
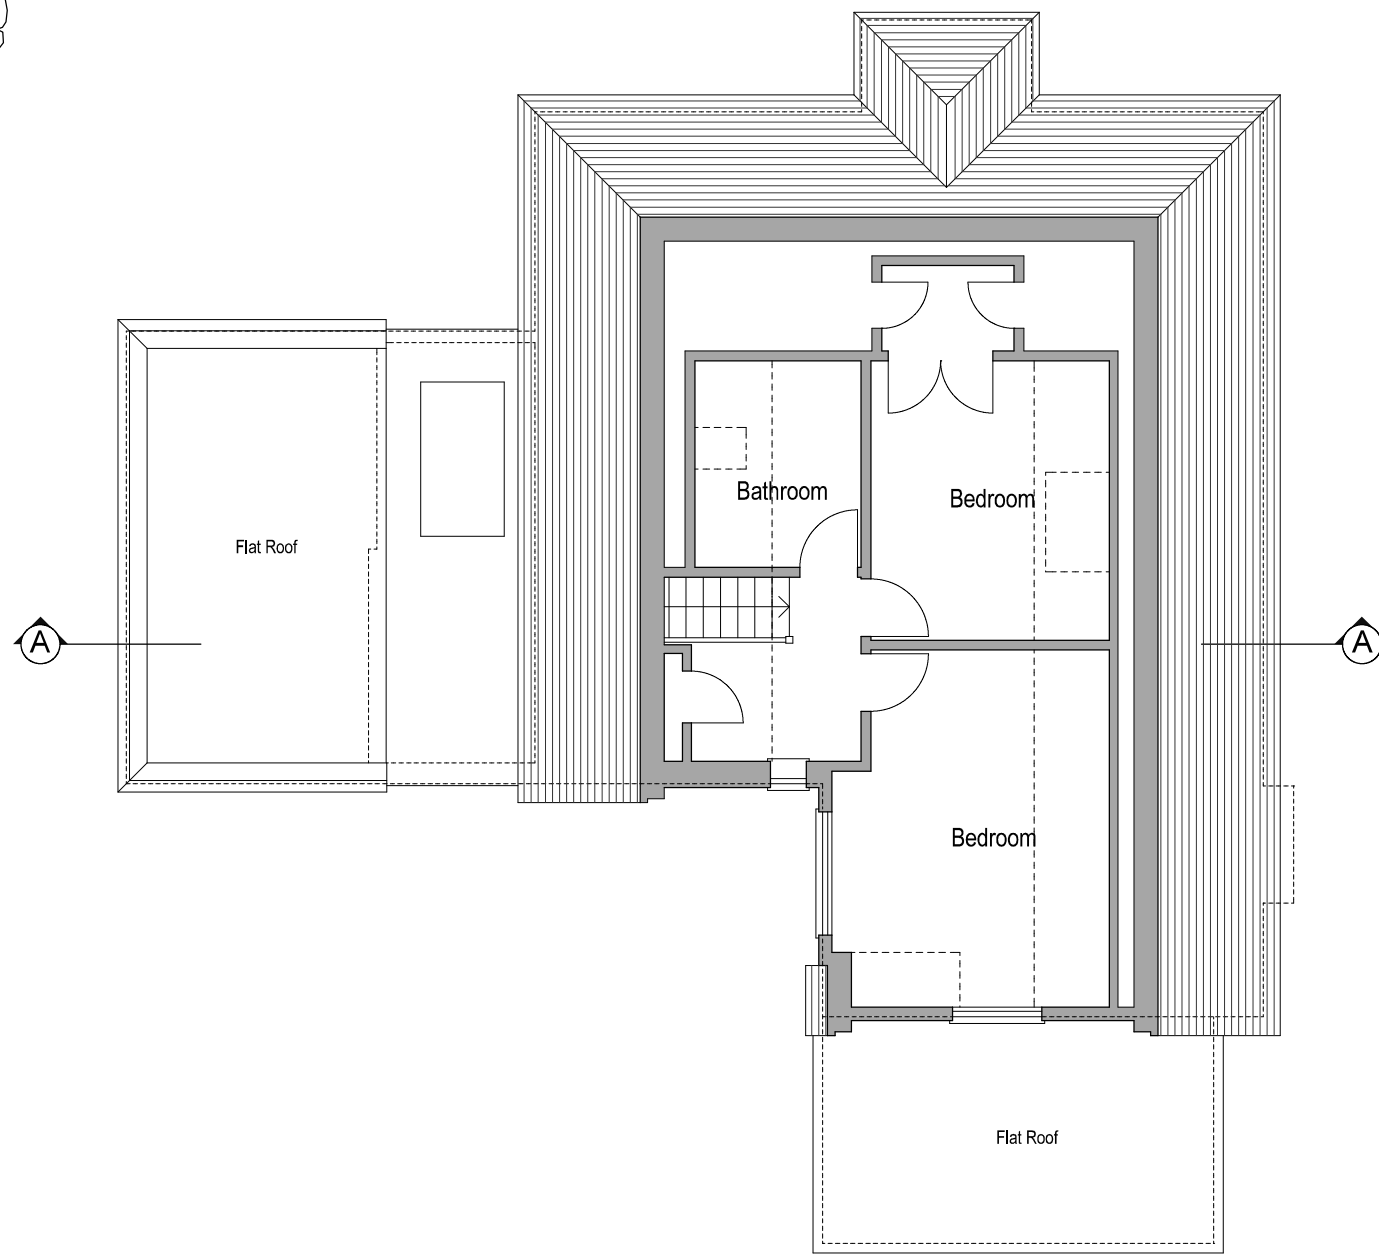


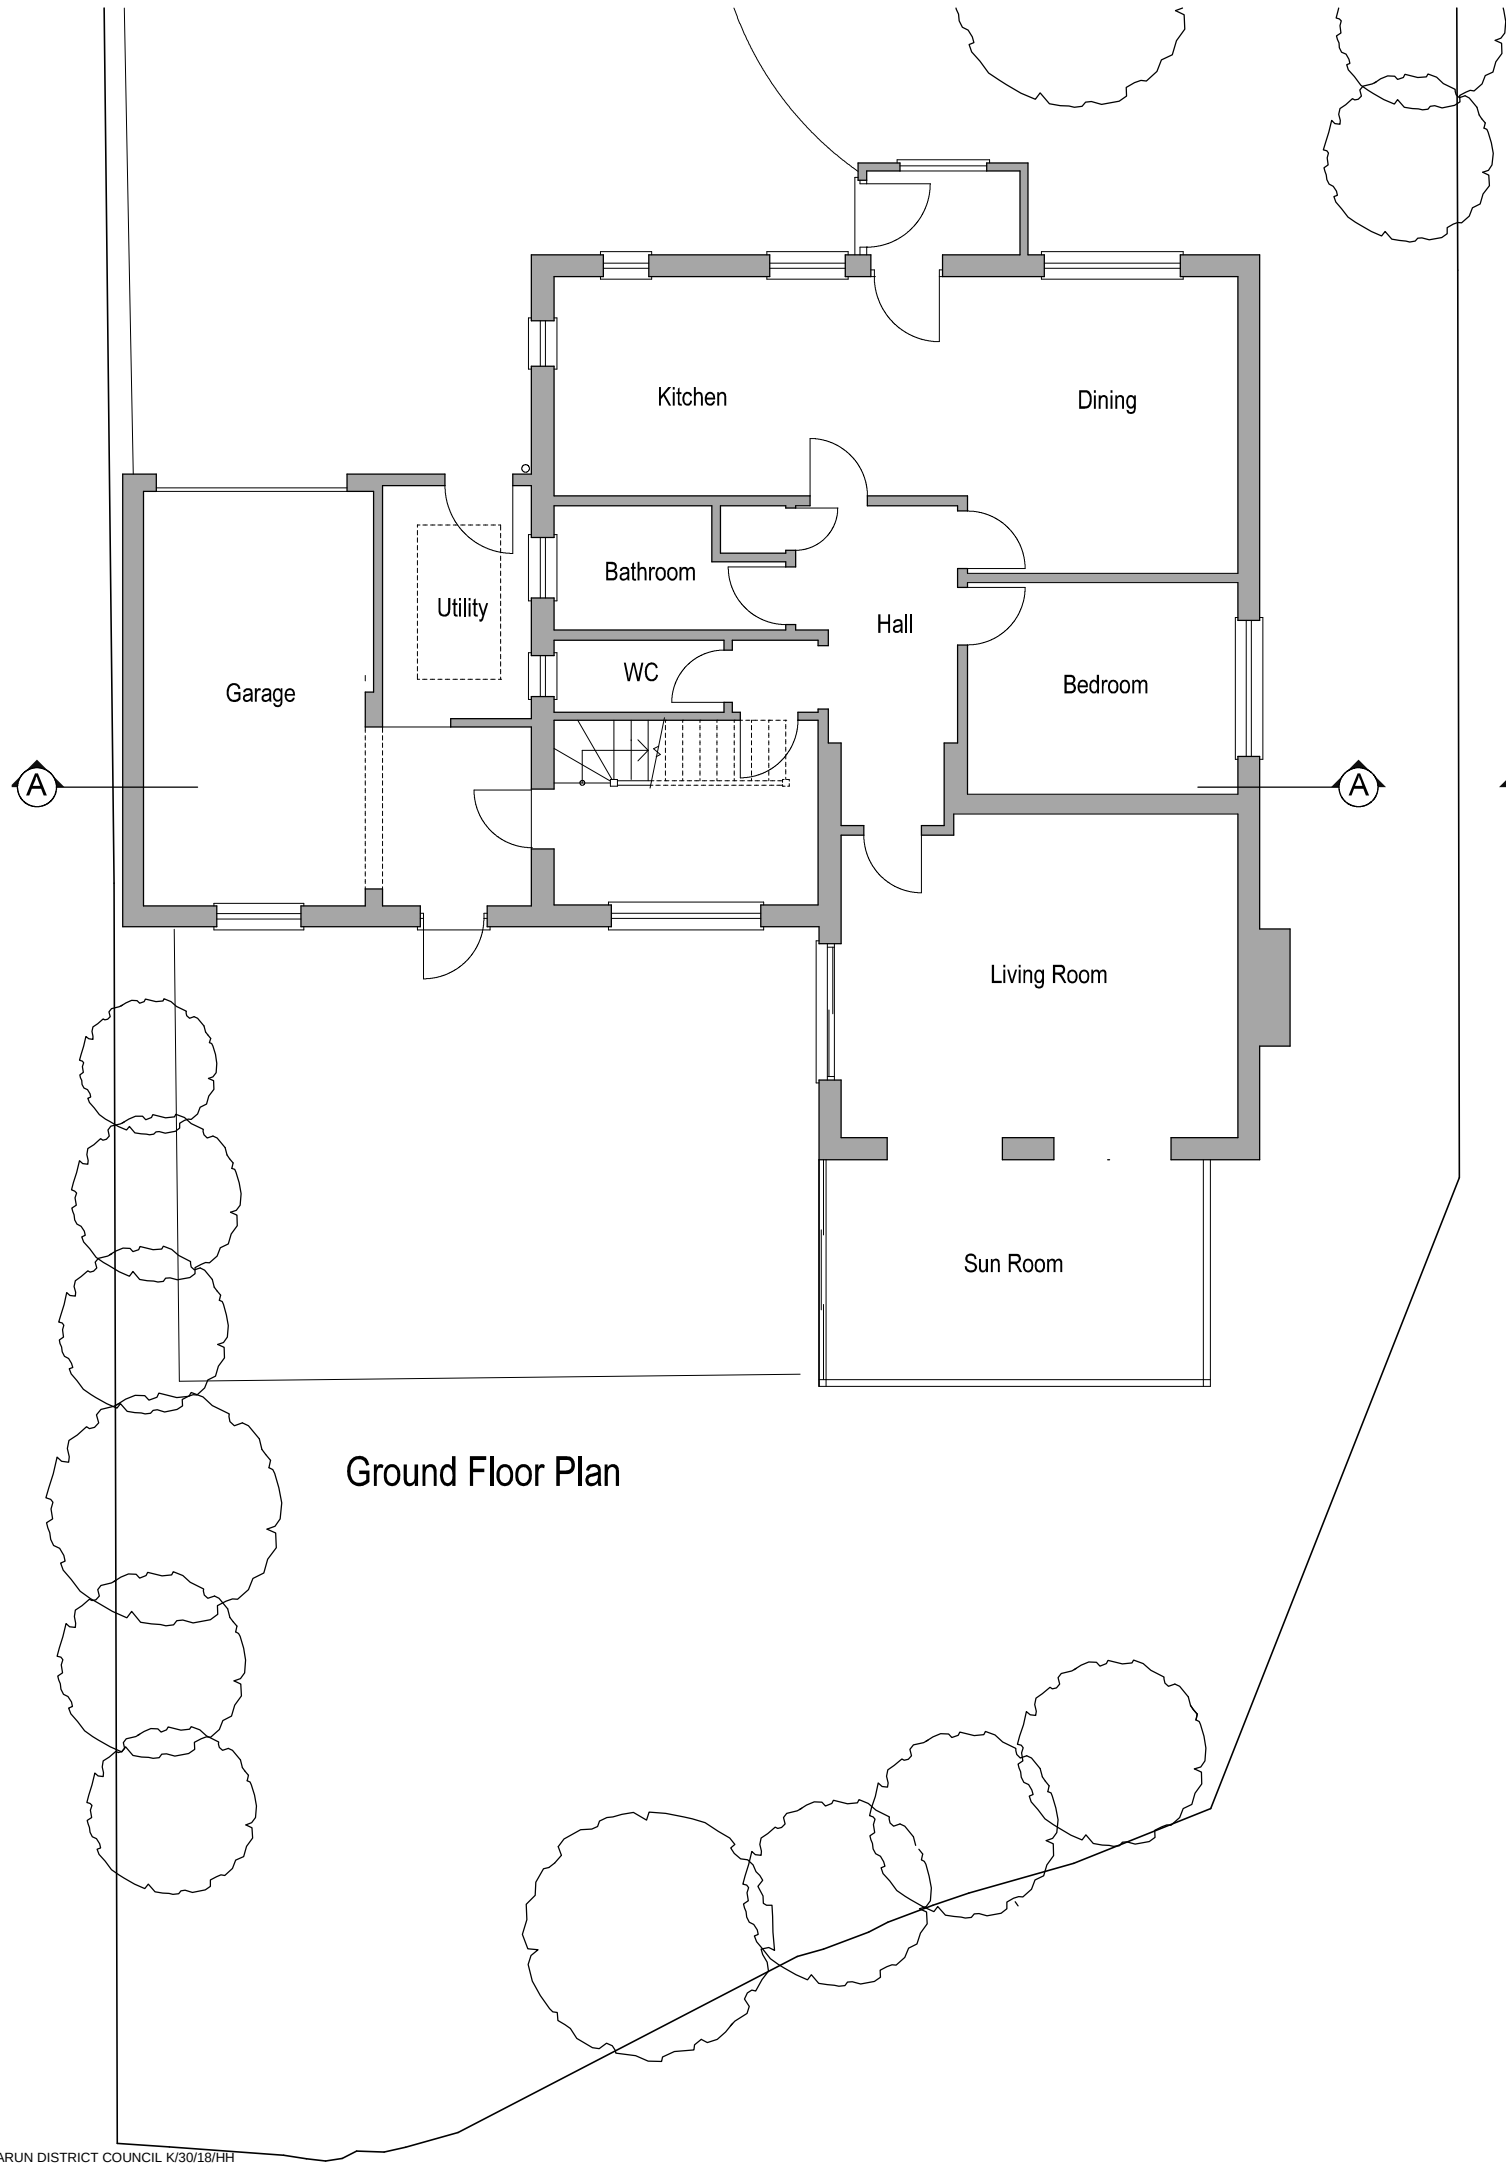

Revisions		
PROJECT		
Proposed First Floor Extension to Mariners Gorse Avenue Kingston Gorse		
DRAWING		
Ground + First Floor Plans as Existing		
SCALE	DATE	DRG No
1:100@A3	Aug 2018	1811/SR01
Glenn Curran MCIAT		
ARCHITECTURAL DESIGN + TECHNOLOGY		
THE STUDIO 19 UPPER WEST DRIVE FERRING WEST SUSSEX BN12 5RG T 01903 248787 M 07905 306375 E INFO@GLENNCURRAN.CO.UK		