
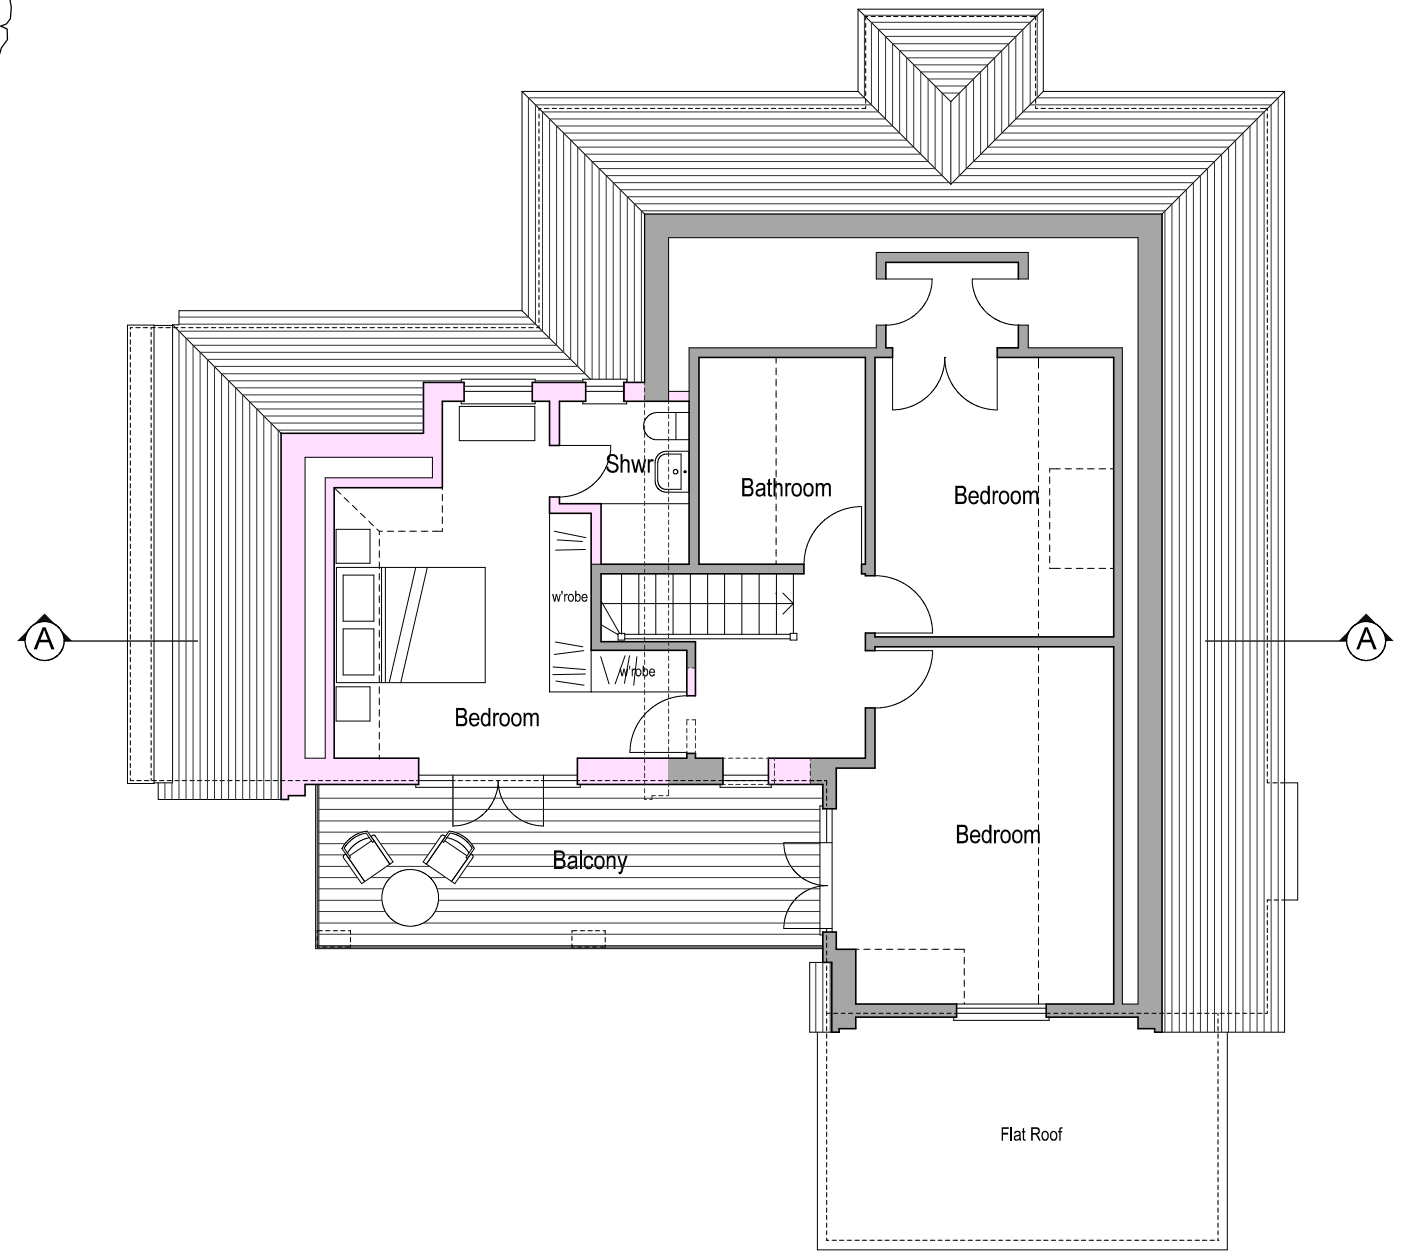


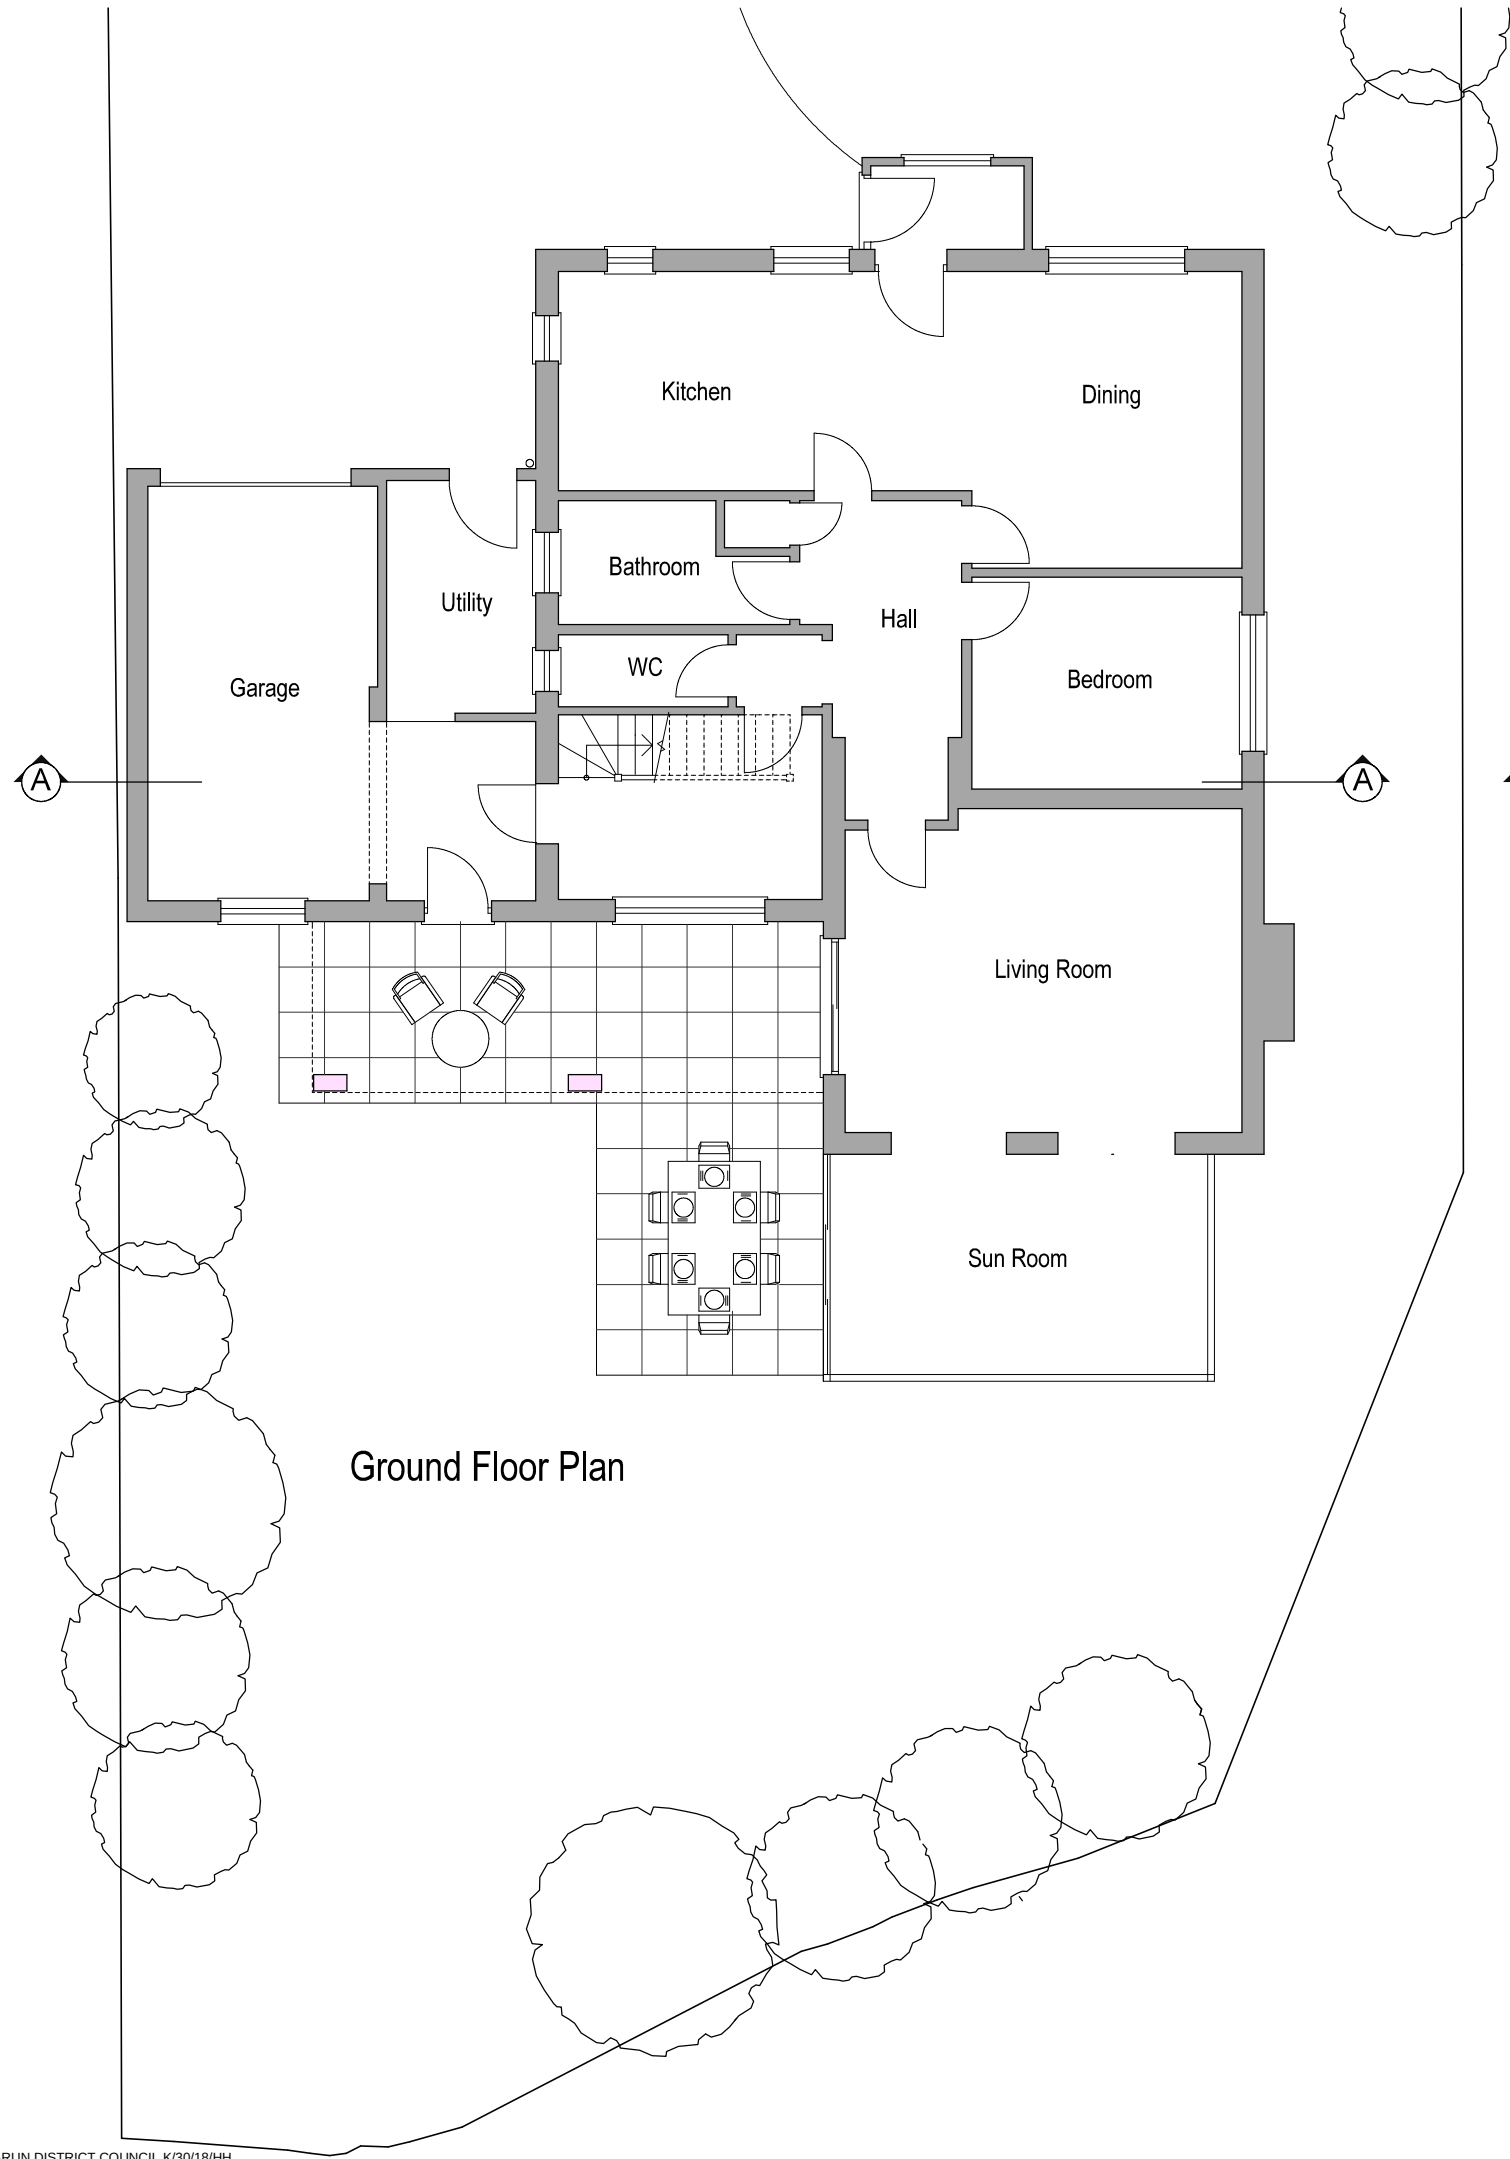

Ground Floor Plan

First Floor Plan

Revisions

PROJECT
Proposed First Floor Extension
to
Mariners
Gorse Avenue
Kingston Gorse

DRAWING

Ground + First Floor Plans
as Proposed

SCALE 1:100@A3 DATE Sep 2018 DRG No 1811/C02

Glenn Curran MCIAT

ARCHITECTURAL DESIGN + TECHNOLOGY
THE STUDIO 19 UPPER WEST DRIVE FERRING WEST SUSSEX BN12 5RG
T 01903 248787 M 07505 306375 E INFO@GLENNCURRAN.CO.UK

