


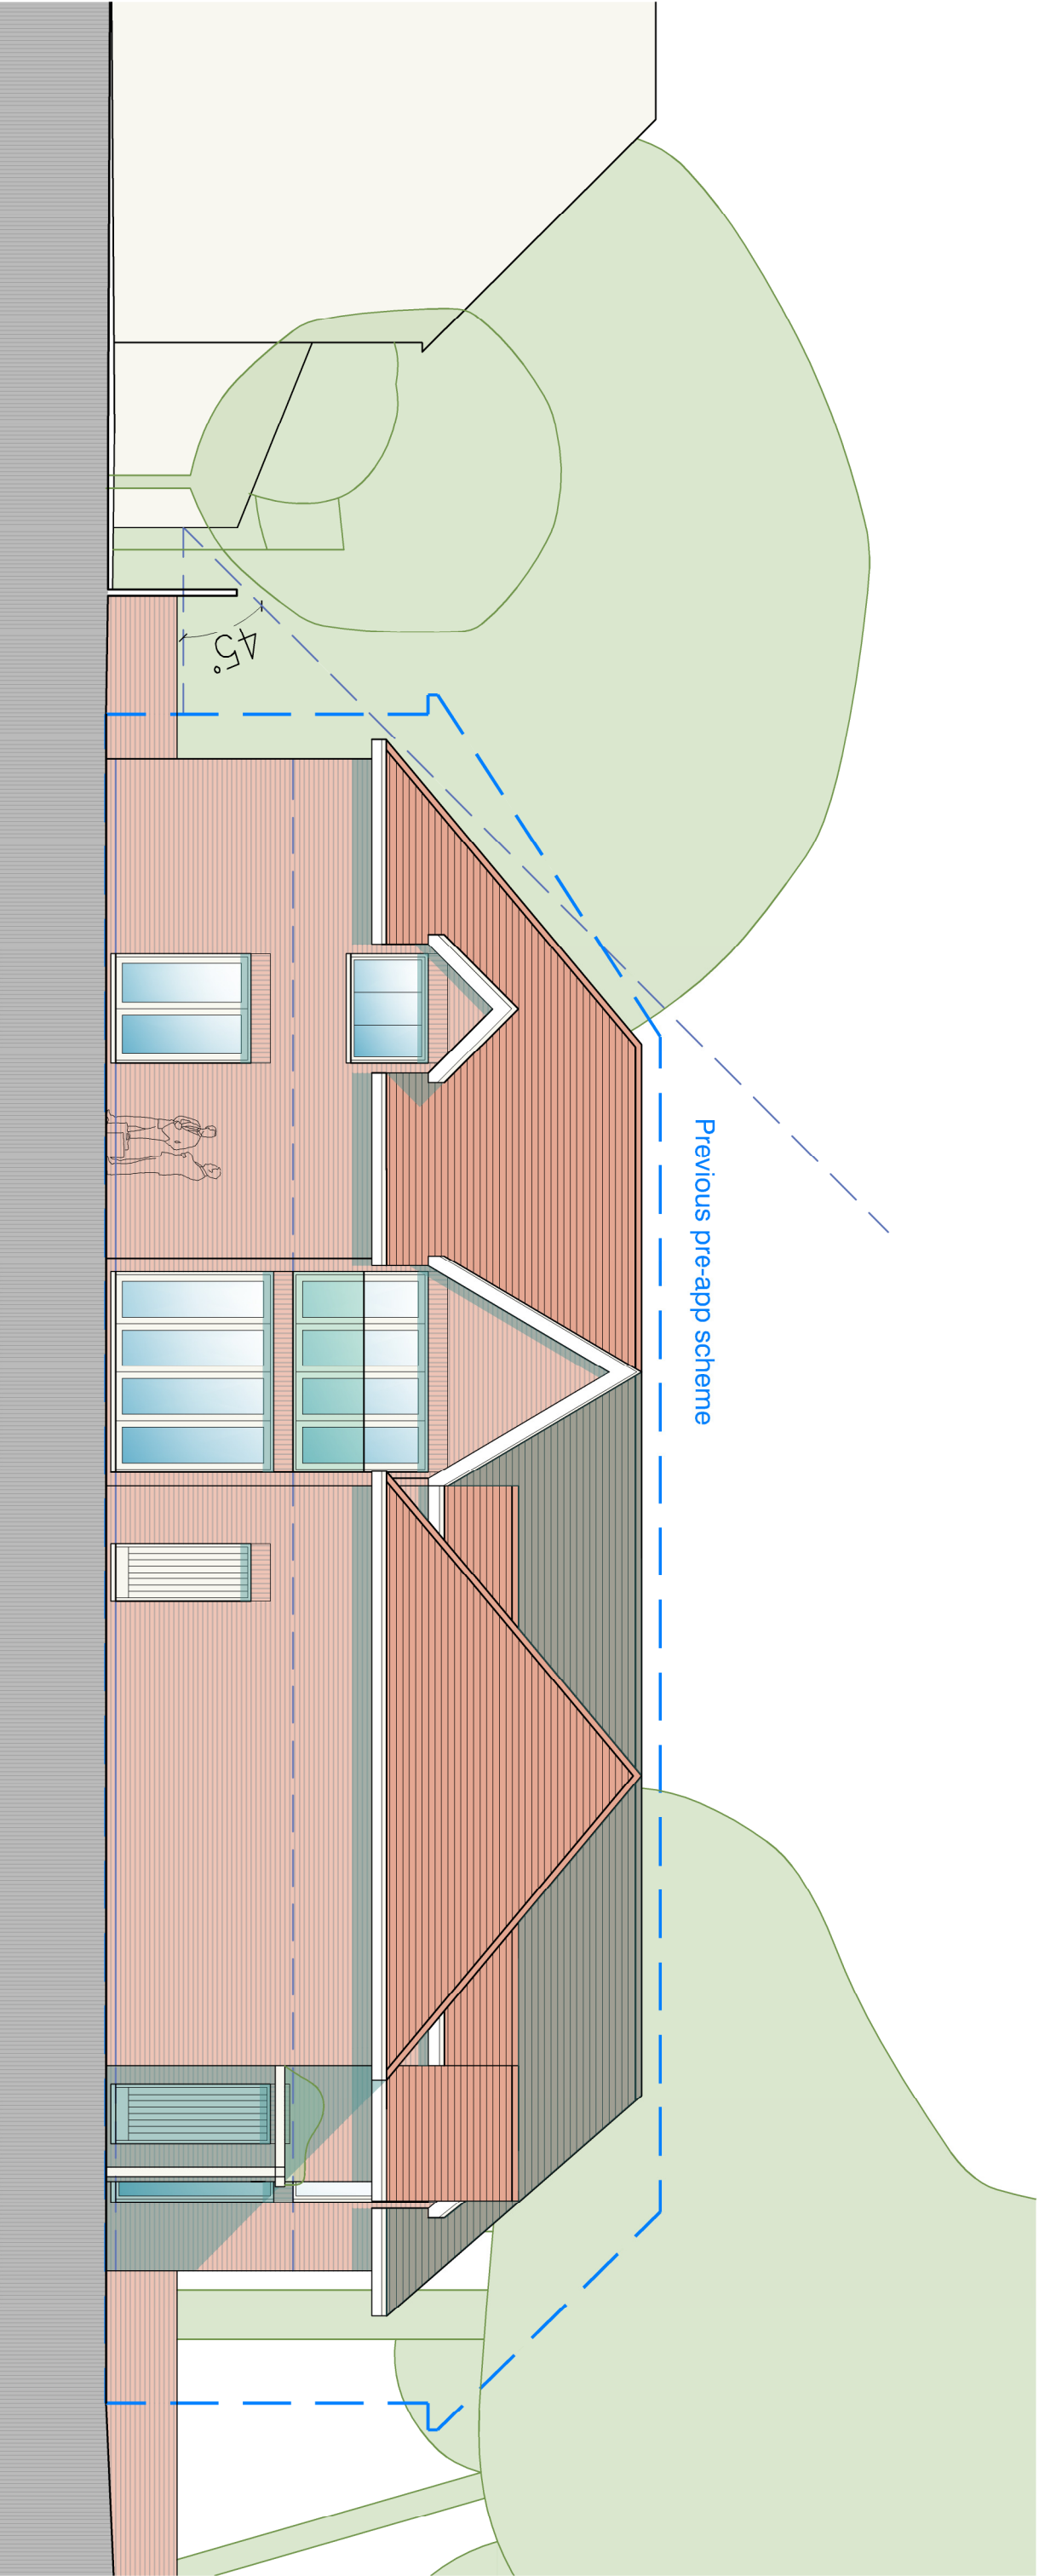

Planning issue

H 150720 Bay added

rev. | date

These drawings should be approved by the Local Authority. No dimensions to be scaled from this drawing. All dimensions to be checked on site. Refer to Structural Engineer's drawings, details and notes. This drawing is copyright & should not be reproduced without the permission of the MOONCIE STUDIO.

client

Mr T. Pumphrey

project

Sanderlings, Middle Way
Kingston Gorse, BN16 1RY

drawing

Proposed side elevation

scale	SHOWN@A3	date	09.10.16
-------	----------	------	----------

MOONCIE STUDIO
Architectural design services

Proposed side / east elevation Scale 1:100 @A3



M	1 14 / 15	H
---	-----------	---