


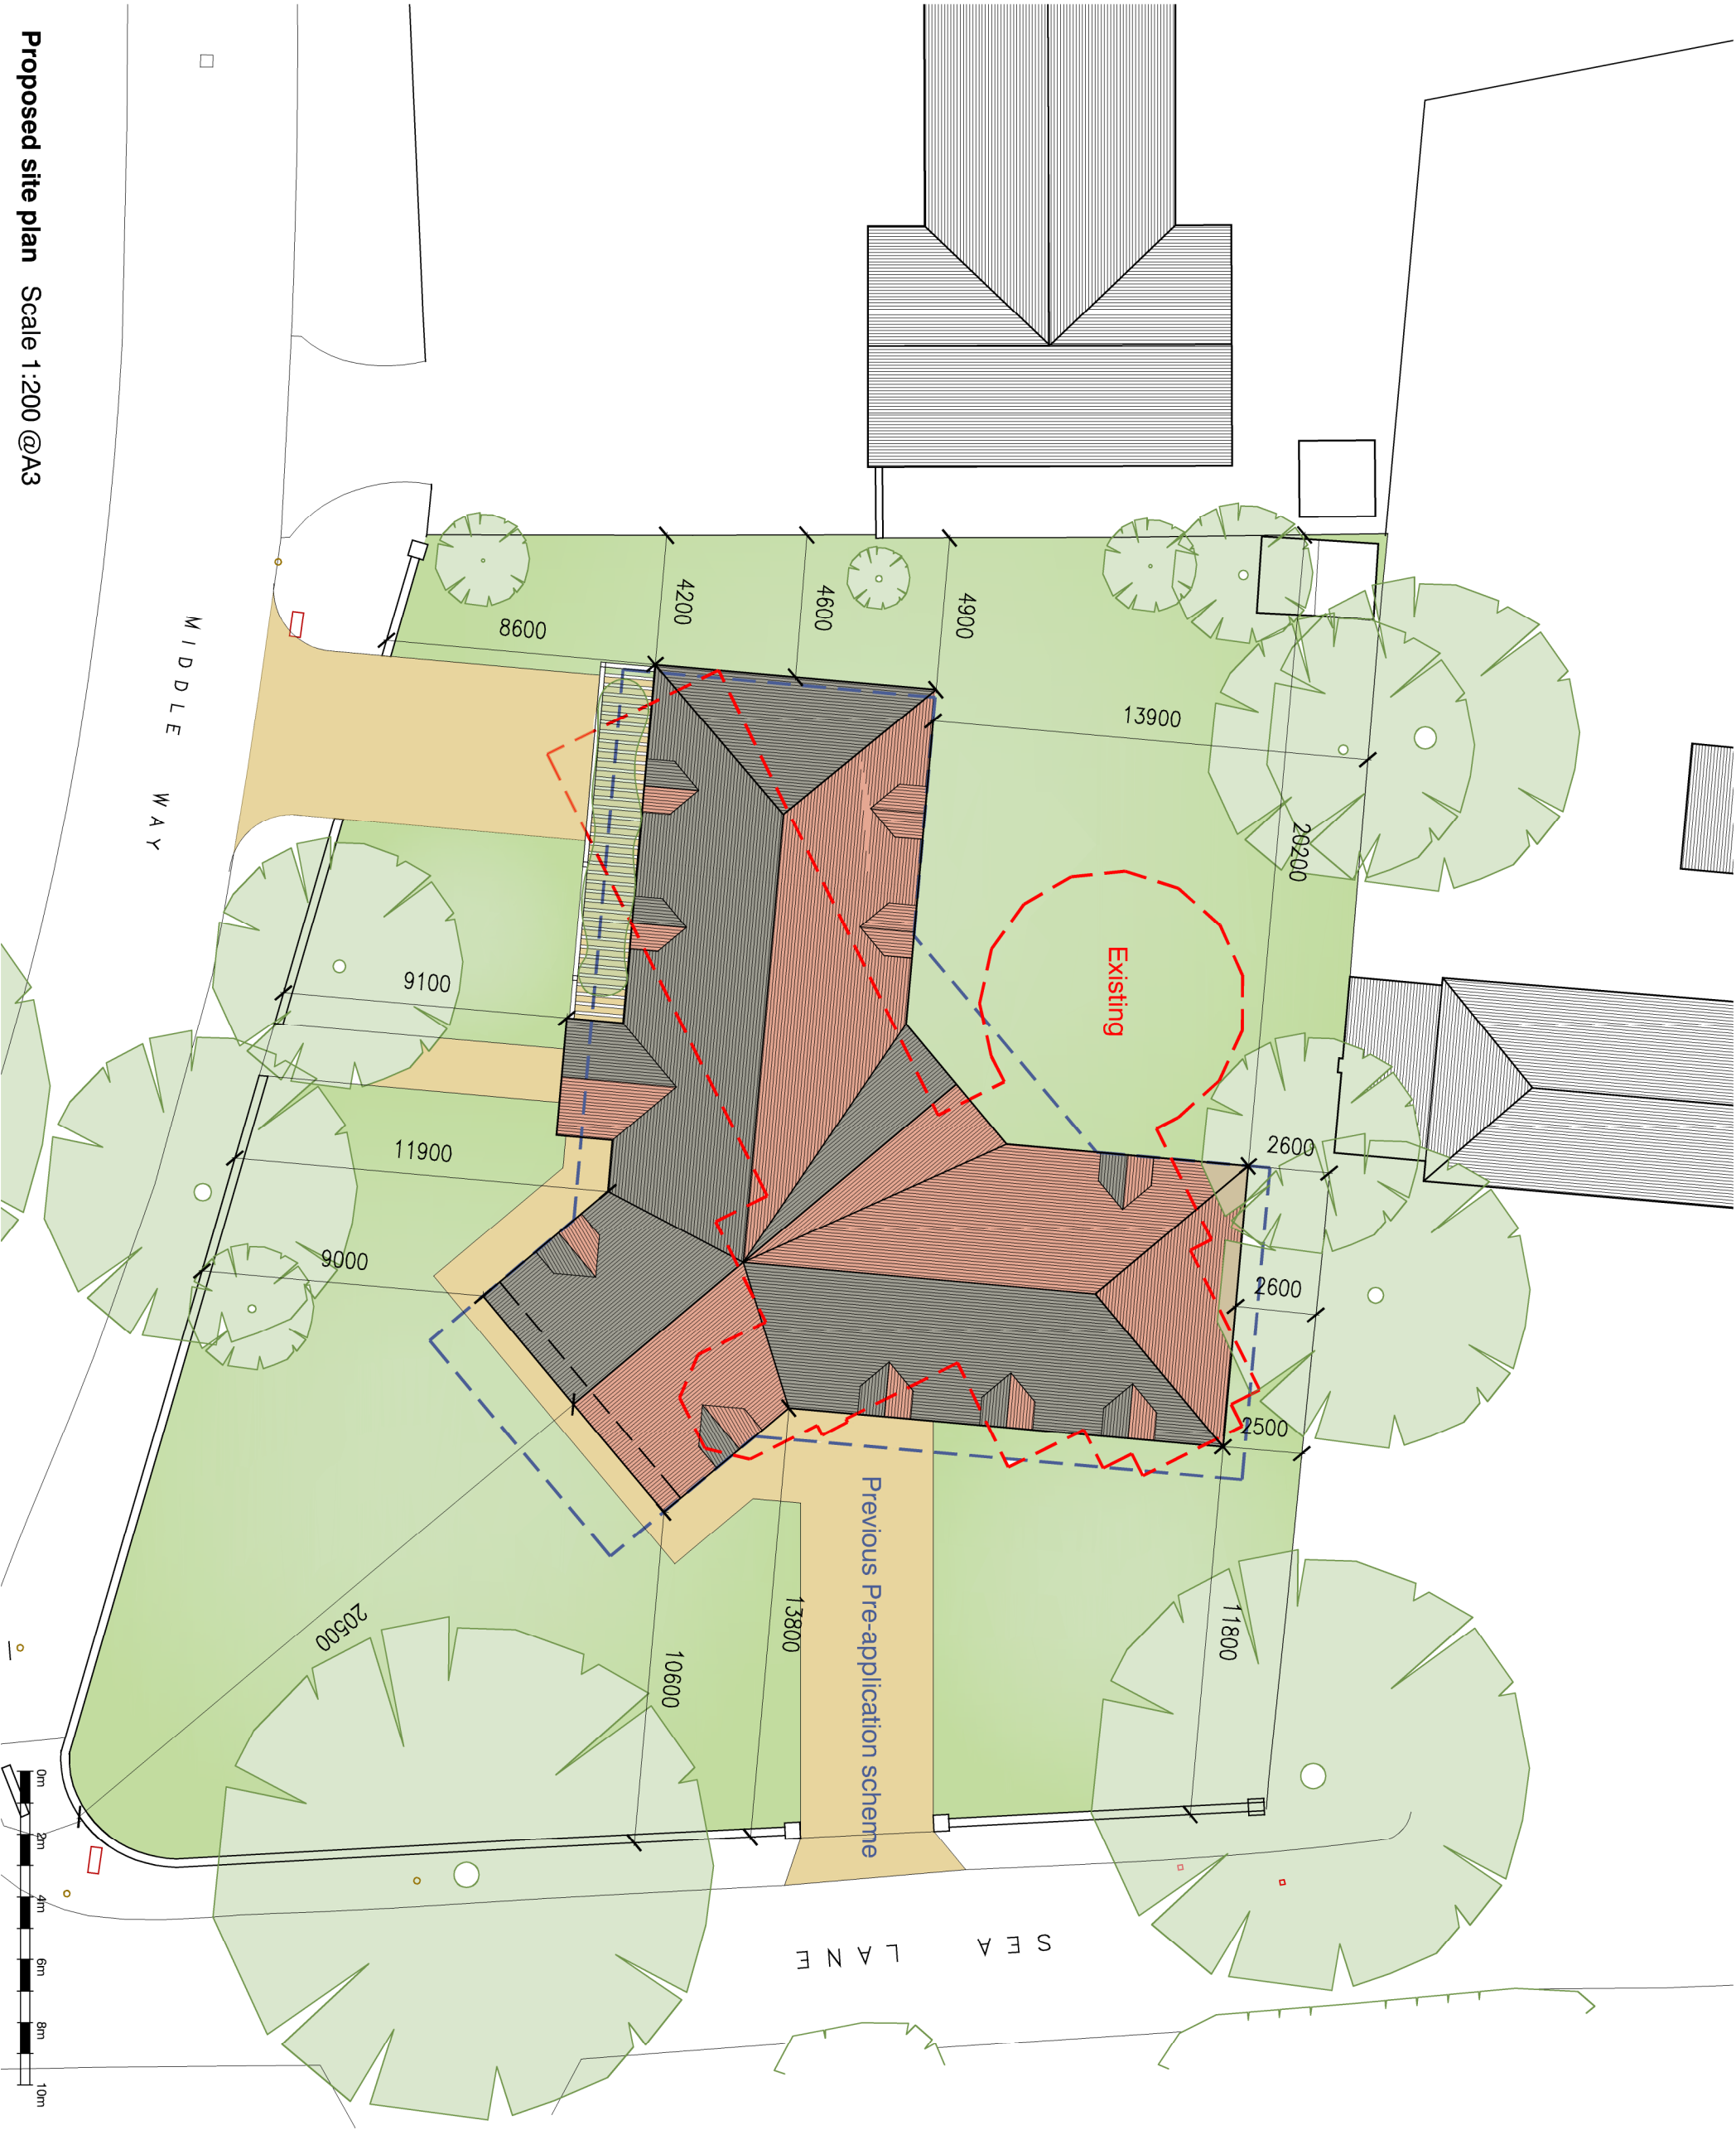

Proposed site plan Scale 1:200 @A3



Planning issue

Q 090920 Garage increased

These drawings should be approved by the Local Authority. No dimensions to be scaled from this drawing. All dimensions to be checked on site. Refer to Structural Engineer's drawings, details and notes. This drawing is copyright & should not be reproduced without the permission of the MOONCIE STUDIO.

client	Mr T.Pumphrey		
project	Sanderings, Middle Way Kington Gorse, BN16 1RY		
drawing	Proposed site plan		
scale	SHOWN@A3	date	09.10.16

MOONCIE STUDIO
Architectural design services

rev.	M 114 / 10	Q
------	------------	---