


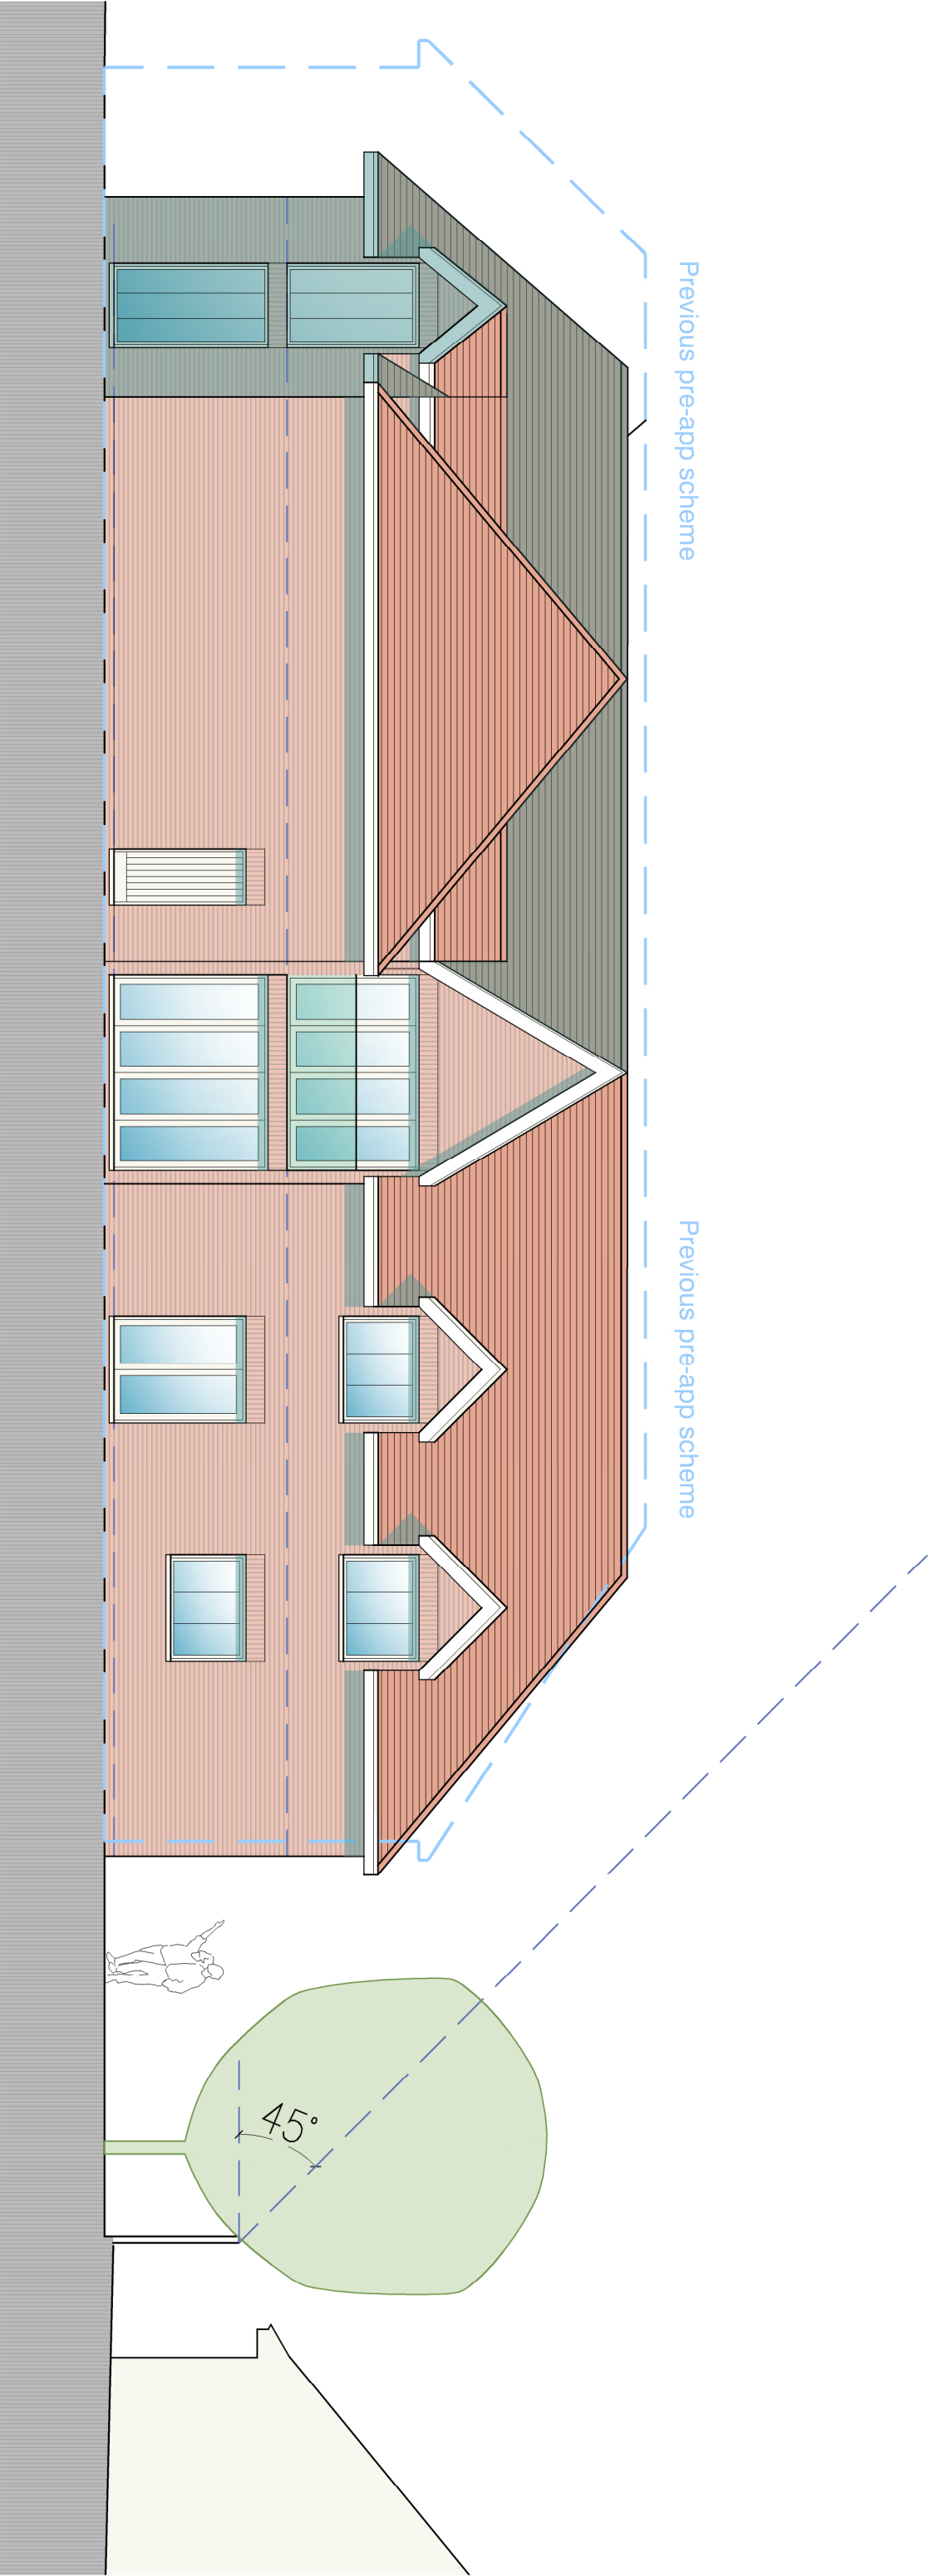

Planning issue

J 090920 Garage increased

rev. | date

These drawings should be approved by the Local Authority. No dimensions to be scaled from this drawing. All dimensions to be checked on site. Refer to Structural Engineer's drawings, details and notes. This drawing is copyright & should not be reproduced without the permission of the MOONCIE STUDIO.

client

Mr T.Pumphrey

project

Sanderlings, Middle Way
Kingston Gorse, BN16 1RY

drawing

Proposed rear elevation

scale

SHOWN@A3

date

09.10.16

MOONCIE STUDIO
Architectural design services

Proposed rear / south elevation Scale 1:100 @A3



rev. | date
M 114 / 16 J