

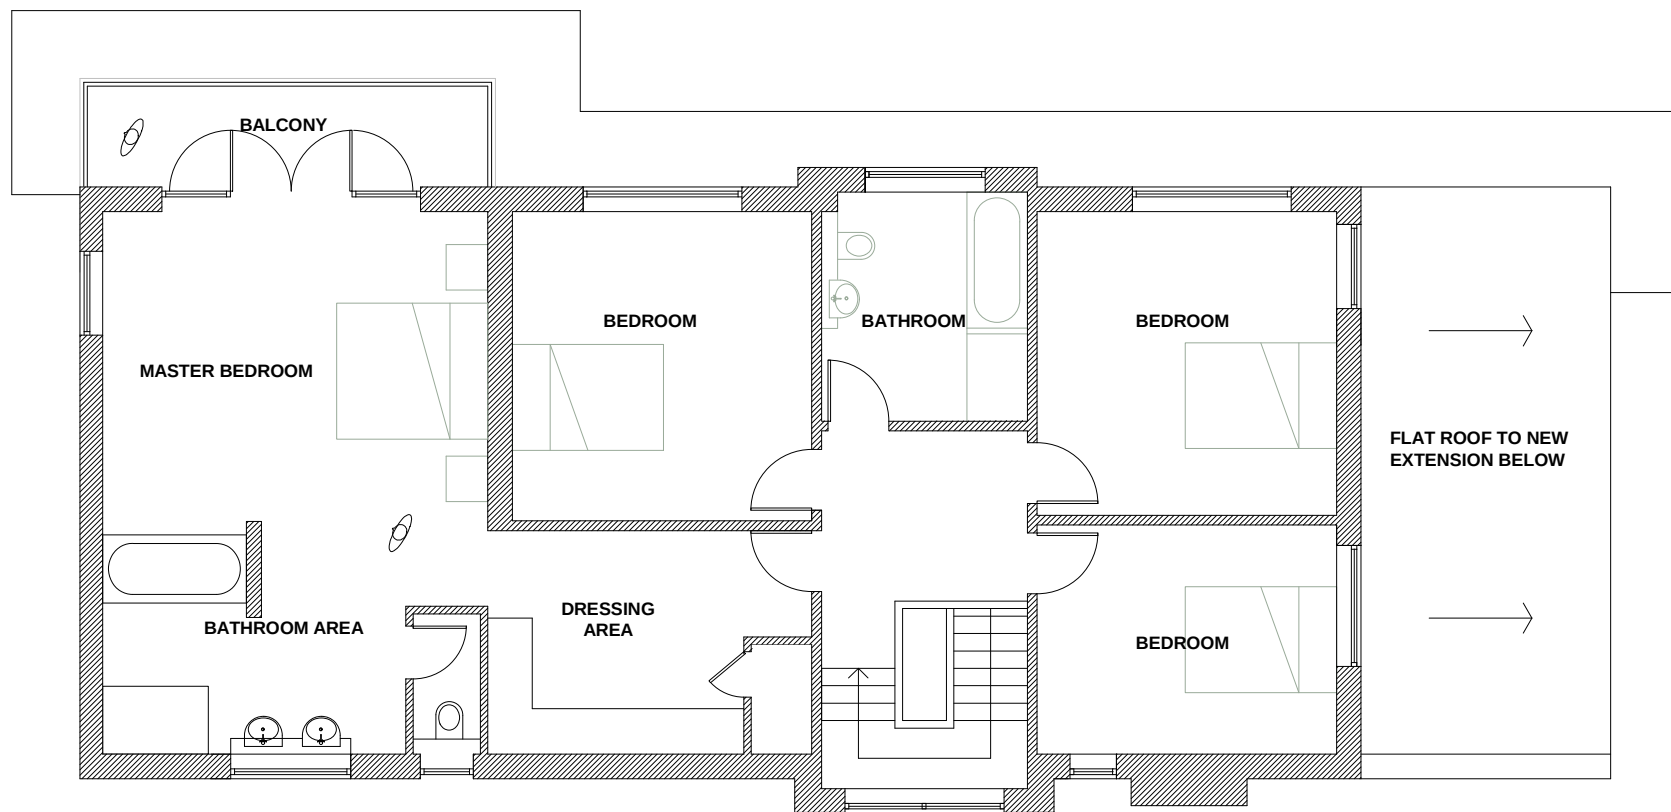


 

PROPOSED FIRST FLOOR PLAN

 

**WEYBOURNE HOUSE, GOLDEN ACRE, EAST
PRESTON LITTLEHAMPTON, BN16 1QR
DRWG WEYBOURNE 007
PROPOSED FIRST FLOOR PLAN
SCALE 1:100 @ A4
CERTIFICATE OF LAWFULNESS PROPOSED
AUGUST 2018**