


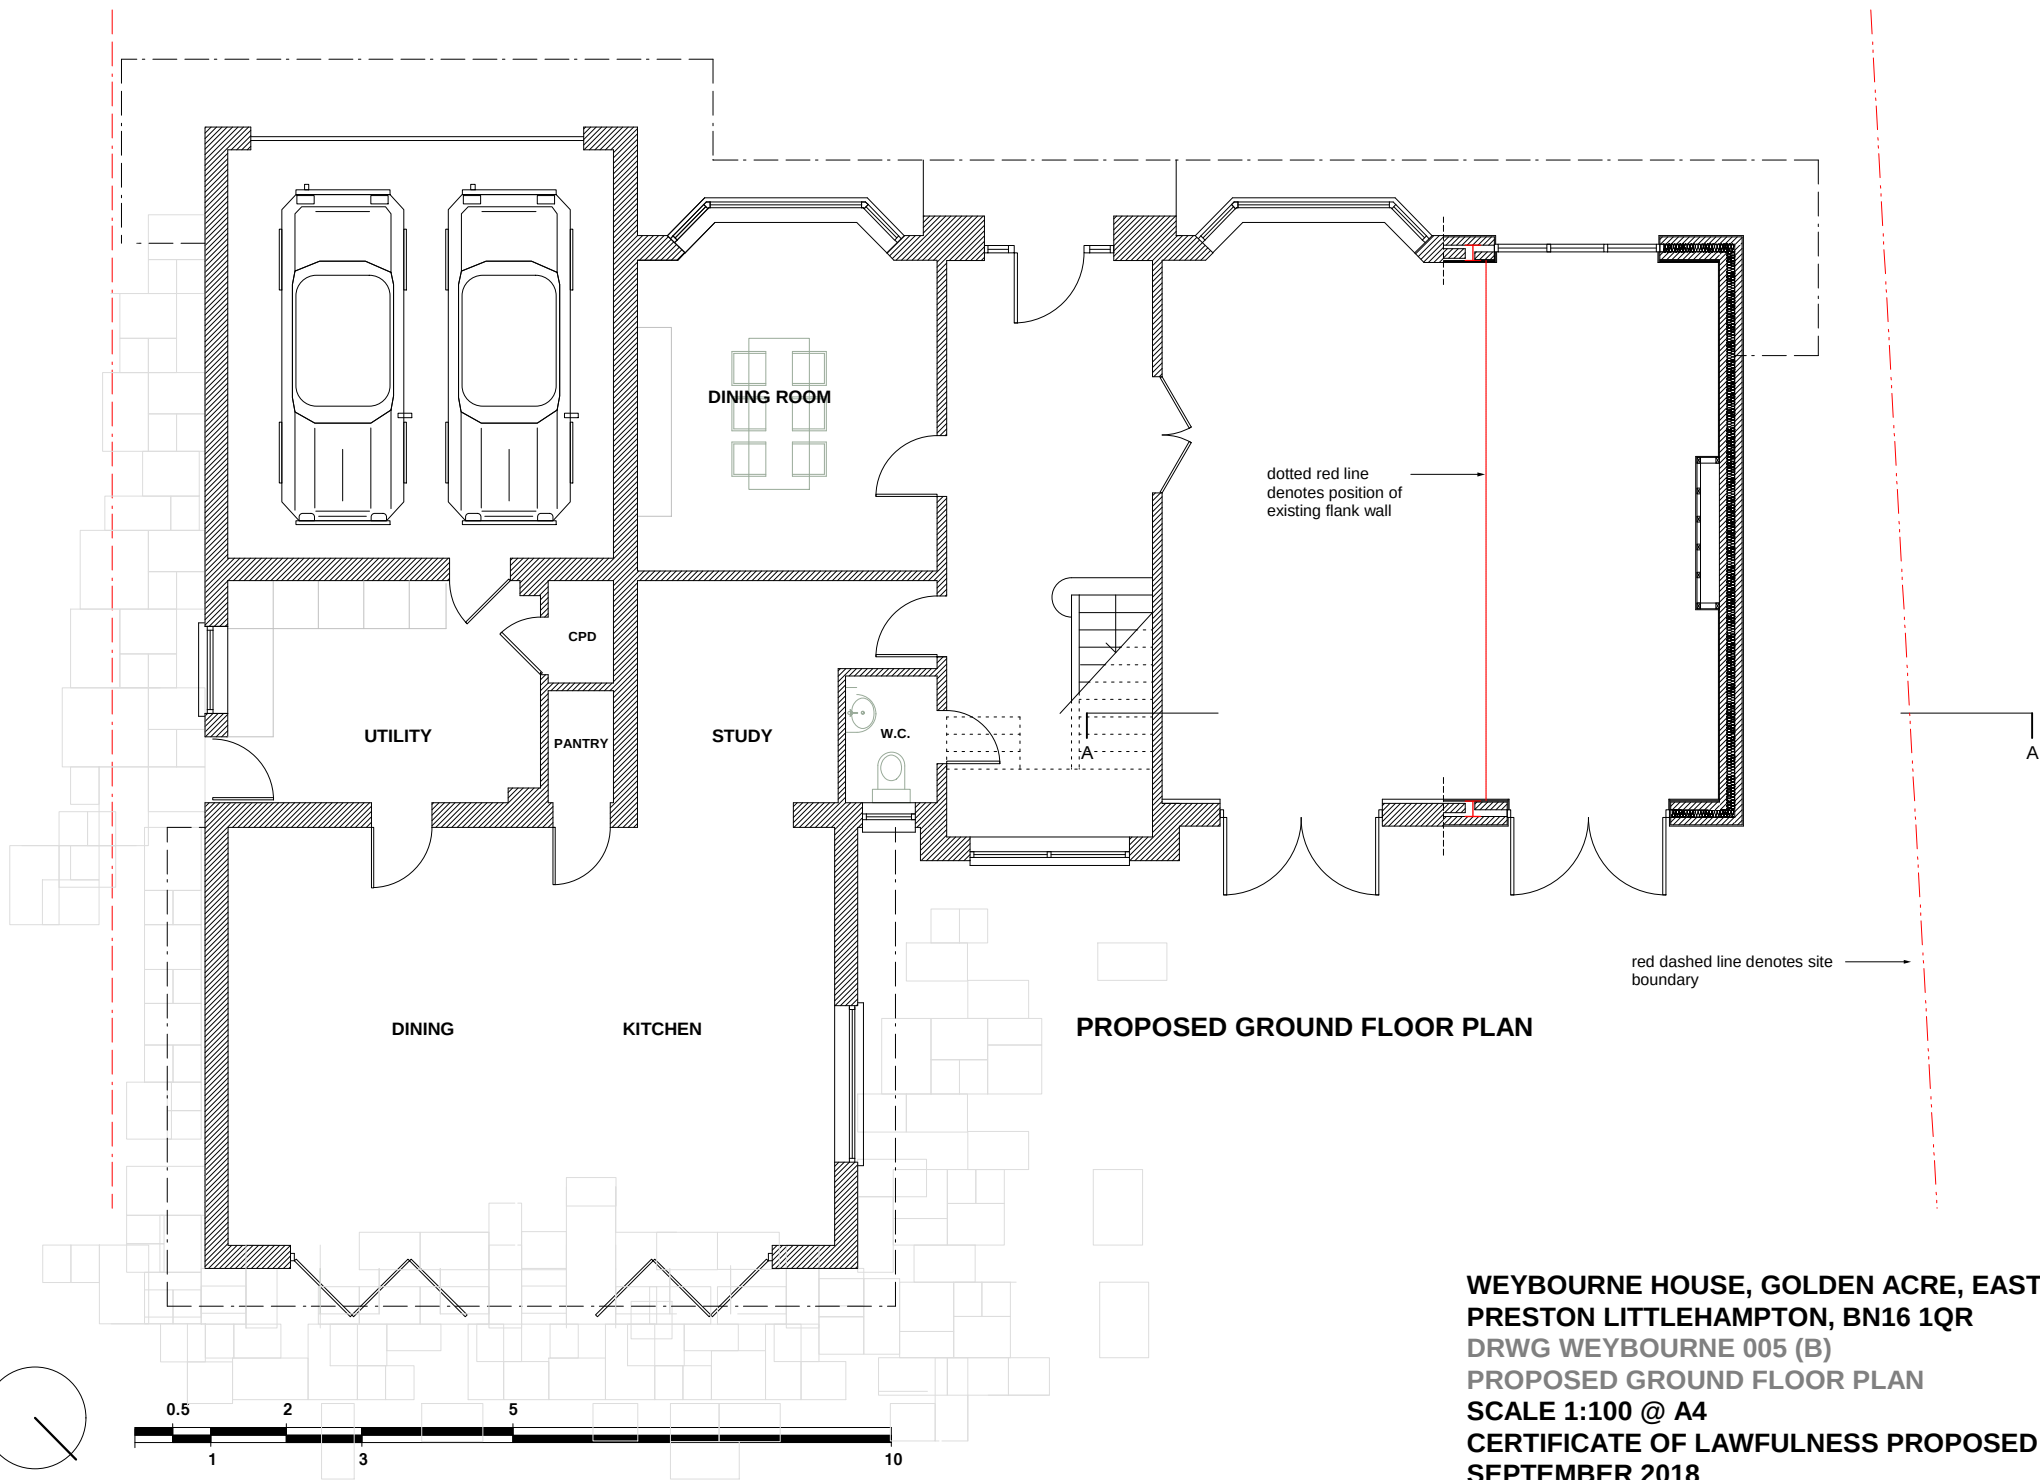

**WEYBOURNE HOUSE, GOLDEN ACRE, EAST
PRESTON LITTLEHAMPTON, BN16 1QR
DRWG WEYBOURNE 005 (B)
PROPOSED GROUND FLOOR PLAN
SCALE 1:100 @ A4
CERTIFICATE OF LAWFULNESS PROPOSED
SEPTEMBER 2018**