
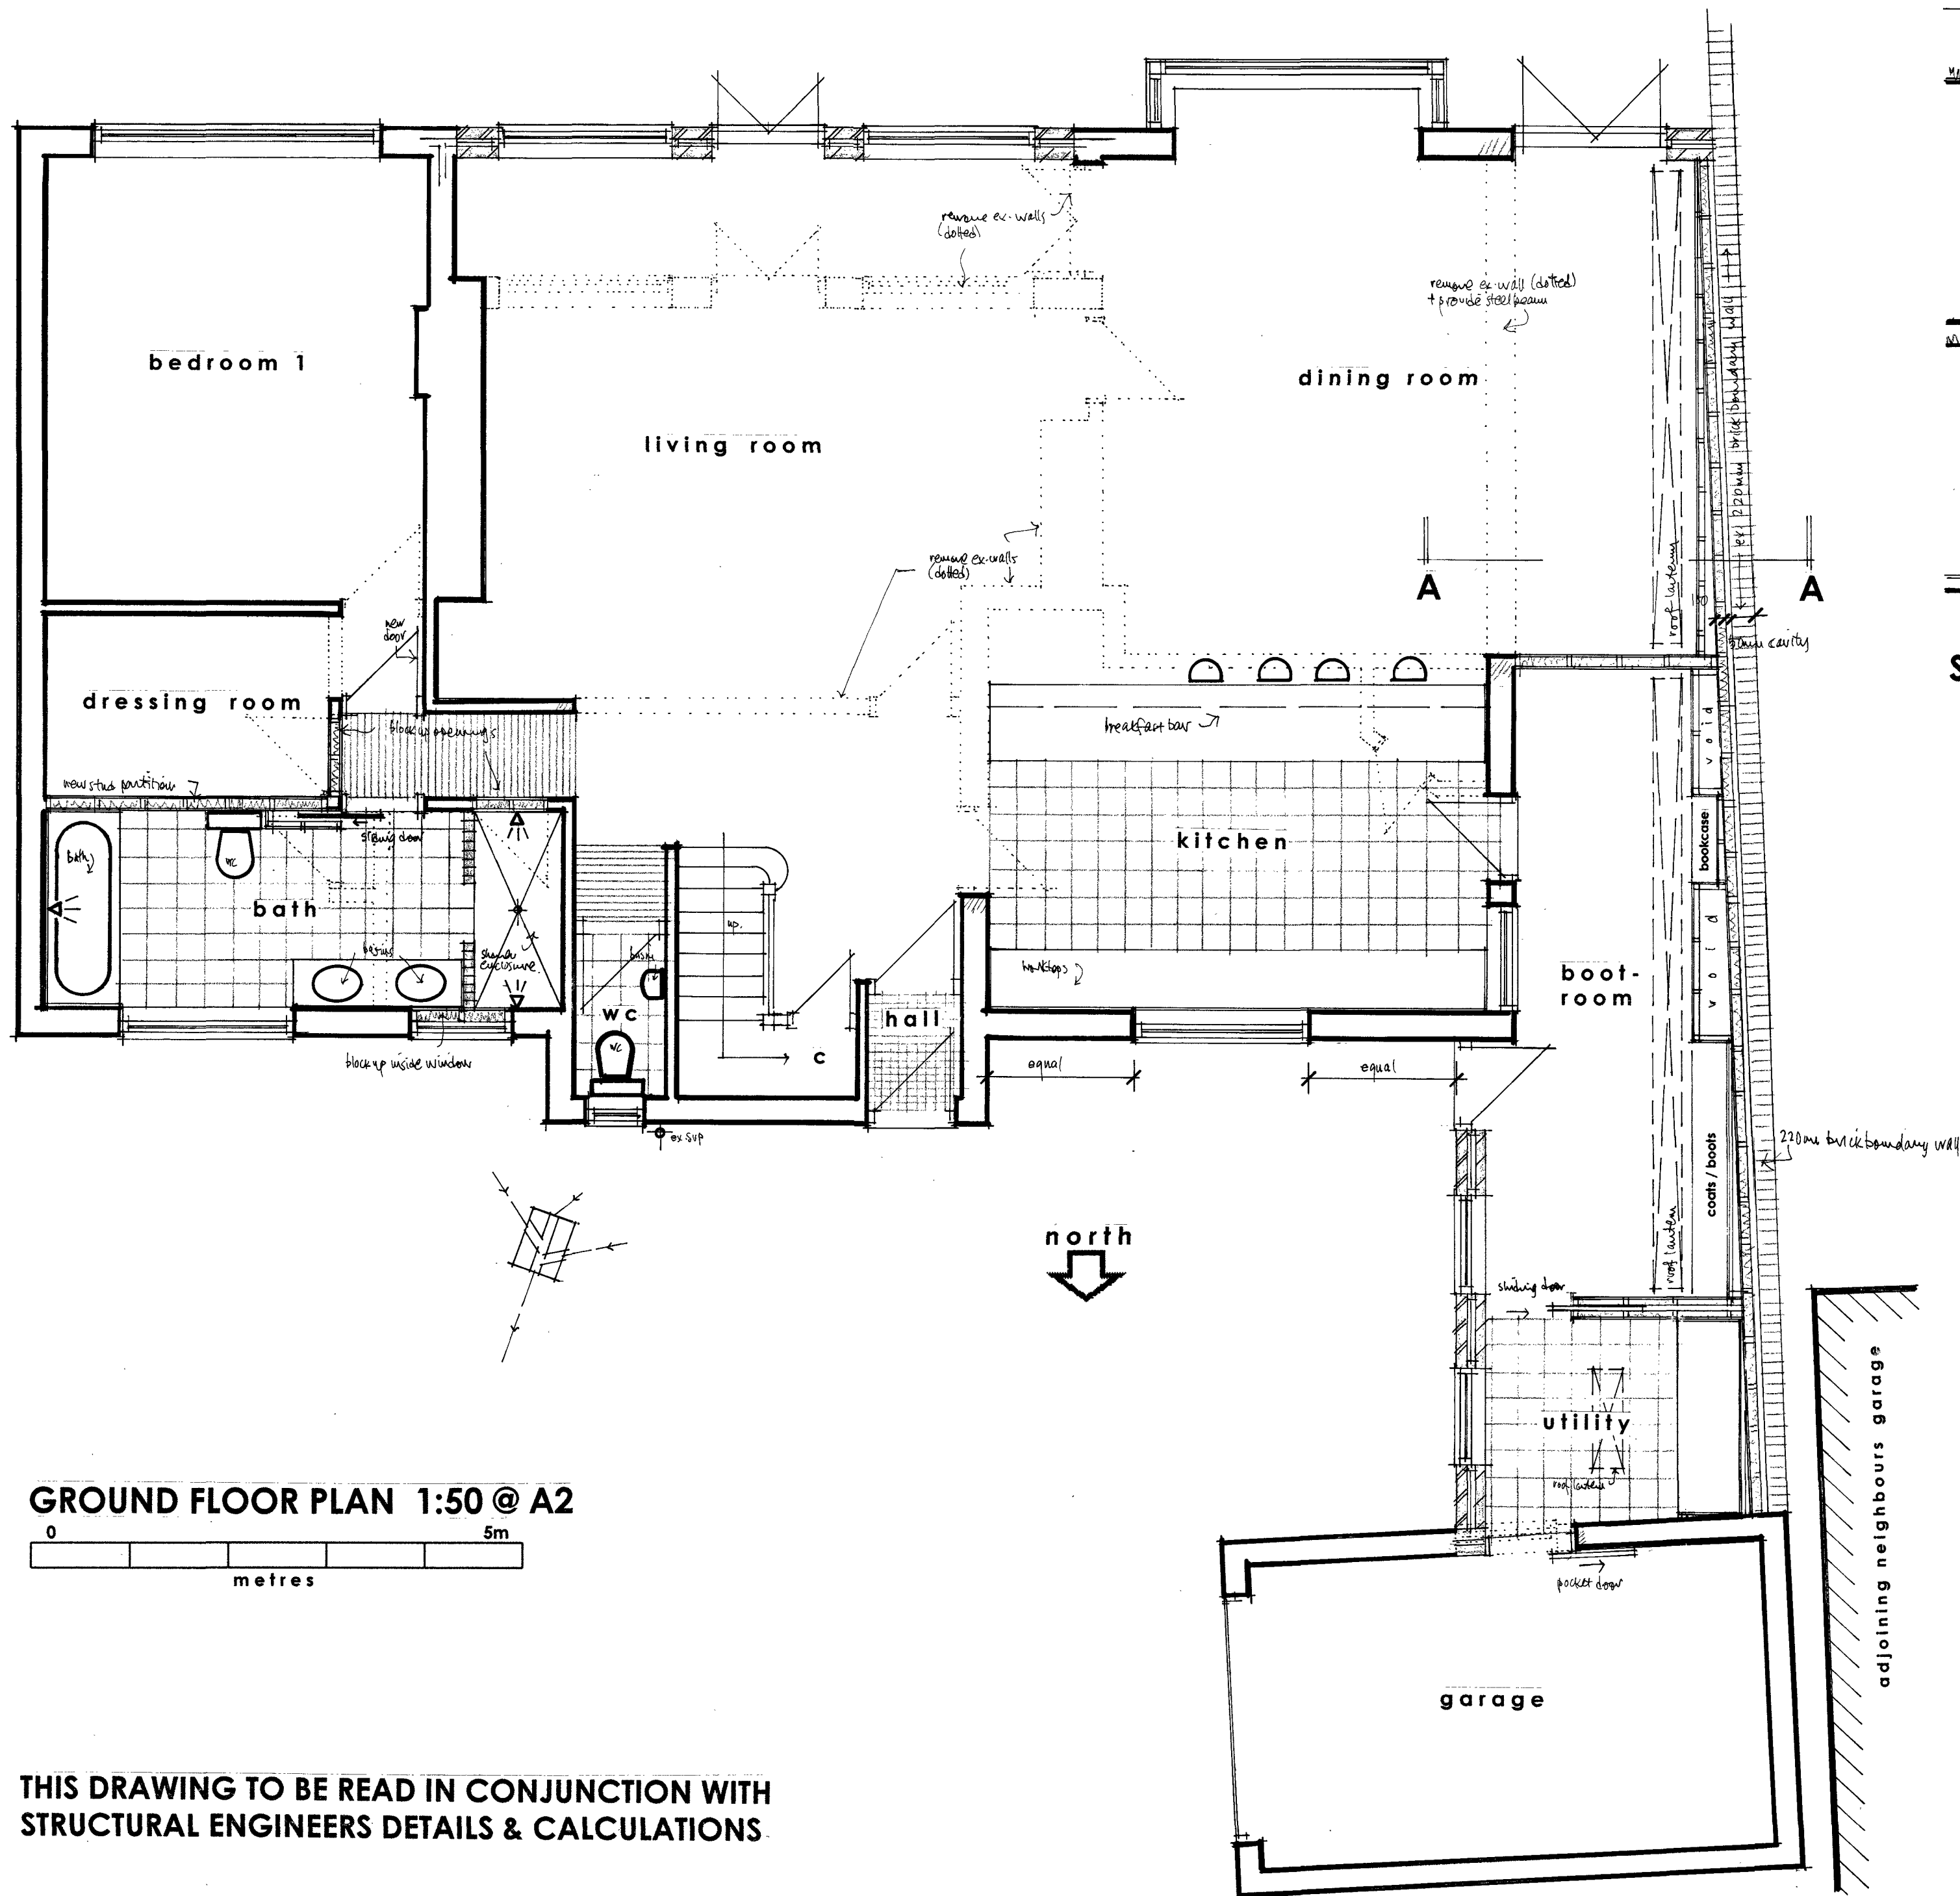


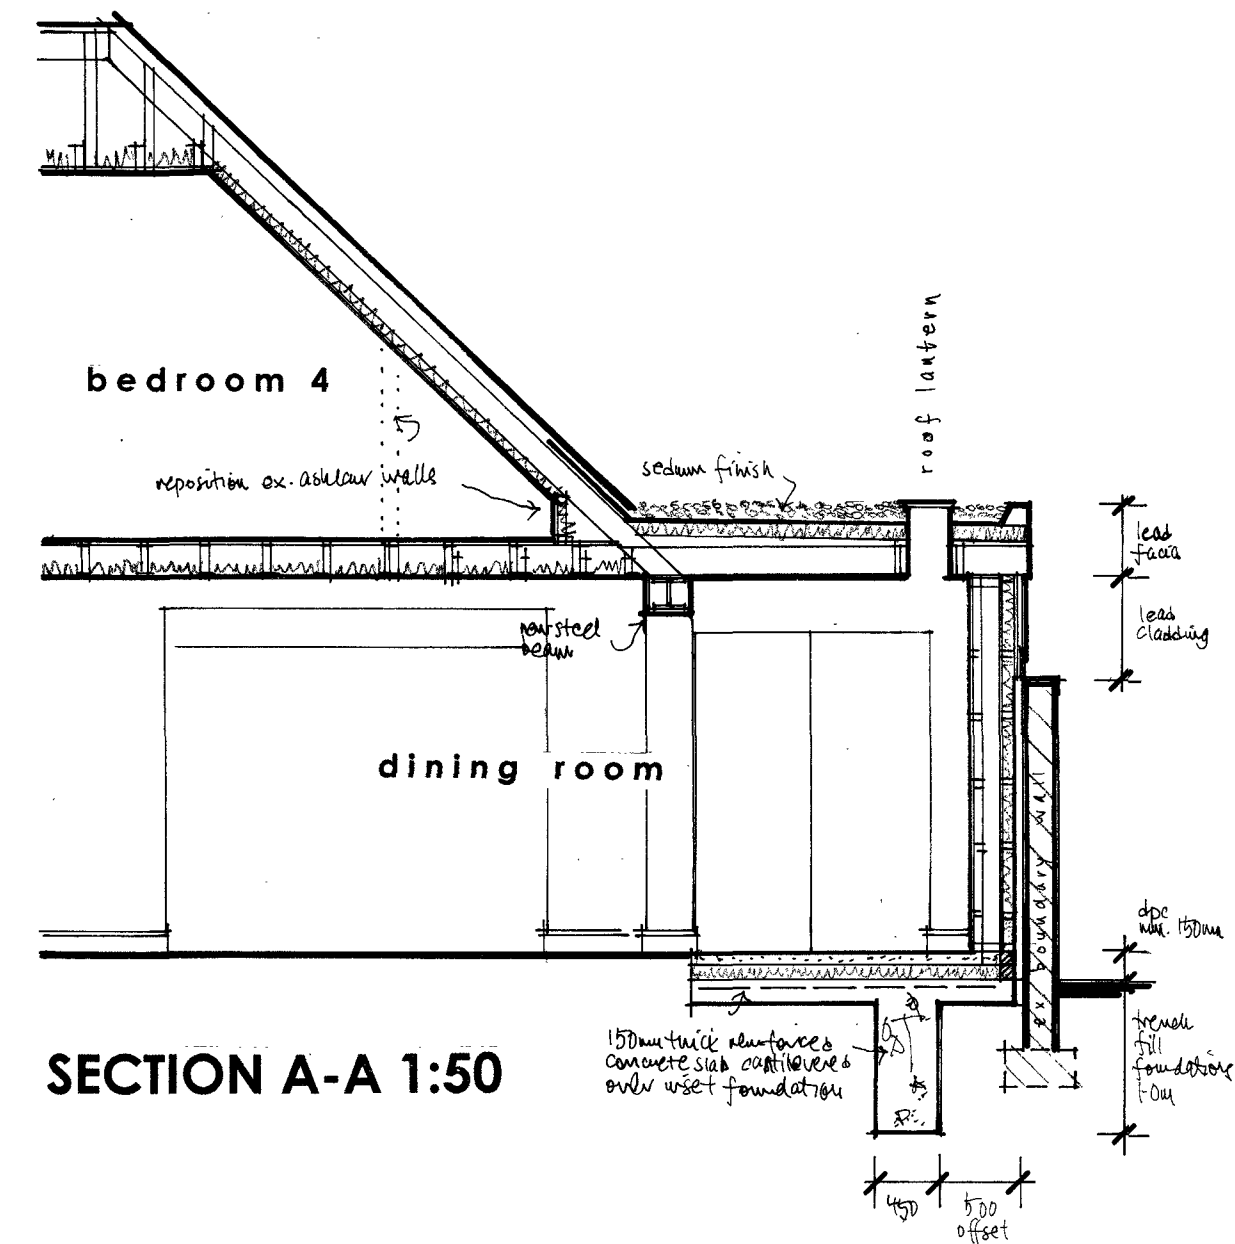

<p>Figured dimensions to take precedence over scaled dimensions. The contractor is to verify all dimensions on site before commencing any works.</p> <p>Any discrepancies whatsoever to be brought to the attention of the client immediately.</p> <p>The copyright of this drawing is reserved and the drawing must not be disclosed without authority.</p>	
<p>Project</p> <p>'MOORINGS', GORSE AVENUE, KINGSTON GORSE</p>	
<p>Proposed ground floor plan</p>	
<p>Client</p> <p>Mr Ritblat</p>	
<p>Drawing no. KG/GA/04</p>	
Scale AS SHOWN	Date June 2020
<p>Drawn By WG</p>	
<p>WAYNE GANDER MCIAT Chartered Architectural Technologist 98 Durrington Lane WORTHING West Sussex BN13 2RQ Tel/Fax 01903 694817 Email - waynegander08@gmail.com</p>	