



SCALE

 


METRES

A4 paper size

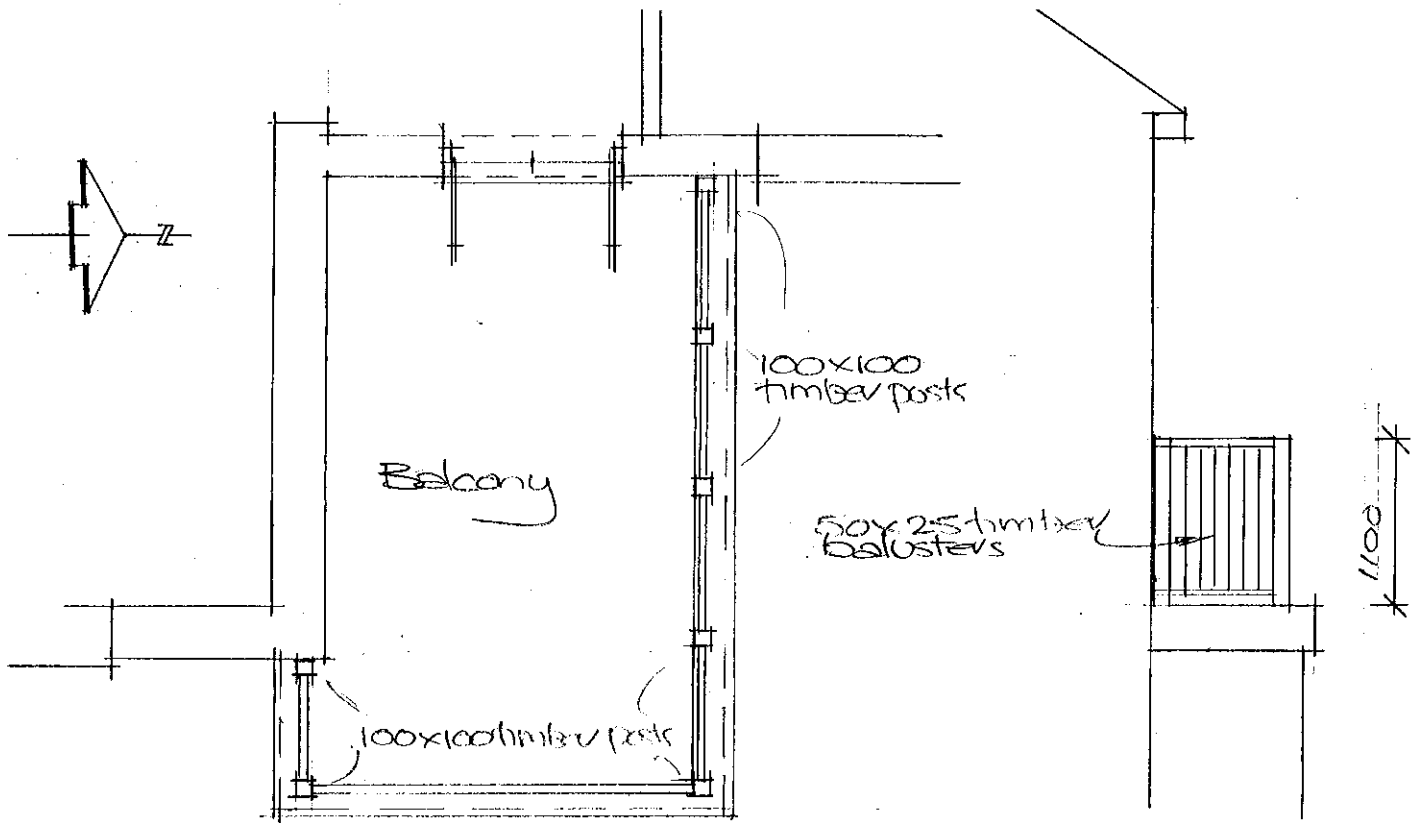


Balcony Plan - scale 1/50

South Elevation - 1/50

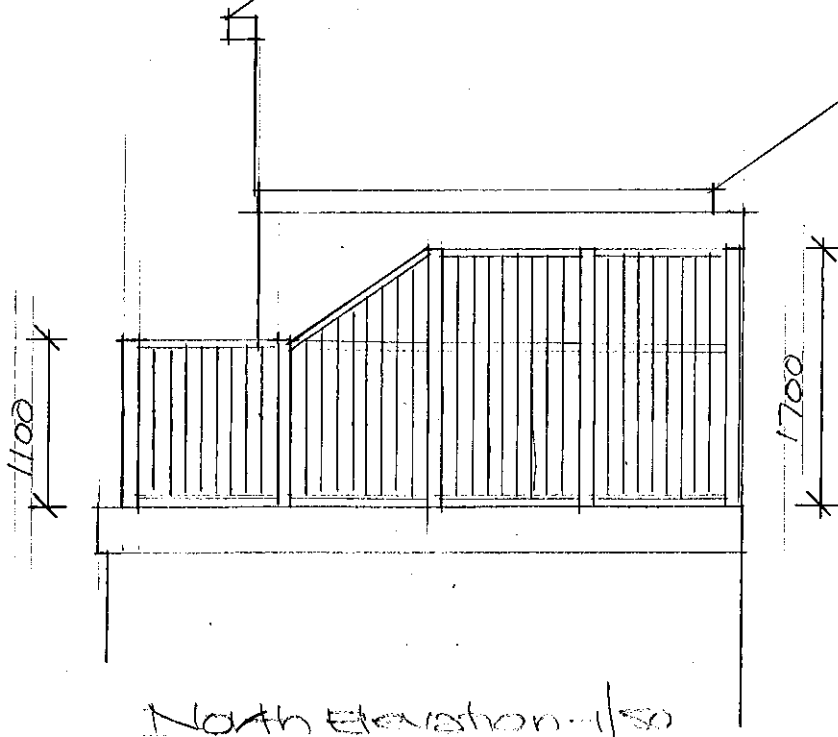

North Elevation - 1/50

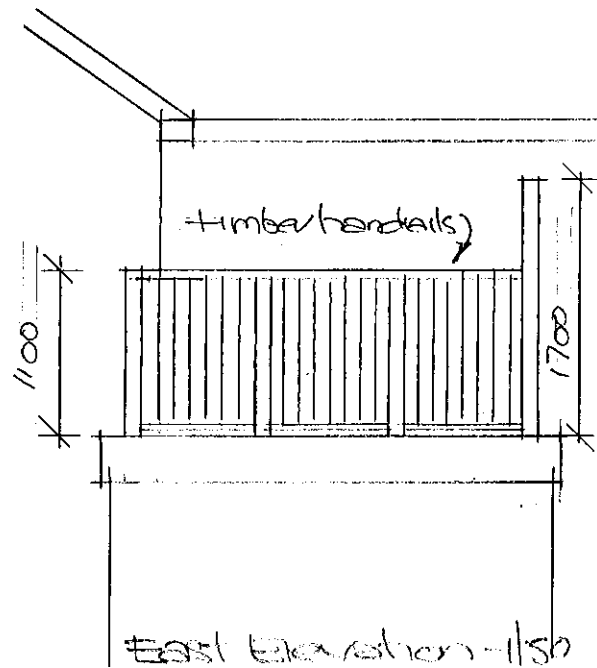

East Elevation - 1/50

2 MEADOW VIEW PEAK LANE  
KINGSTON GORSE  
EAST PRESTON  
WEST SUSSEX BN16 1RN

Paul Trussler  
44 Firle Road  
Lancing  
West Sussex  
BN15 0NZ

Drawing No. 221/612/5