


© This drawing is a copyright and must not be reproduced without the written consent of the Architect.  
 Rev. Date Description

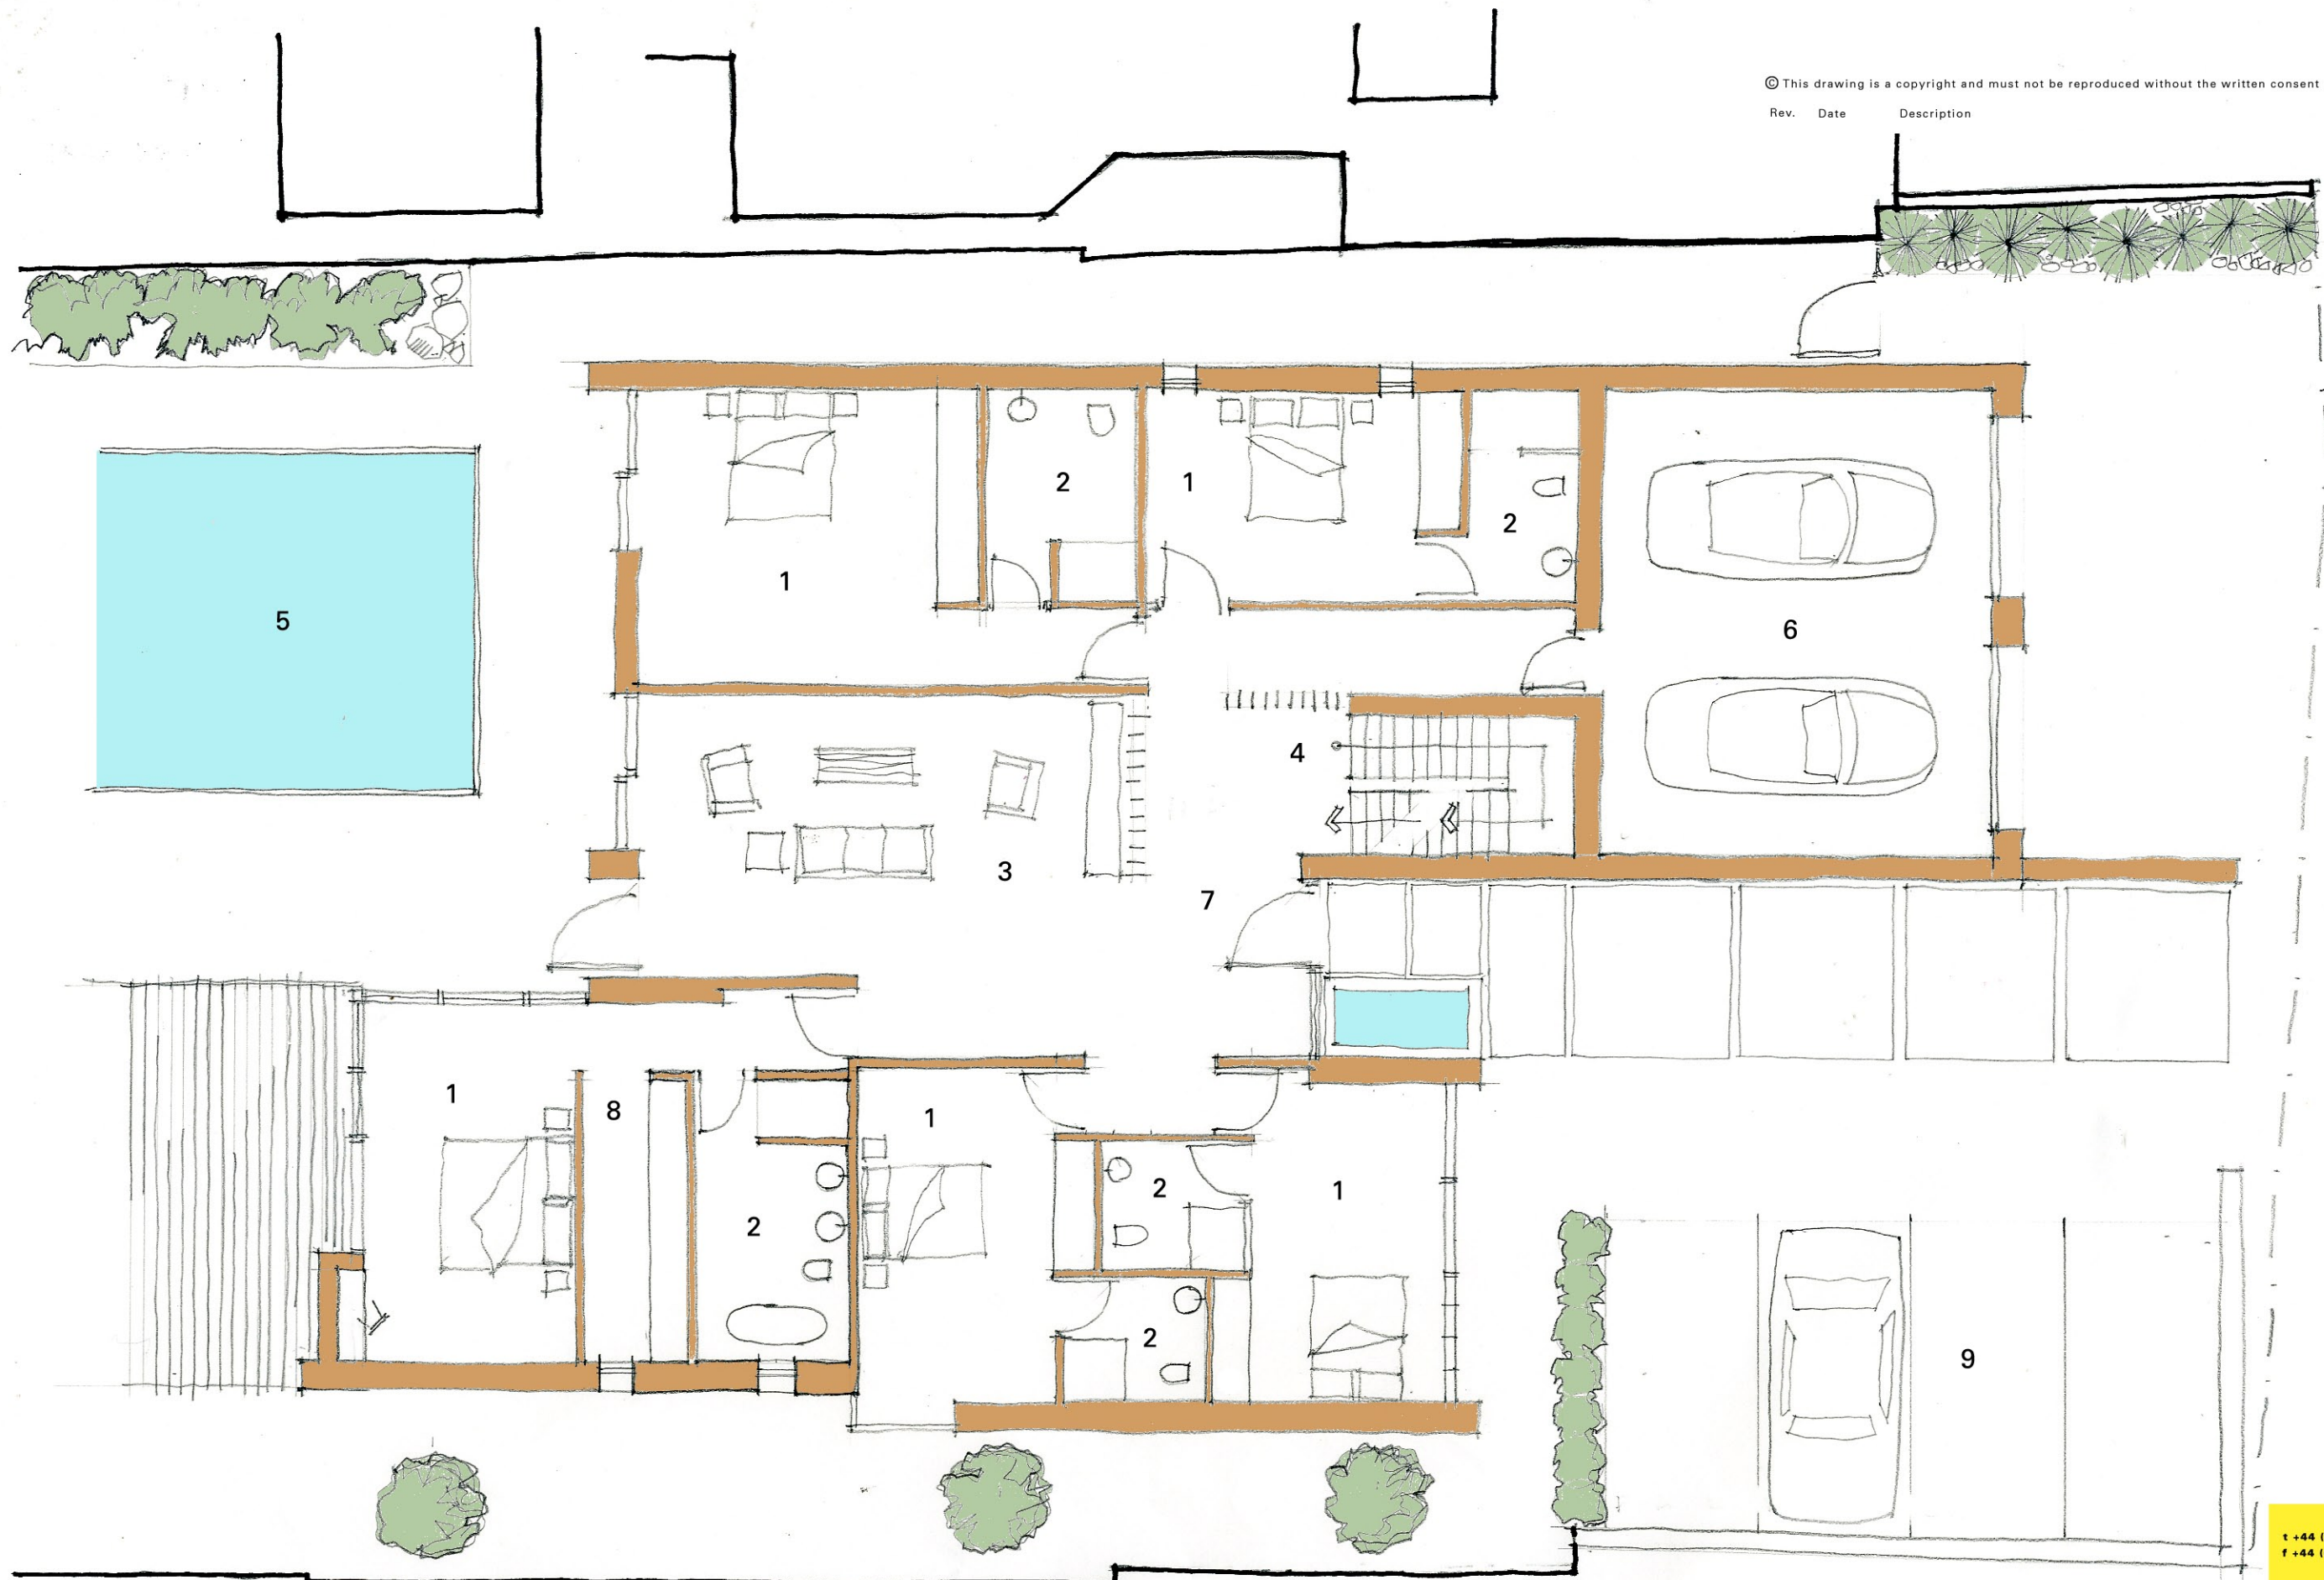

- |   |         |   |                  |   |         |
|---|---------|---|------------------|---|---------|
| 1 | Bedroom | 5 | Pool             | 9 | Parking |
| 2 | Ensuite | 6 | Garage           |   |         |
| 3 | Lounge  | 7 | Hallway          |   |         |
| 4 | Stair   | 8 | Walk-in wardrobe |   |         |

1703 SK121  
 Little Deerswood, Kingston Gorse  
 Ground Floor Plan  
 Scale 1:100

saville jones architects

t +44 (0)1903 211 363  
 f +44 (0)1903 211 114