


© This drawing is a copyright and must not be reproduced without the written consent of the Architect.
 Rev. Date Description

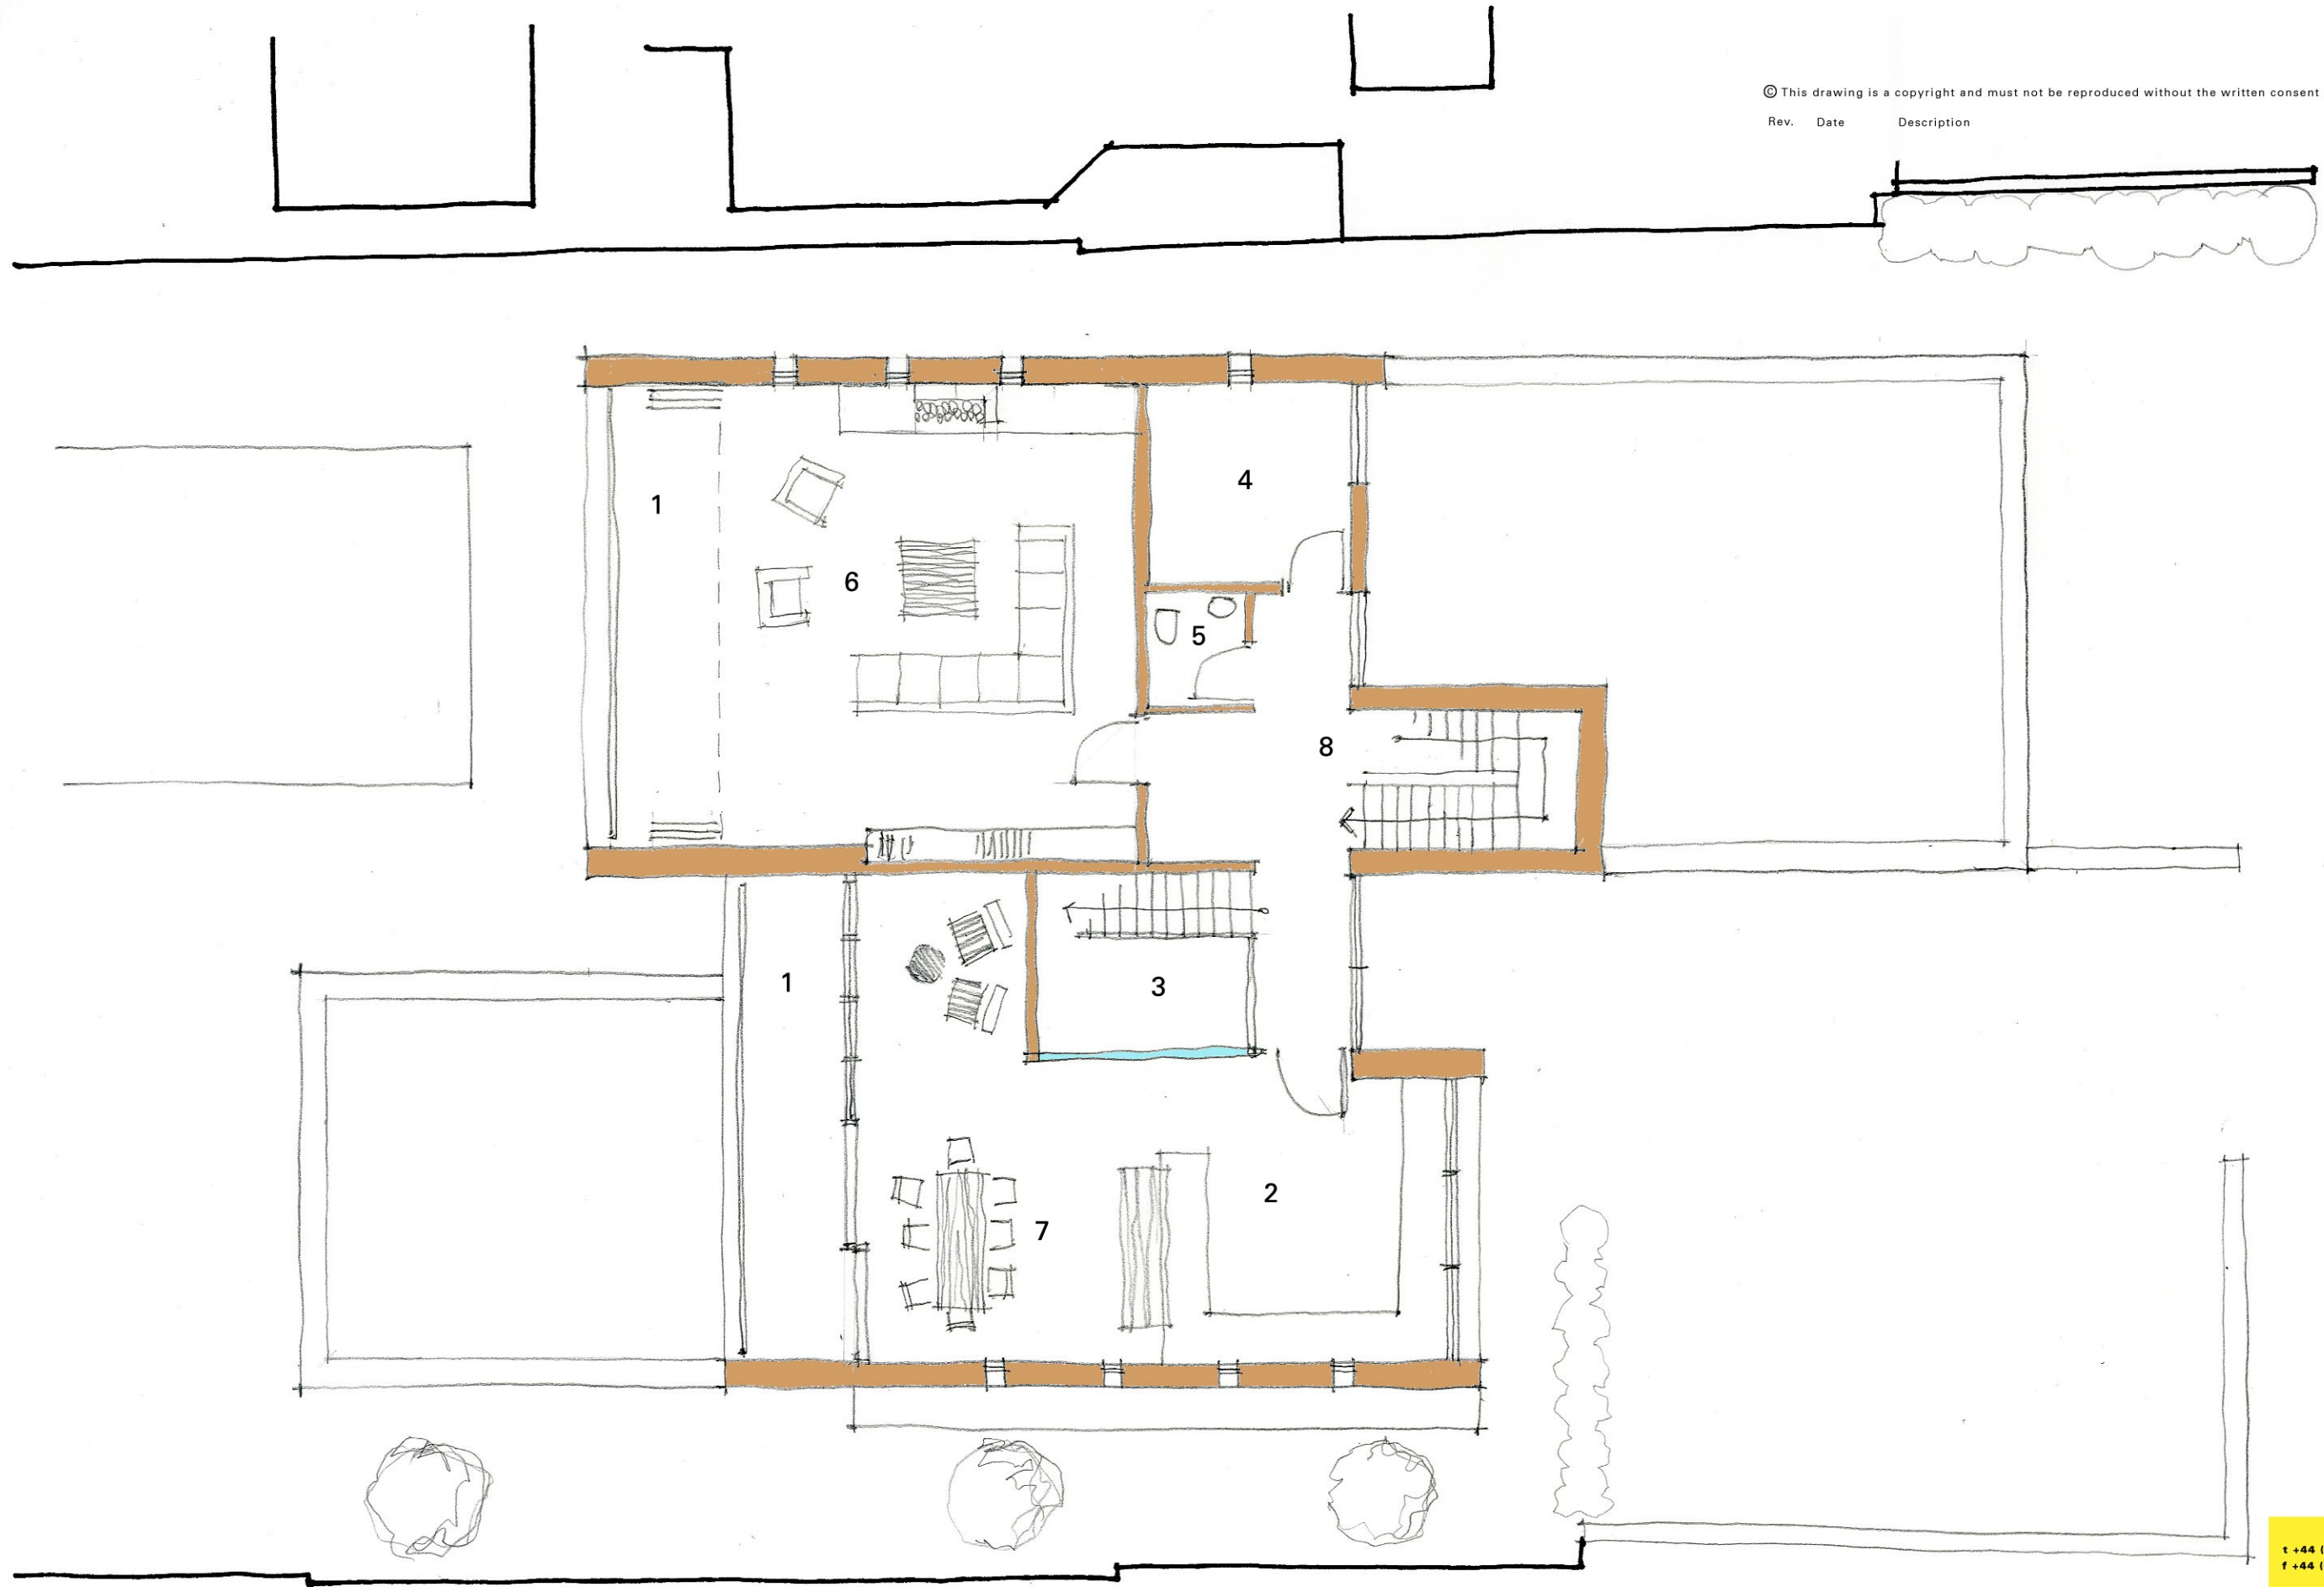

- | | | | |
|---|---------|---|--------|
| 1 | Balcony | 5 | WC |
| 2 | Kitchen | 6 | Lounge |
| 3 | Void | 7 | Dining |
| 4 | Study | 8 | Stair |

1703 SK122
 Little Deerswood, Kingston Gorse
 First Floor Plan
 Scale 1:100

saville jones architects

t +44 (0)1903 211 363
 f +44 (0)1903 211 114