


© This drawing is a copyright and must not be reproduced without the written consent of the Architect.
 Rev. Date Description

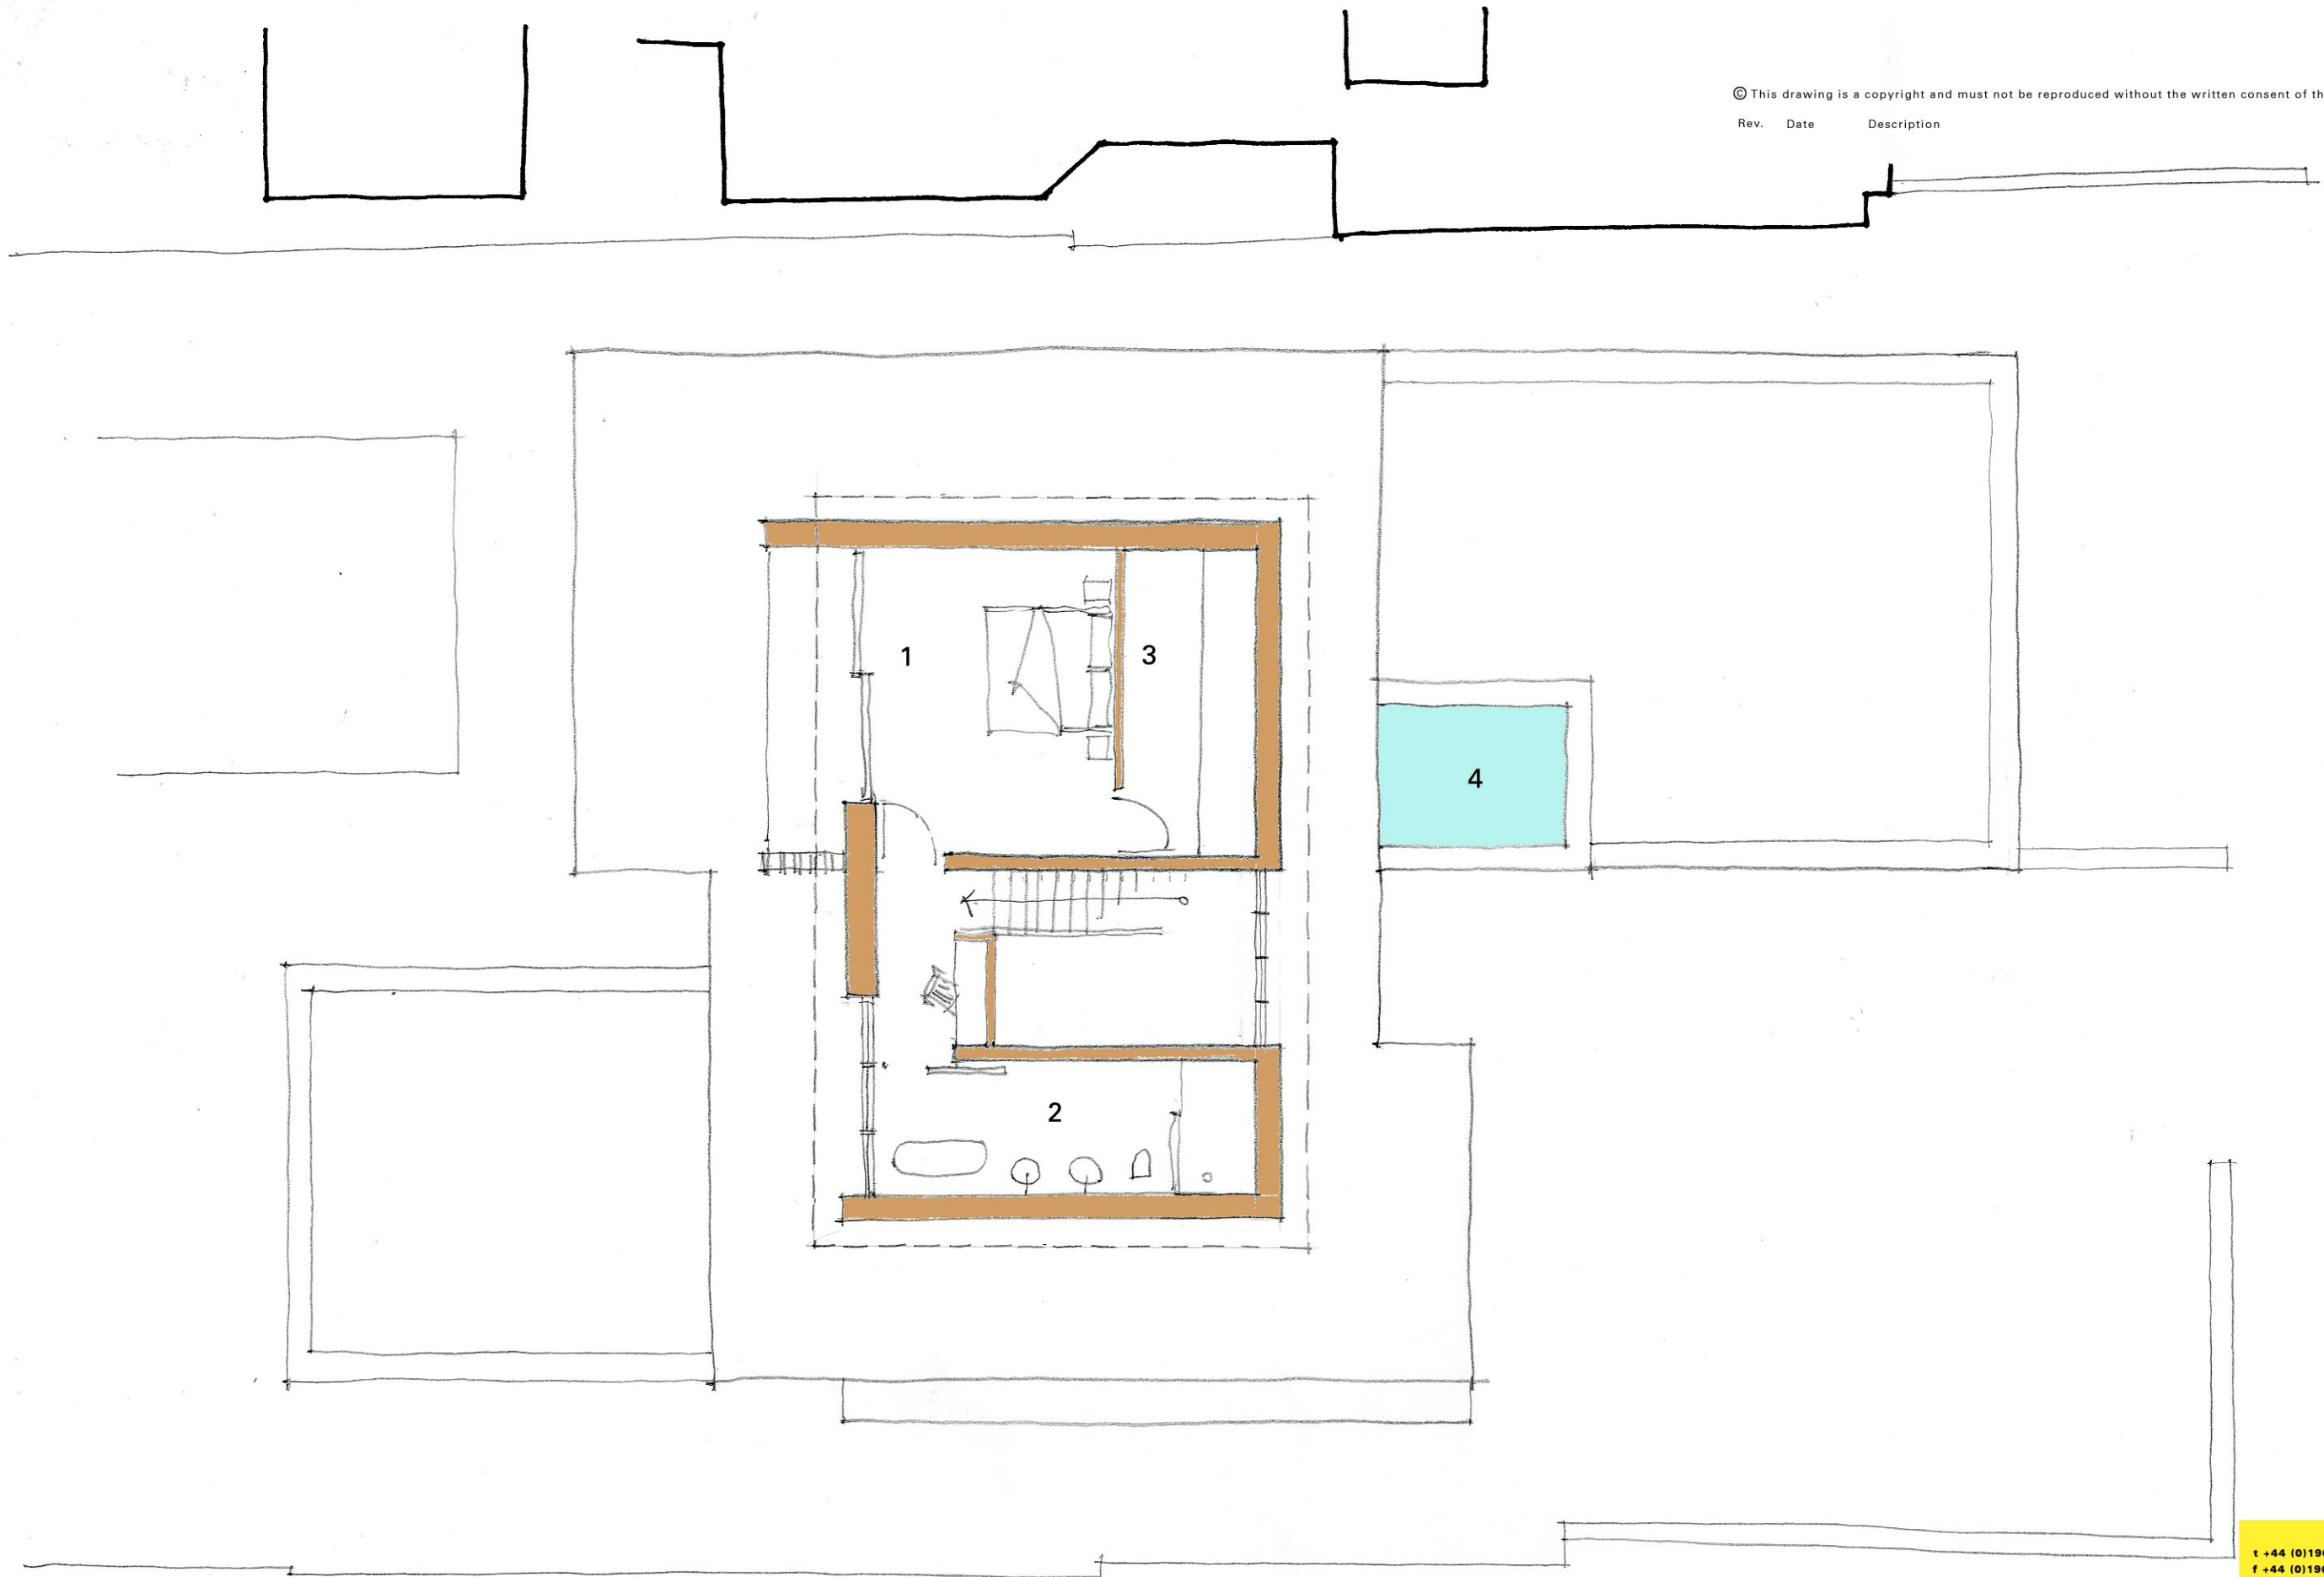

- 1 Bedroom
- 2 Suite
- 3 Dressing
- 4 Rooflight

1703 SK123
 Little Deerswood, Kingston Gorse
 Second Floor Plan
 Scale 1:100

saville jones architects

t +44 (0)1903 211 363
 f +44 (0)1903 211 114