


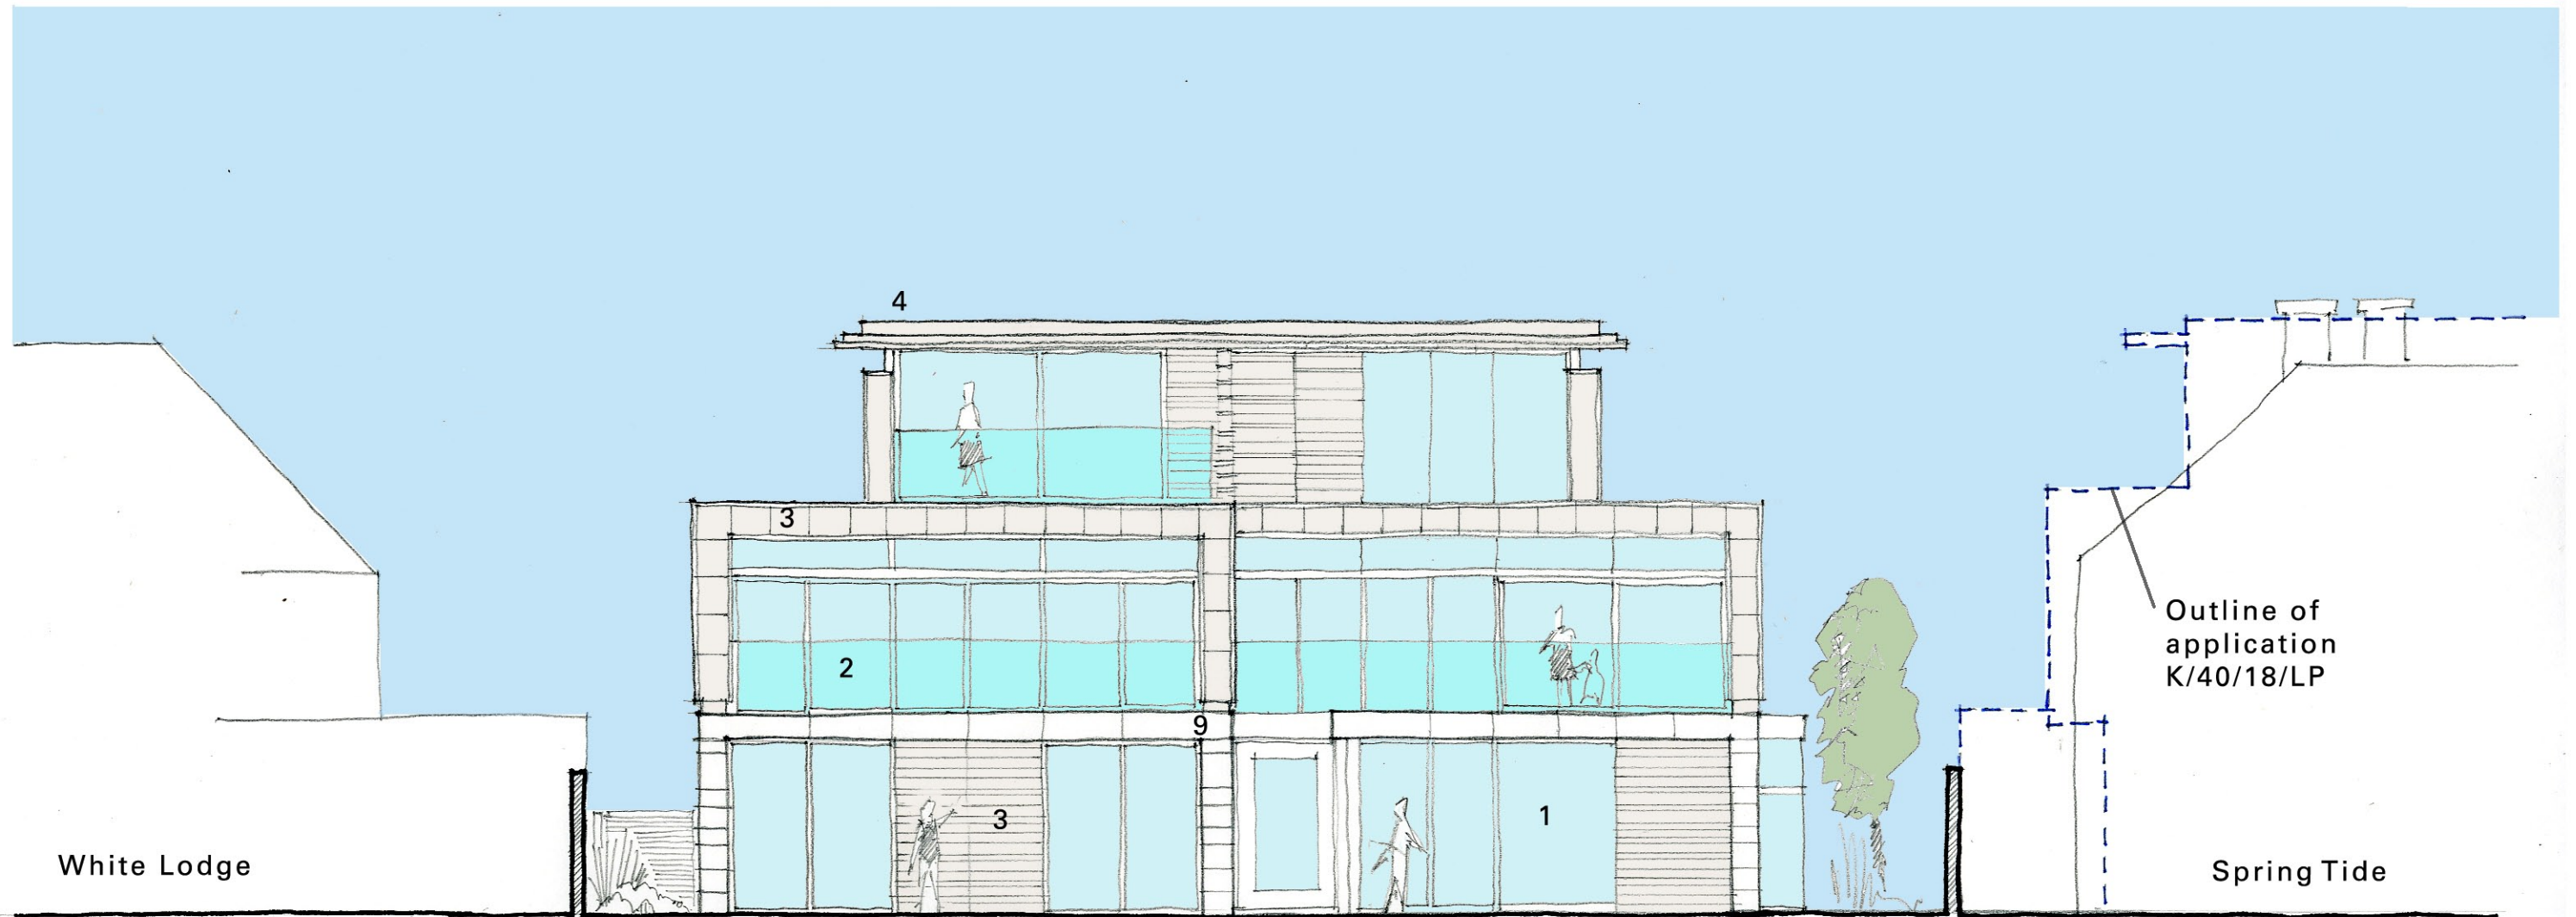

- 1 Powder Coated Aluminium frame clear glass window/door, colour tba
- 2 Glazed balustrade
- 3 Pre-patinaed zinc cladding
- 4 Zinc roof
- 9 Reconstituted lime stone



1703 SK126
 Little Deerswood, Kingston Gorse
 South Elevation
 Scale 1:100

saville jones architects

t +44 (0)1903 211 363
 f +44 (0)1903 211 114