


KEY.

OUTLINE OF REFUSED APP. K/7/19/PL.

© This drawing is a copyright and must not be reproduced without the written consent of the Architect.

Rev. Date Description

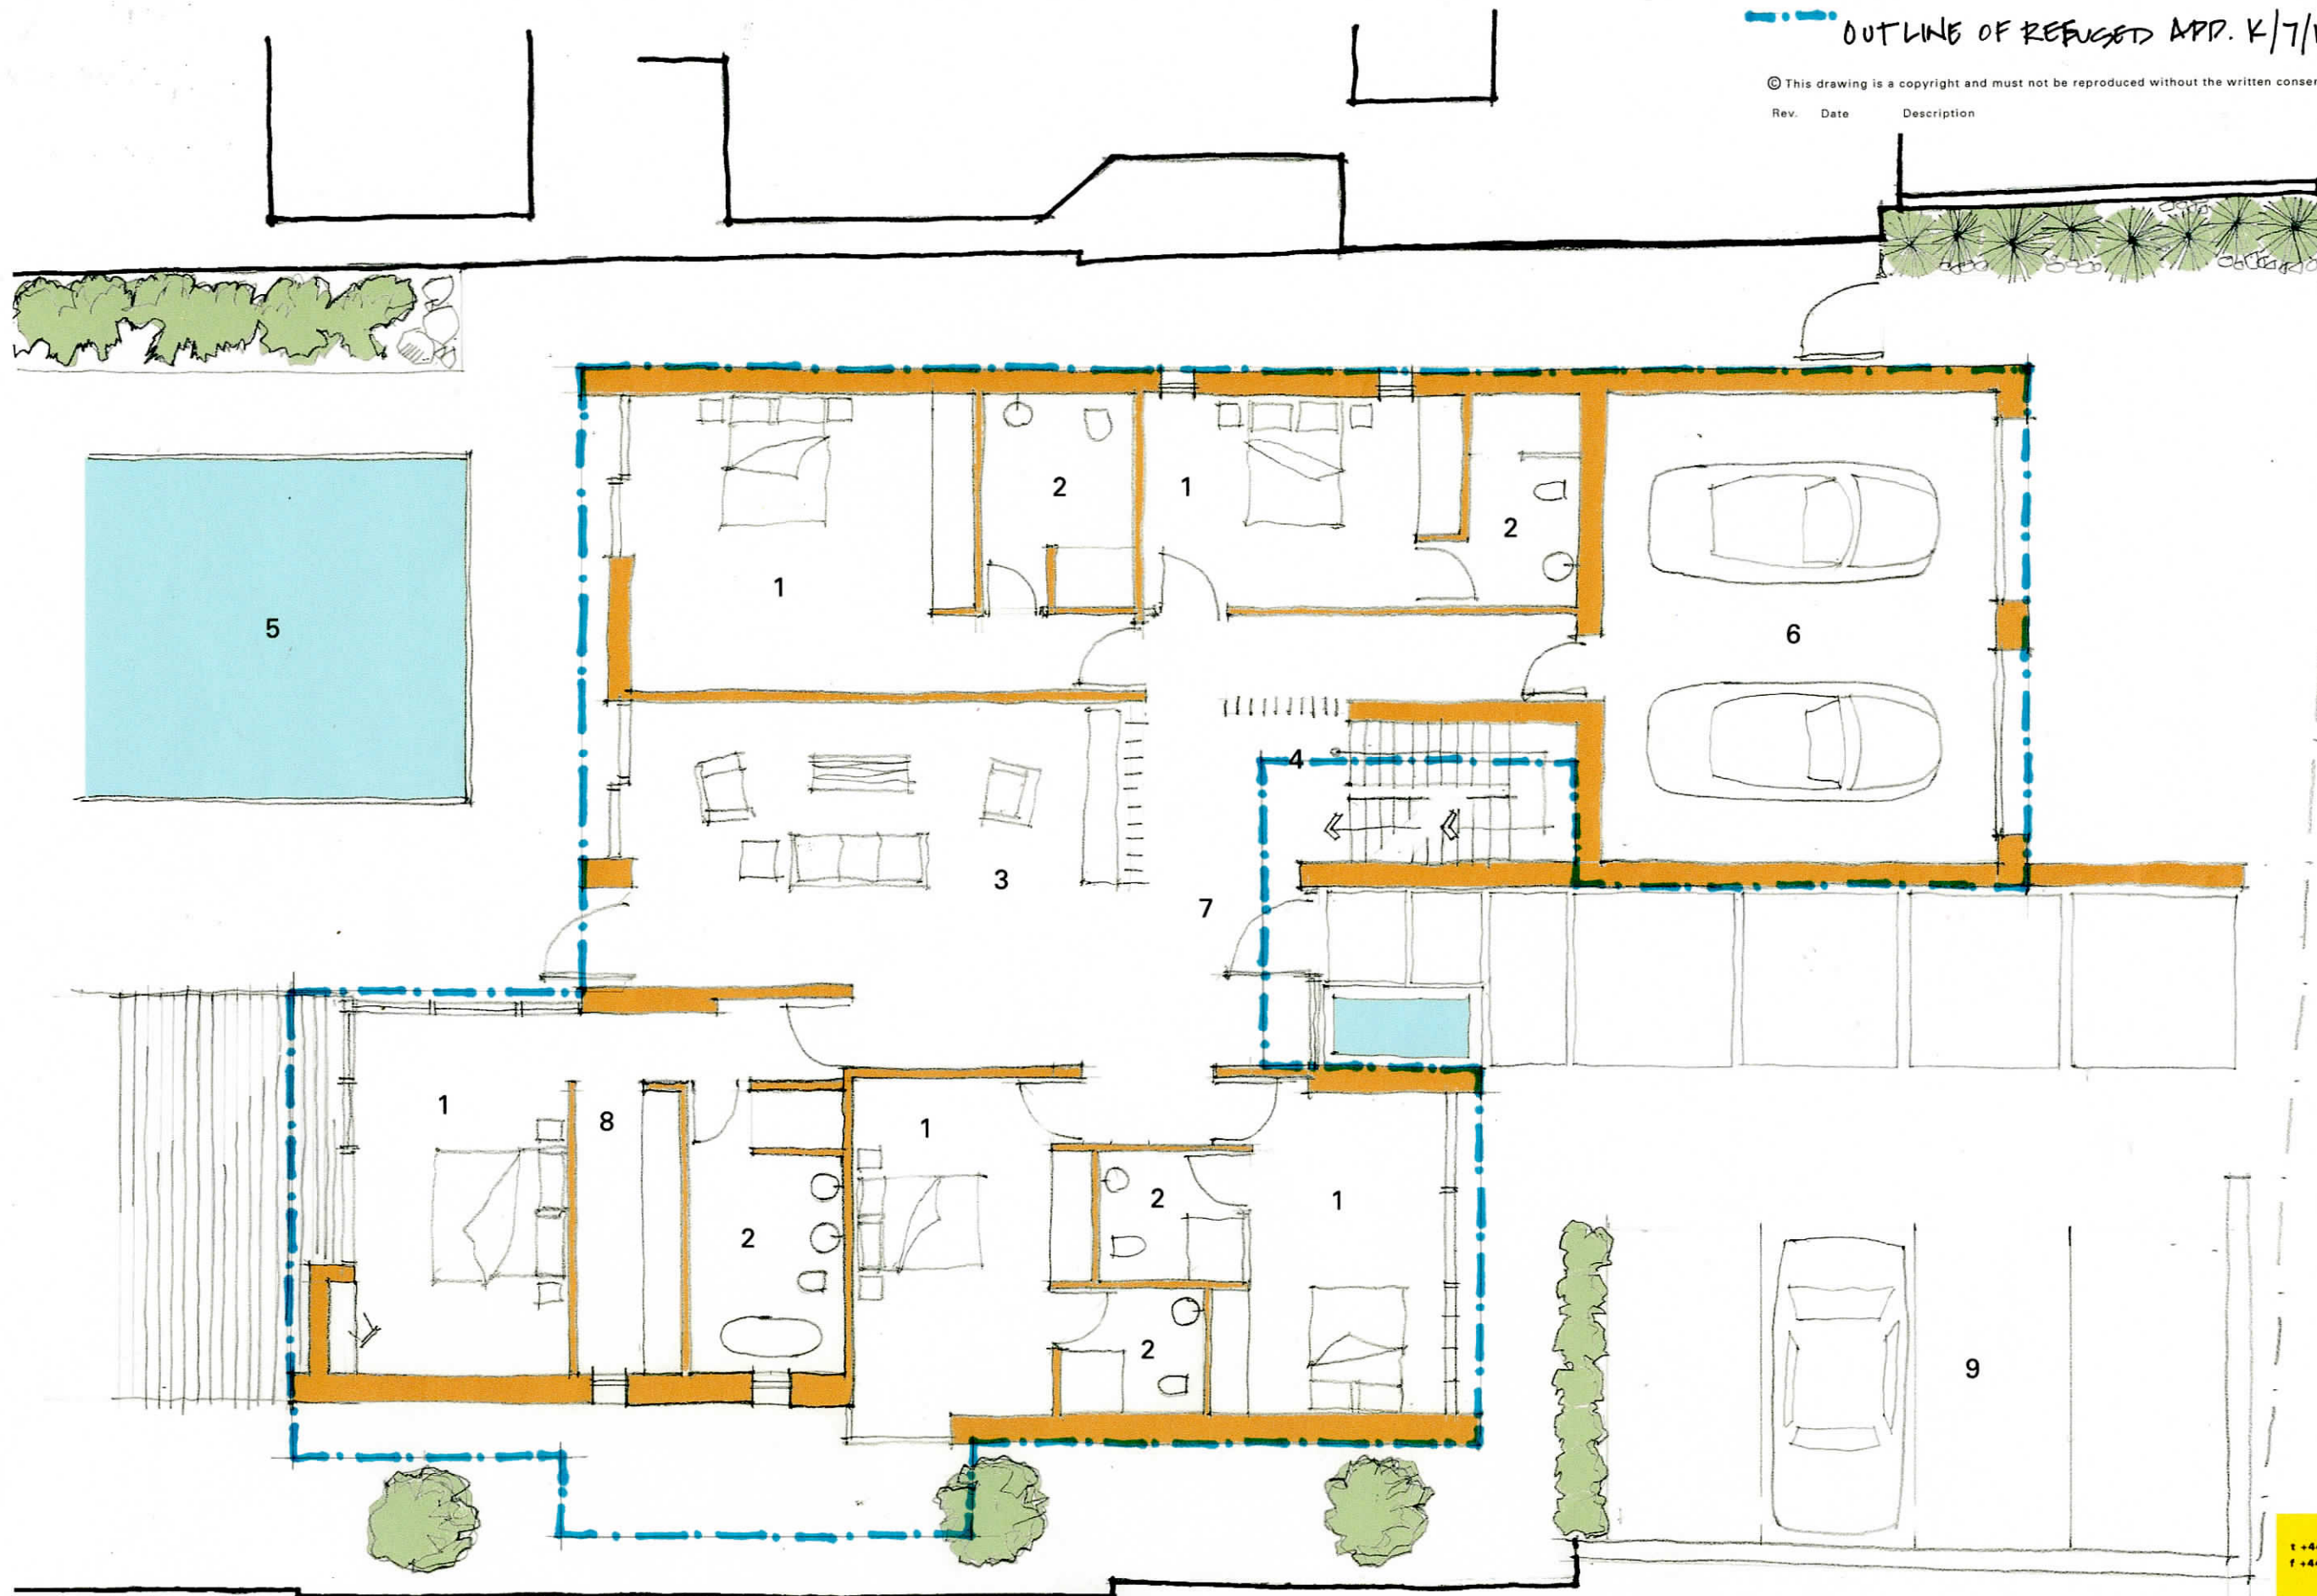

- | | | | | | |
|---|---------|---|------------------|---|---------|
| 1 | Bedroom | 5 | Pool | 9 | Parking |
| 2 | Ensuite | 6 | Garage | | |
| 3 | Lounge | 7 | Hallway | | |
| 4 | Stair | 8 | Walk-in wardrobe | | |

1703 SK121
Little Deerswood, Kingston Gorse
Ground Floor Plan
Scale 1:100

saville jones architects

t +44 (0)1903 211 363
f +44 (0)1903 211 114