


KEY.

--- OUTLINE OF REFUSED APP. K/7/19/PL



- 1 Powder Coated Aluminium frame clear glass window/door, colour tba
- 3 Pre-patinated zinc cladding
- 4 Zinc roof
- 5 Render, colour tba
- 6 Powder Coated Aluminium frame garage door, colour tba
- 8 Gate
- 9 Reconstituted lime stone

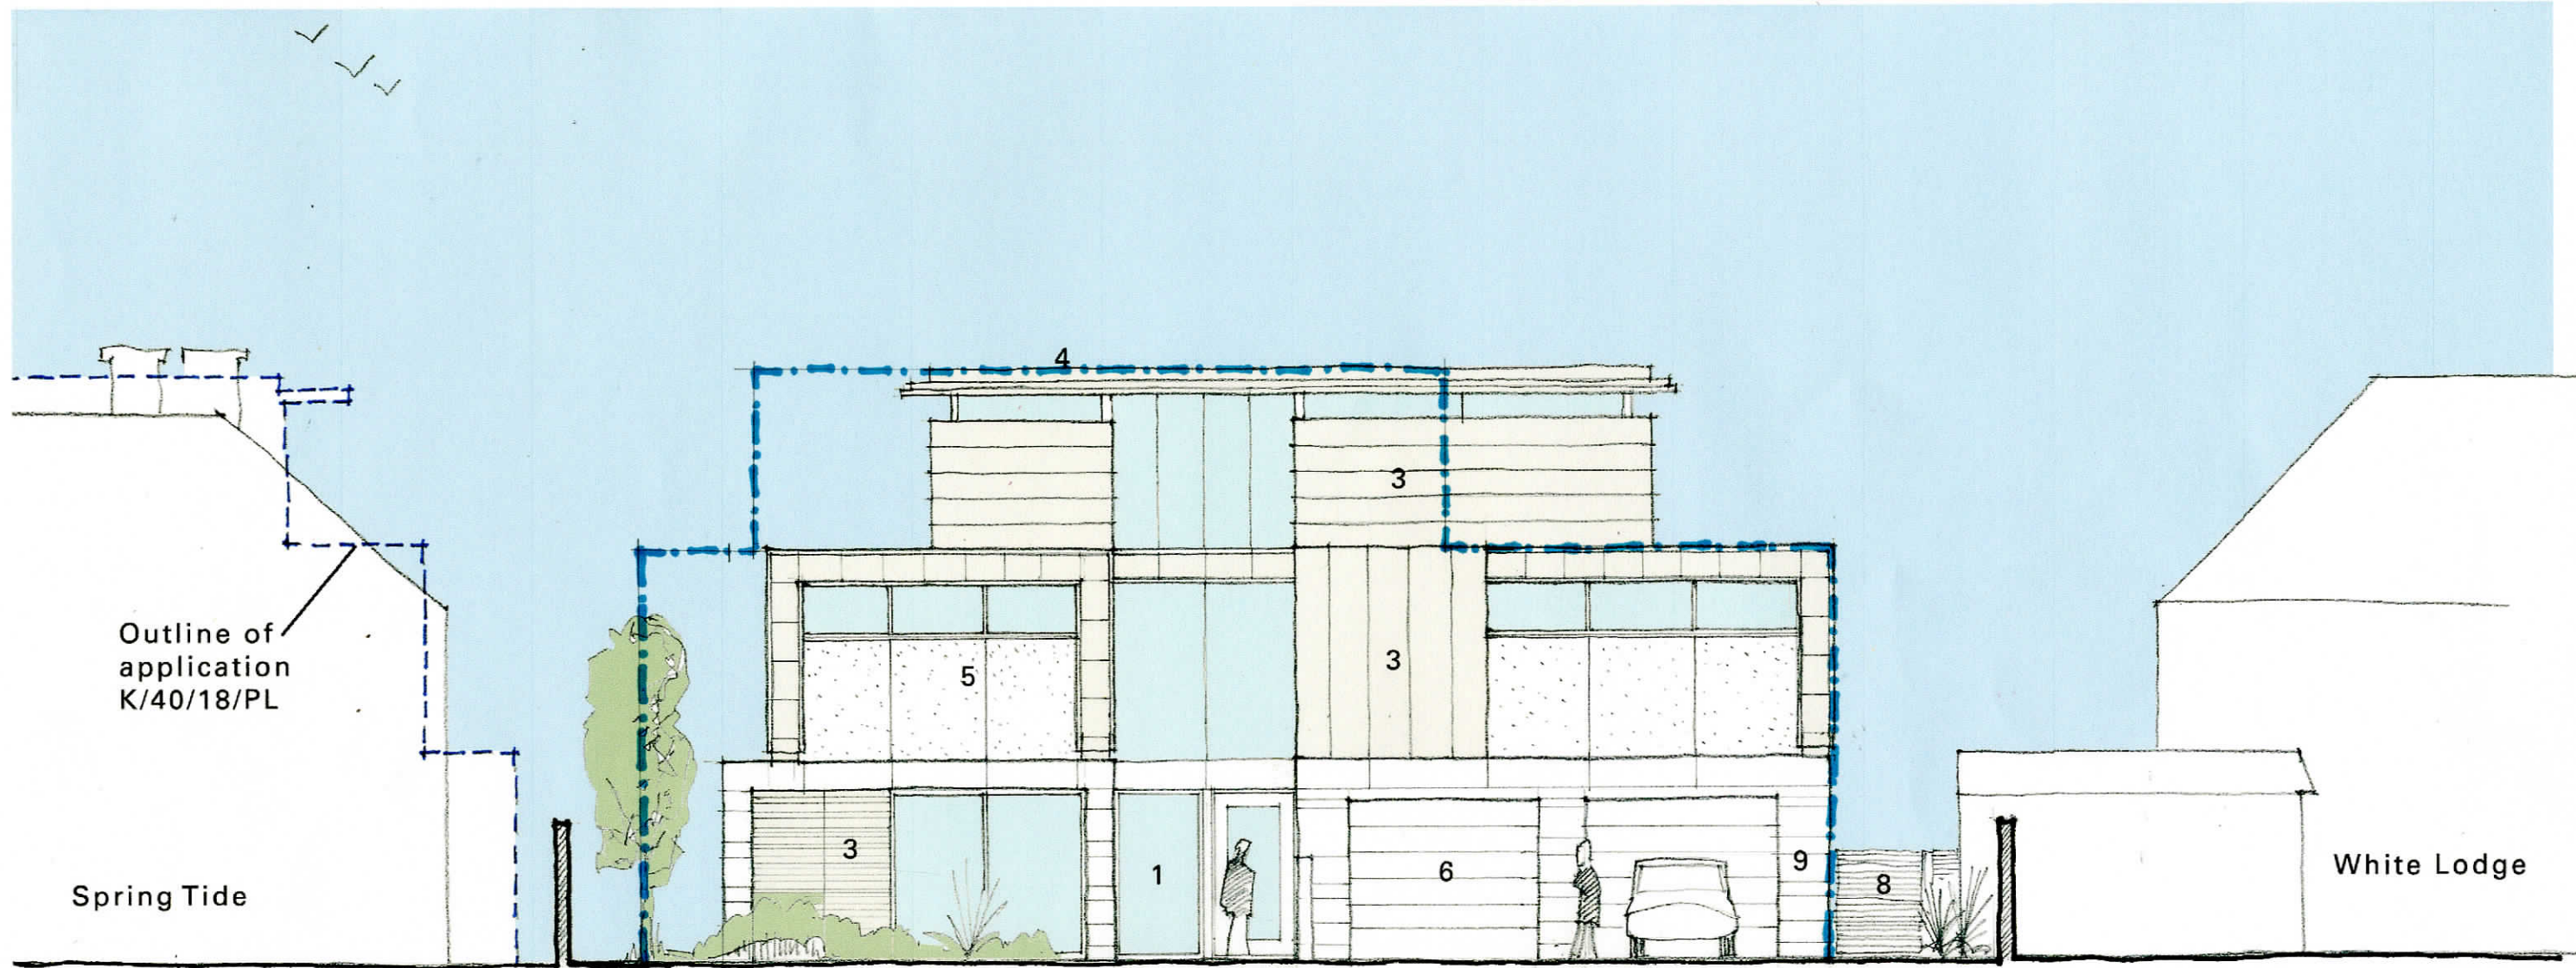

1703 SK124A
Little Deerswood, Kingston Gorse
North Elevation
Scale 1:100

saville jones architects

t +44 (0)1903 211 363
f +44 (0)1903 211 114