


KEY

OUTLINE OF REFUSED APP. K/7/19/PL.



- 1 Powder Coated Aluminium frame clear glass window/door, colour tba
- 3 Pre-patinated zinc cladding
- 4 Zinc roof
- 7 Timber screen
- 9 Reconstituted lime stone
- 10 Opaque glass

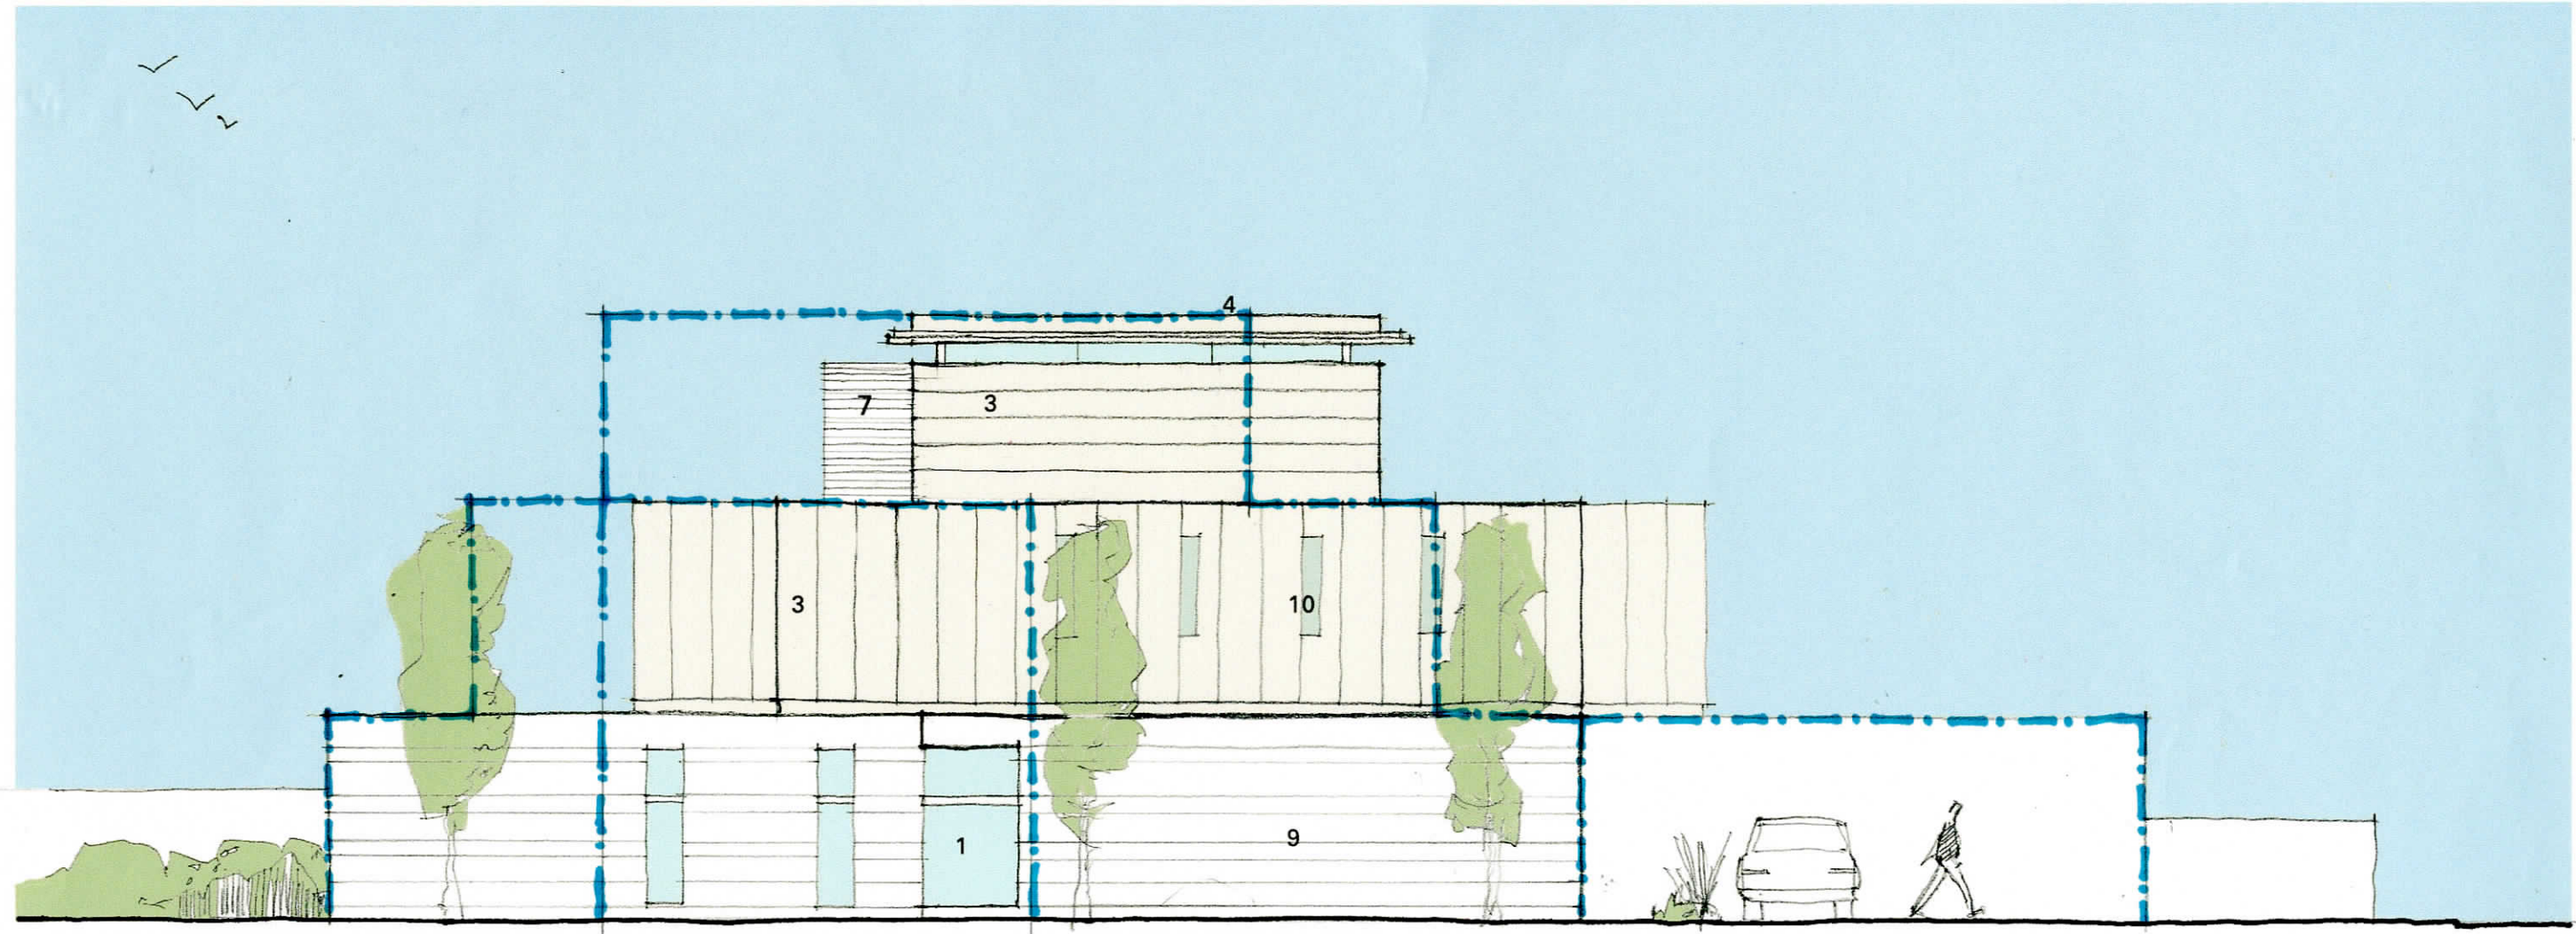

1703 SK125
Little Deerswood, Kingston Gorse
East Elevation
Scale 1:100

saville jones architects

t +44 (0)1903 211 363
f +44 (0)1903 211 114