

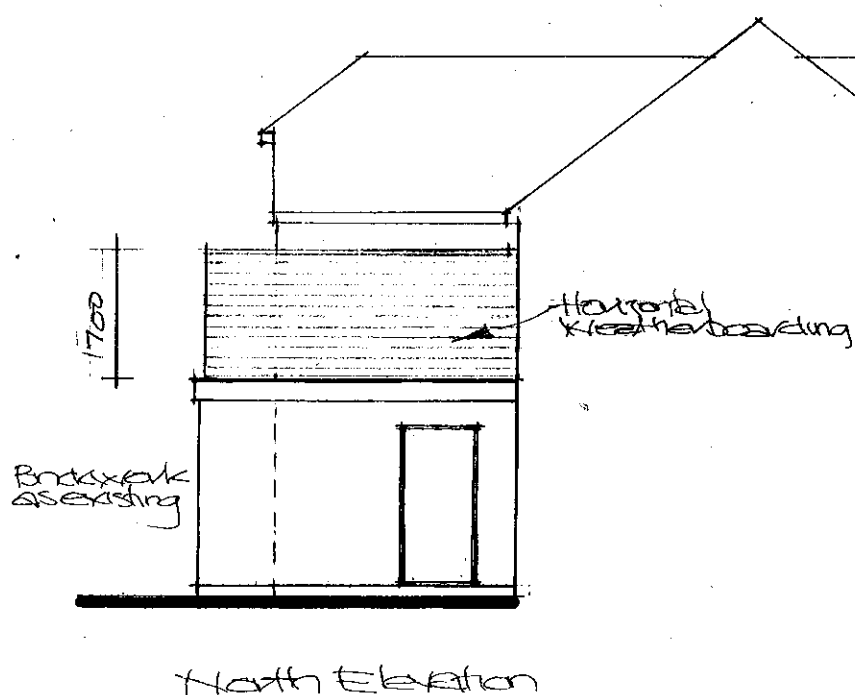


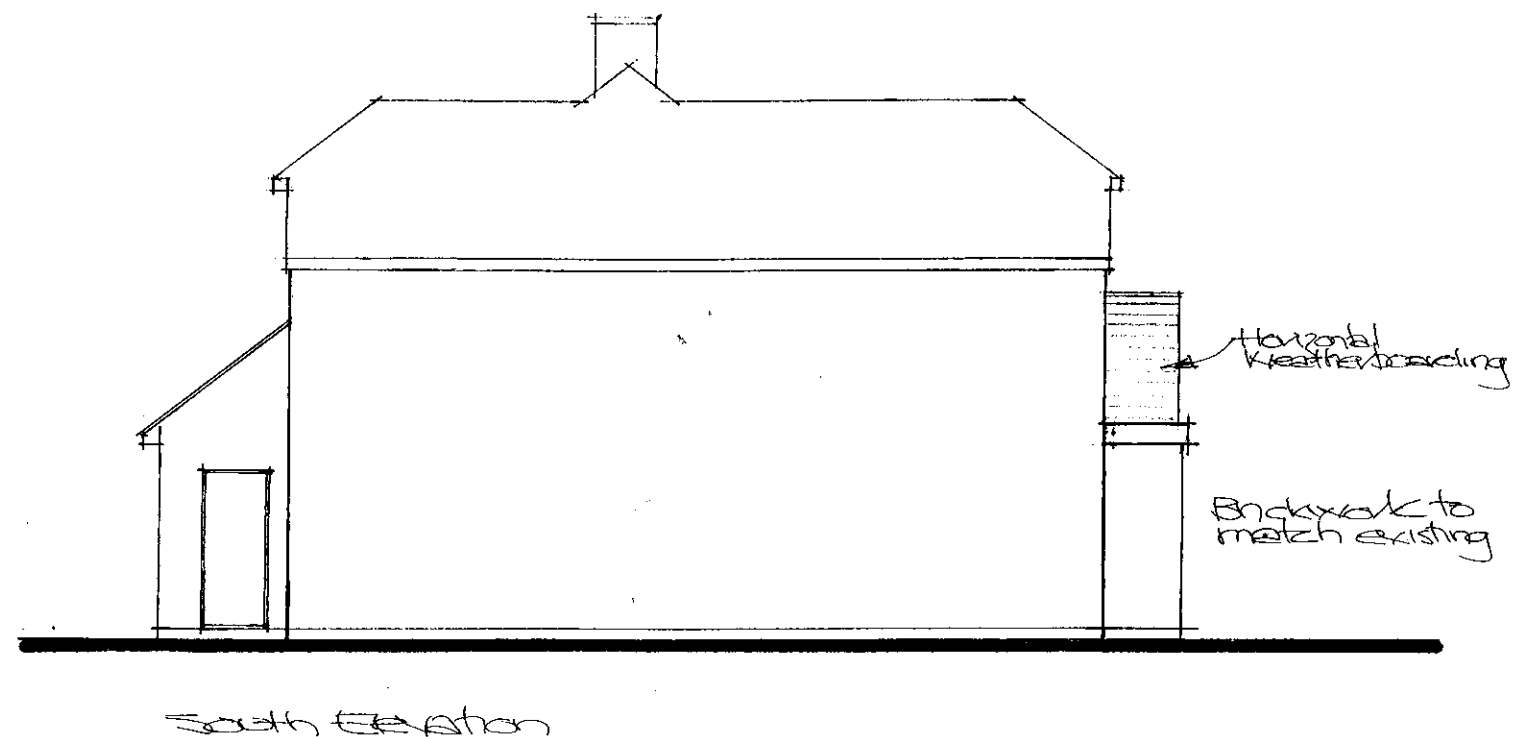


Proposed Elevations 1/100

Boundary 7

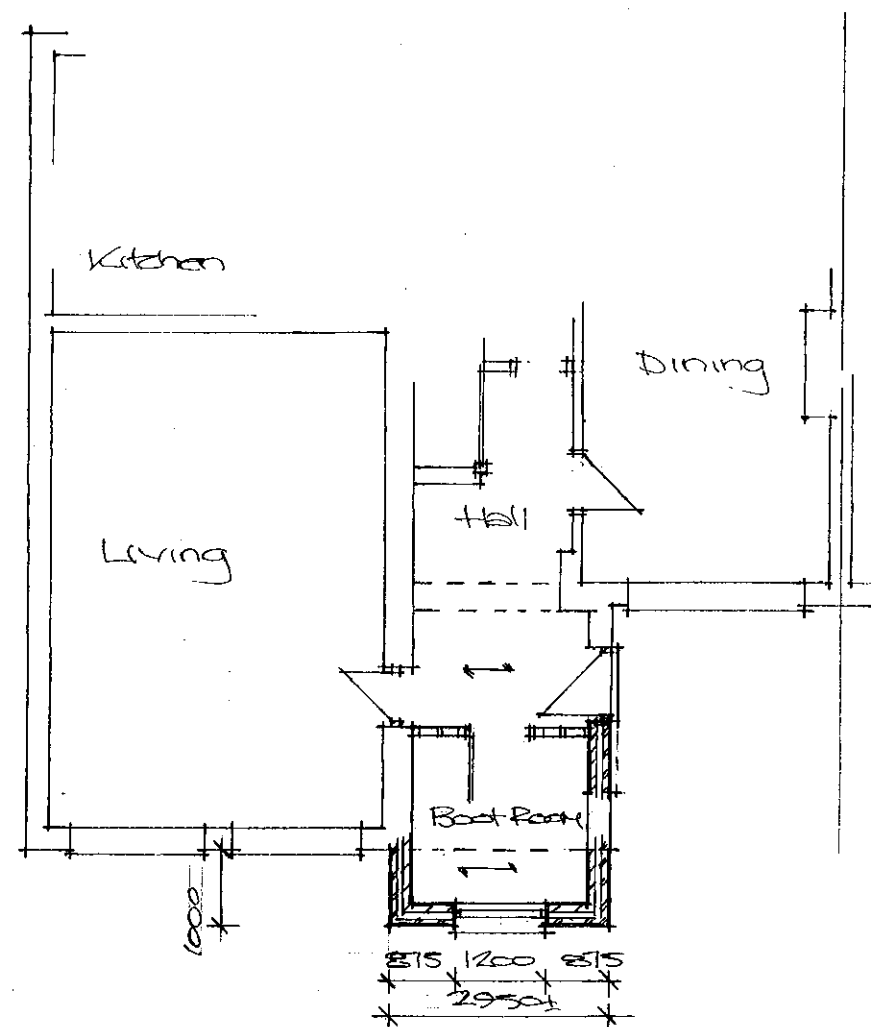

Proposed Ground Floor Plan 1/100

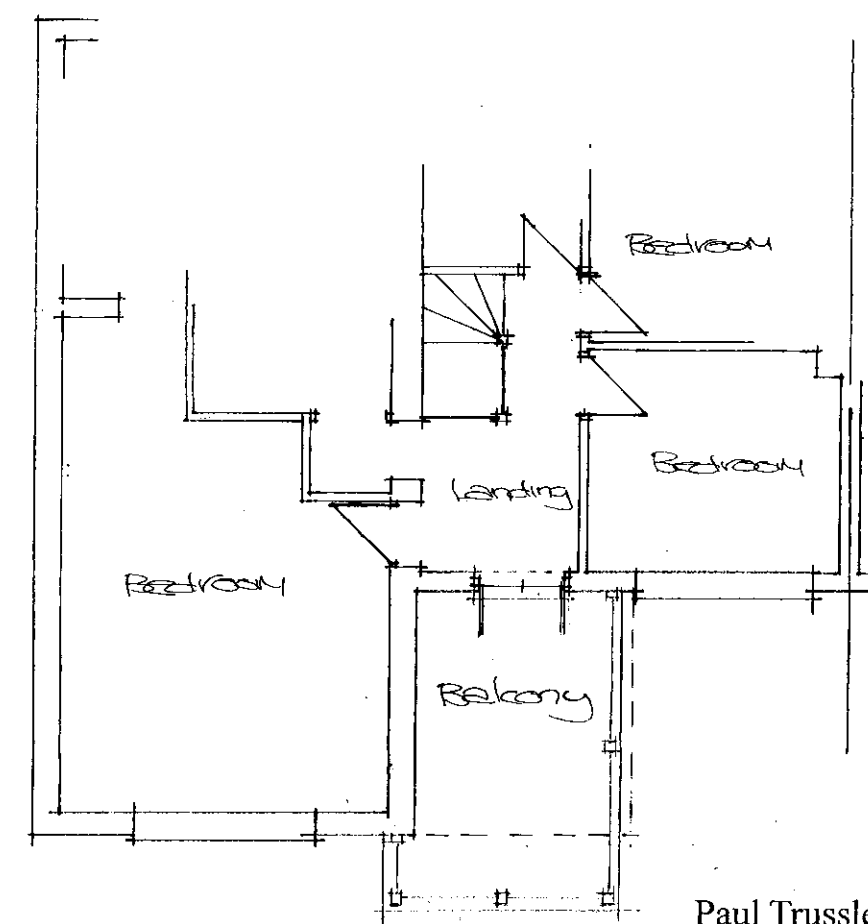

Proposed First Floor Plan 1/100

2 MEADOW VIEW PEAK LANE
KINGSTON GORSE
EAST PRESTON
WEST SUSSEX BN16 1RN

Paul Trussler
44 Firle Road
Lancing
West Sussex
BN15 0NZ

Drawing No. 221/612/3 ^B