

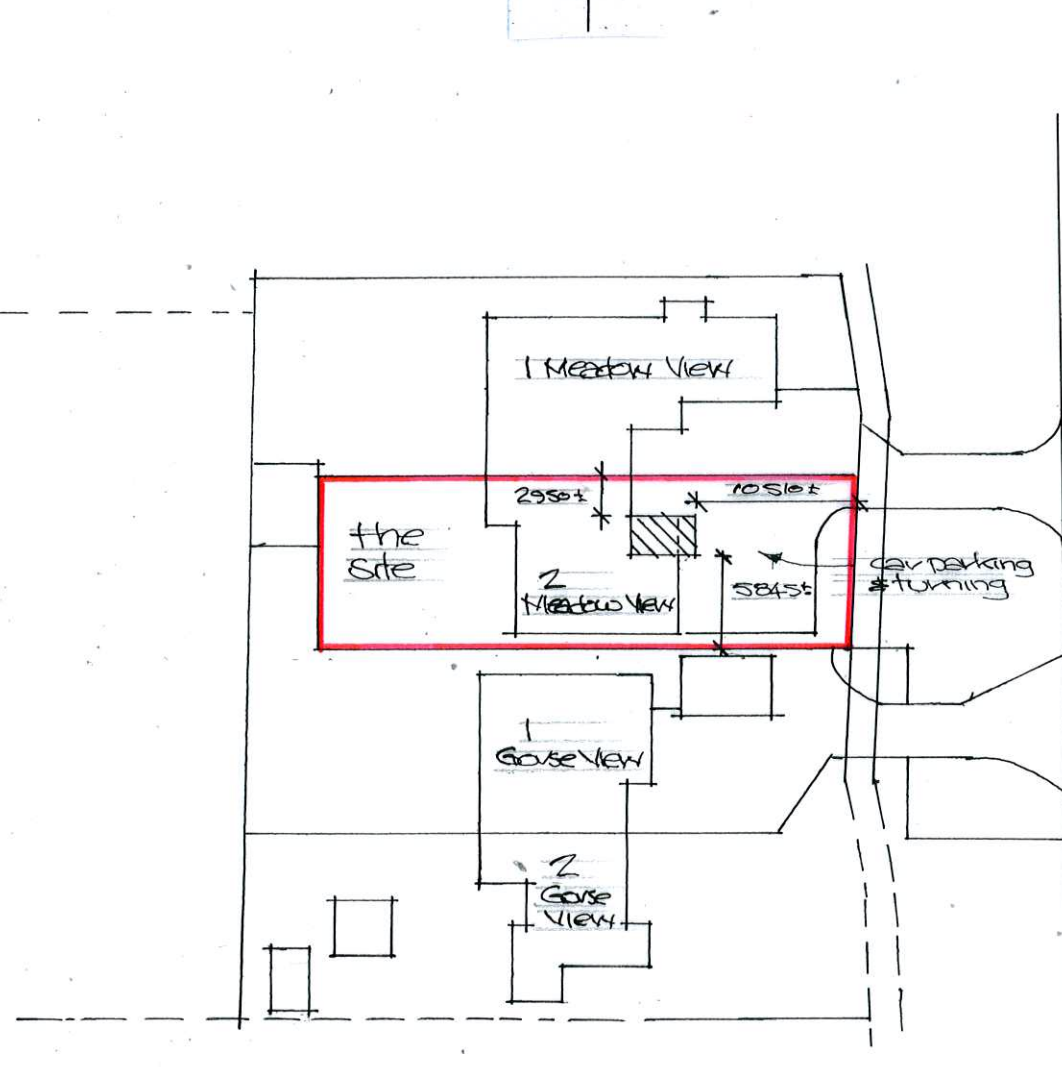


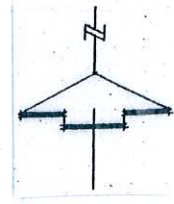

Site Plan 1/500

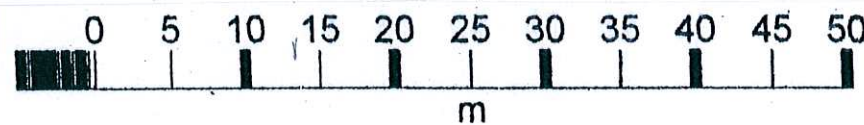



2 MEADOW VIEW PEAK LANE
KINGSTON GORSE
EAST PRESTON
WEST SUSSEX BN16 1RN

to
Kingston
Lane

Existing Roof Plan 1/100

Peak Lane

Proposed Roof Plan 1/100

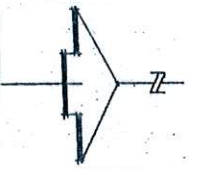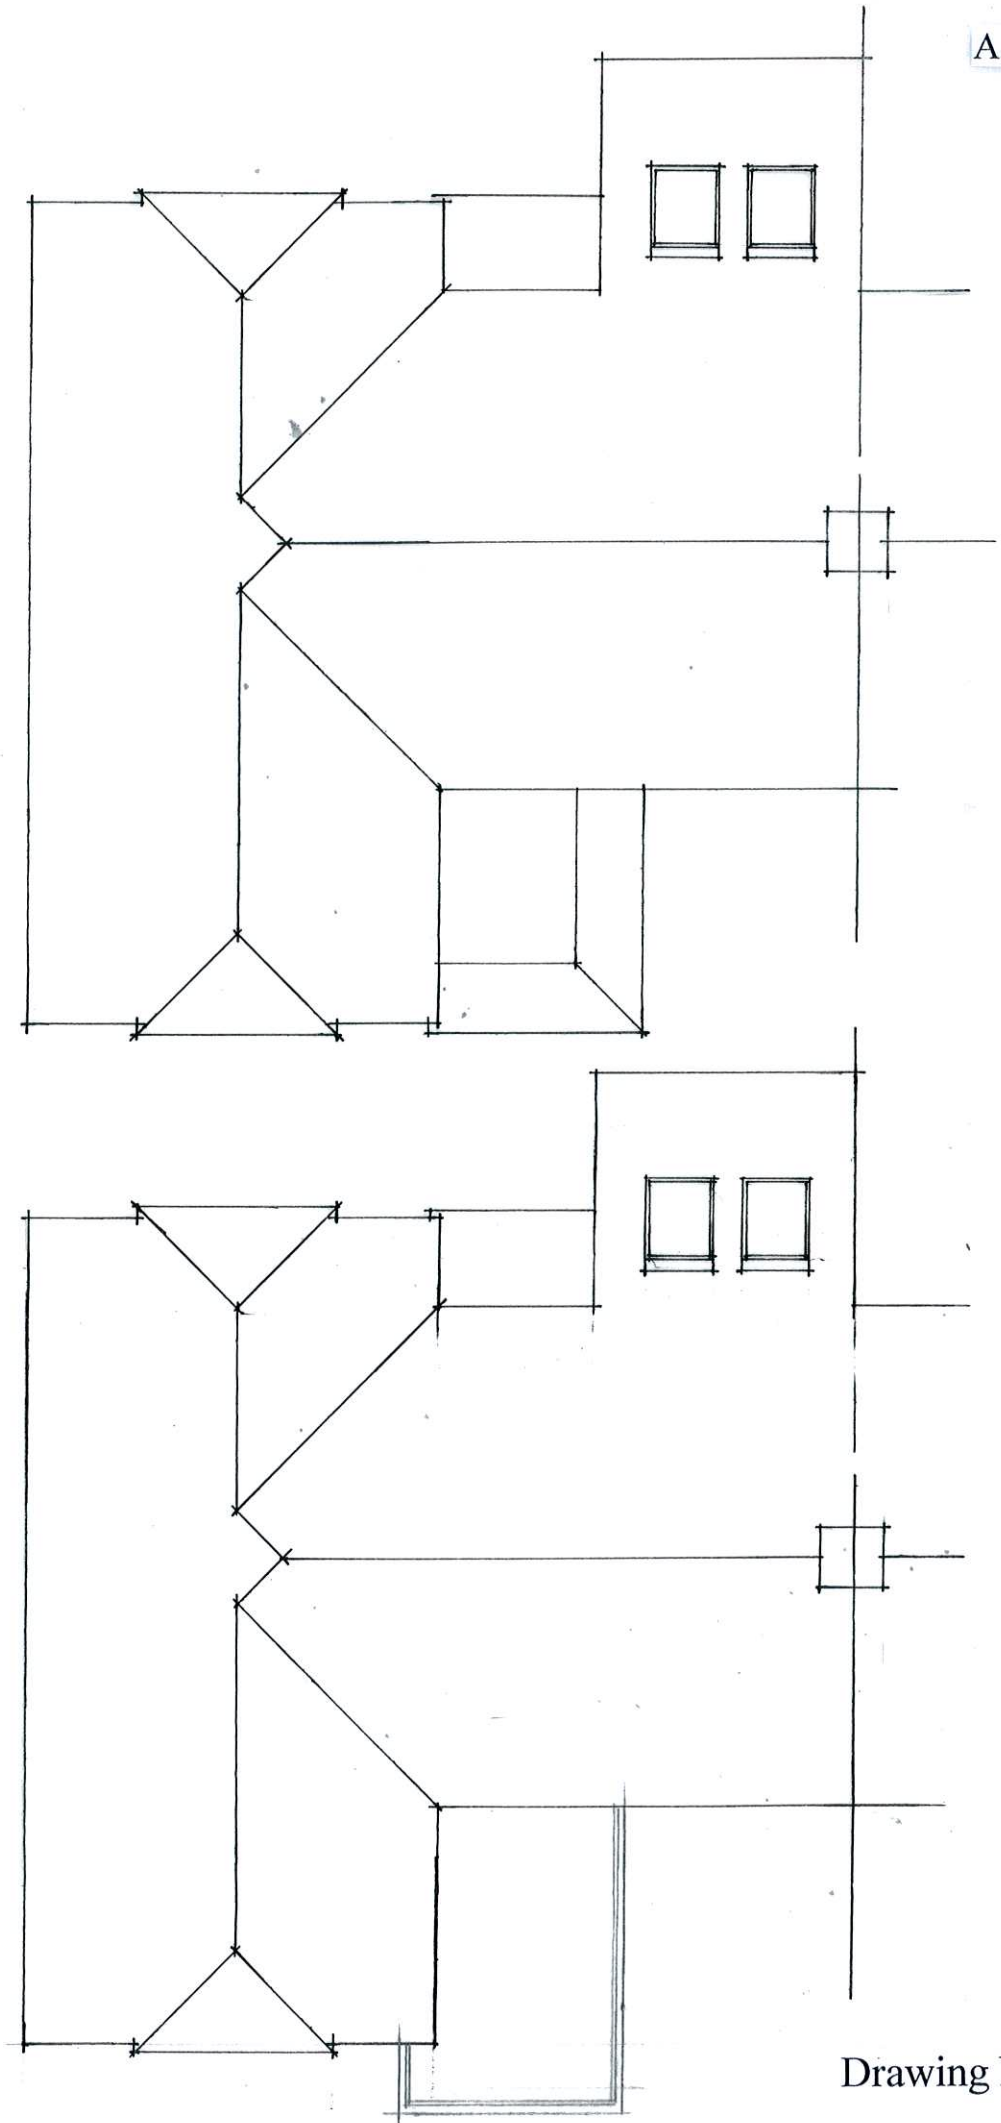

Paul Trussler
44 Firle Road
Lancing
West Sussex
BN15 0NZ

Drawing No. 221/612/1