



17 1/2° Redland Mini-stonefold
conc interlocking tiles
Morley Eternit Central
vert: boarding
roller shutter or
u & o door
K Rend silicone
smooth render

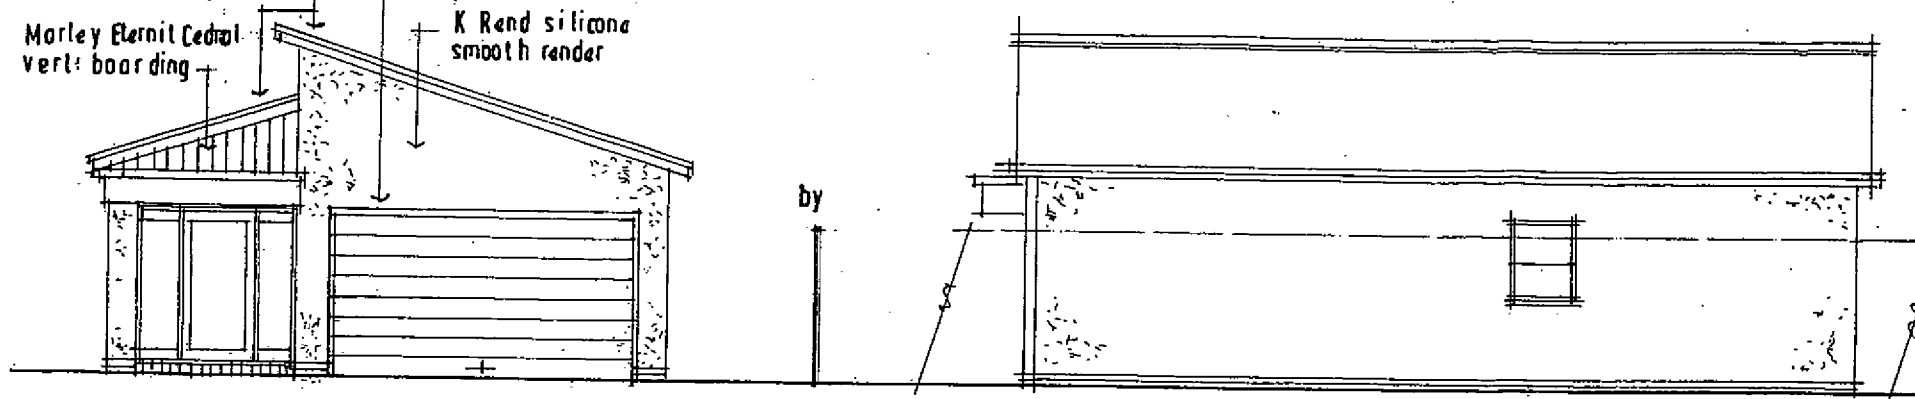


SOUTH [front] 1/100

EAST [facing middleway house] 1/100

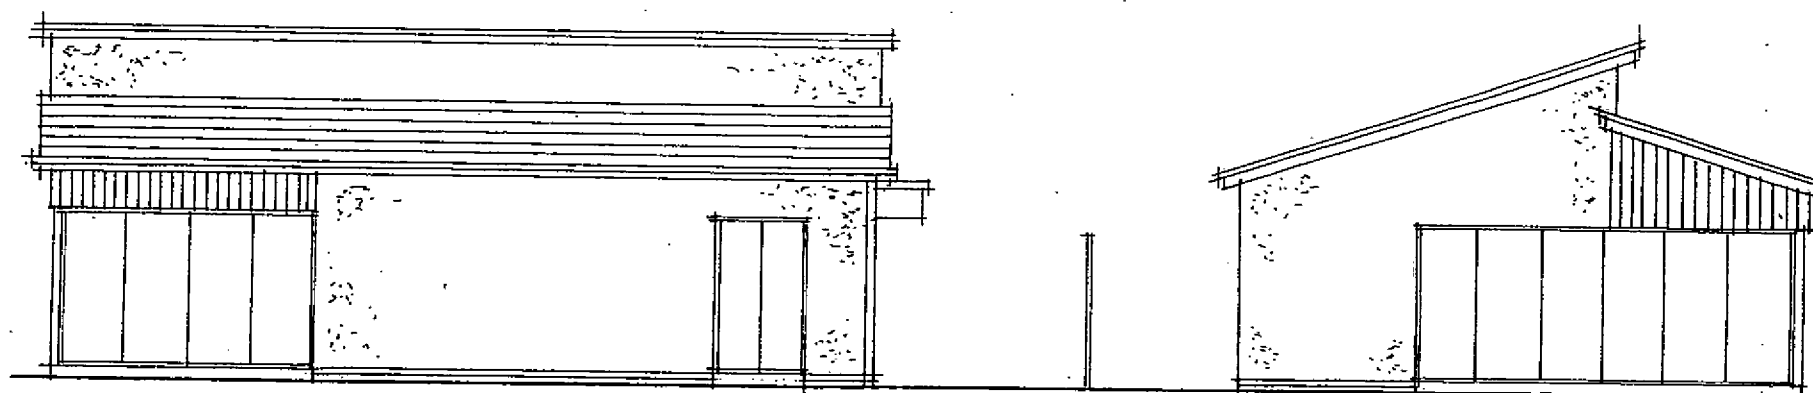


WEST 1/100


NORTH 1/100

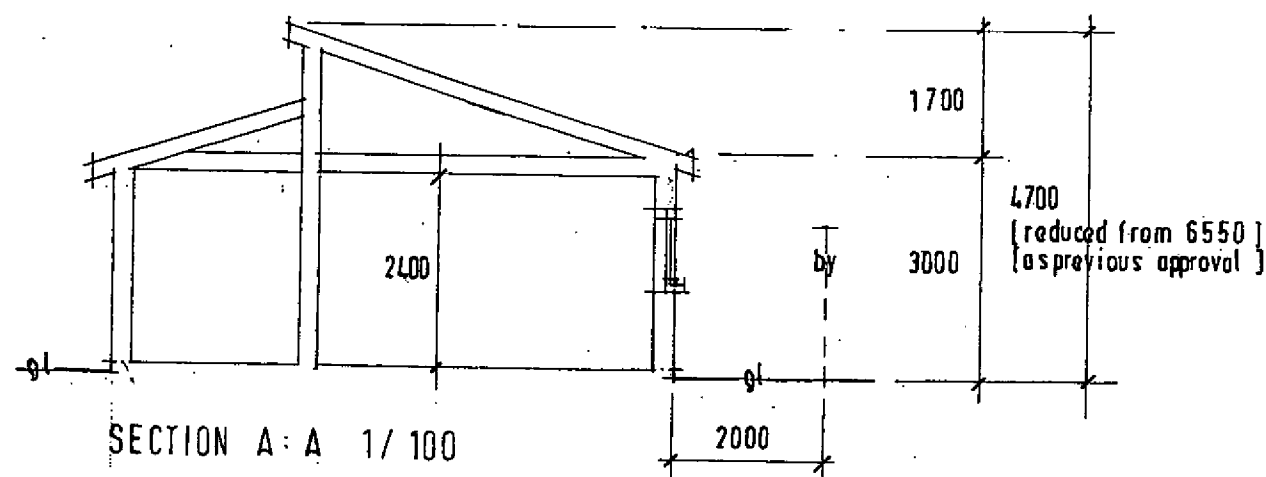

SECTION A-A 1/100

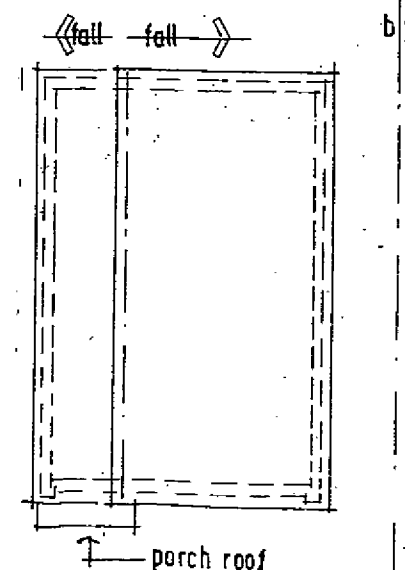

ROOF PLAN 1/200

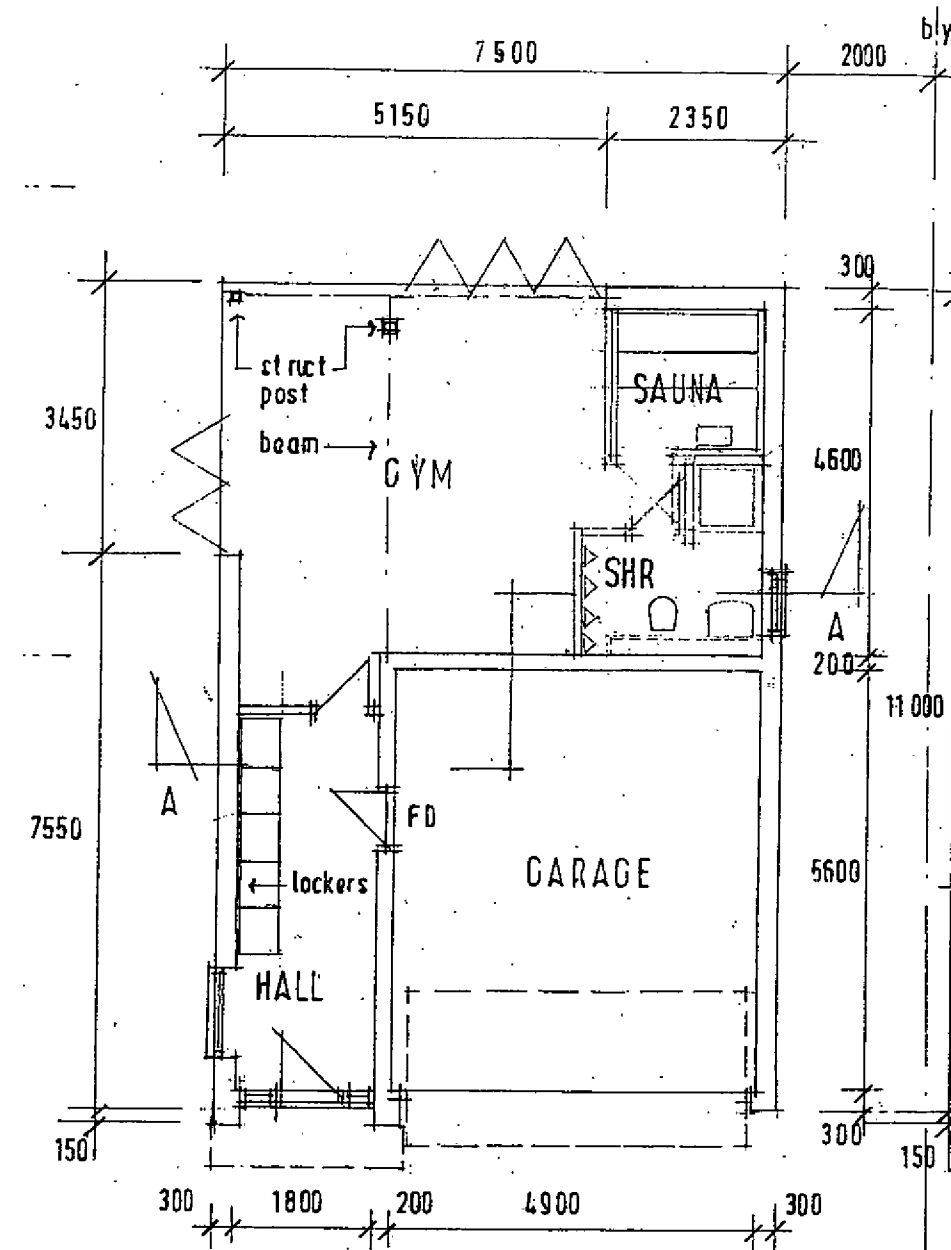

GROUND 1/100

TREVOR E. UNSTED LTD

55-57 SEA LANE • RUSTINGTON • WEST SUSSEX • BN16 2RQ Tel: 01903 859090

Client: MR & MRS J. COLE

Project: ANCILLARY ACCOMMODATION 'FYNINGS'
MIDDLE WAY, KINGSTON GORSE;
W/SUSSEX BN16 1RY

Drawing: EXTERNAL FINISHES (cond: 3 K33-17-HH)

Scale: AS DRAWN Drawing No.:

Date: NOV 2017 17/4445/5

Drawn: [signature] Revisions:

Copyright [signature]

The contractor must check all dimensions and levels on site and no dimensions are to be scaled from drawings.

It is the contractor's responsibility to ensure compliance with all statutory authority requirements, carry out works with total regard to existing and retained structure. Works and materials to latest CP/BS.

Drawing to be read in strict accordance with engineer's information where applicable.

All structural timber C16 unless otherwise noted. All structural and external timber pressure impregnated with preservative, cut ends site swabbed with Cuprinol or similar treatment.

Local authority to witness satisfactory test on all new and affected foul/storm drainage.