


General Notes:


Do not scale dimensions from this drawing, unless for Planning purposes.

The Contractor is responsible for checking all dimensions on site prior to commencement of the works.

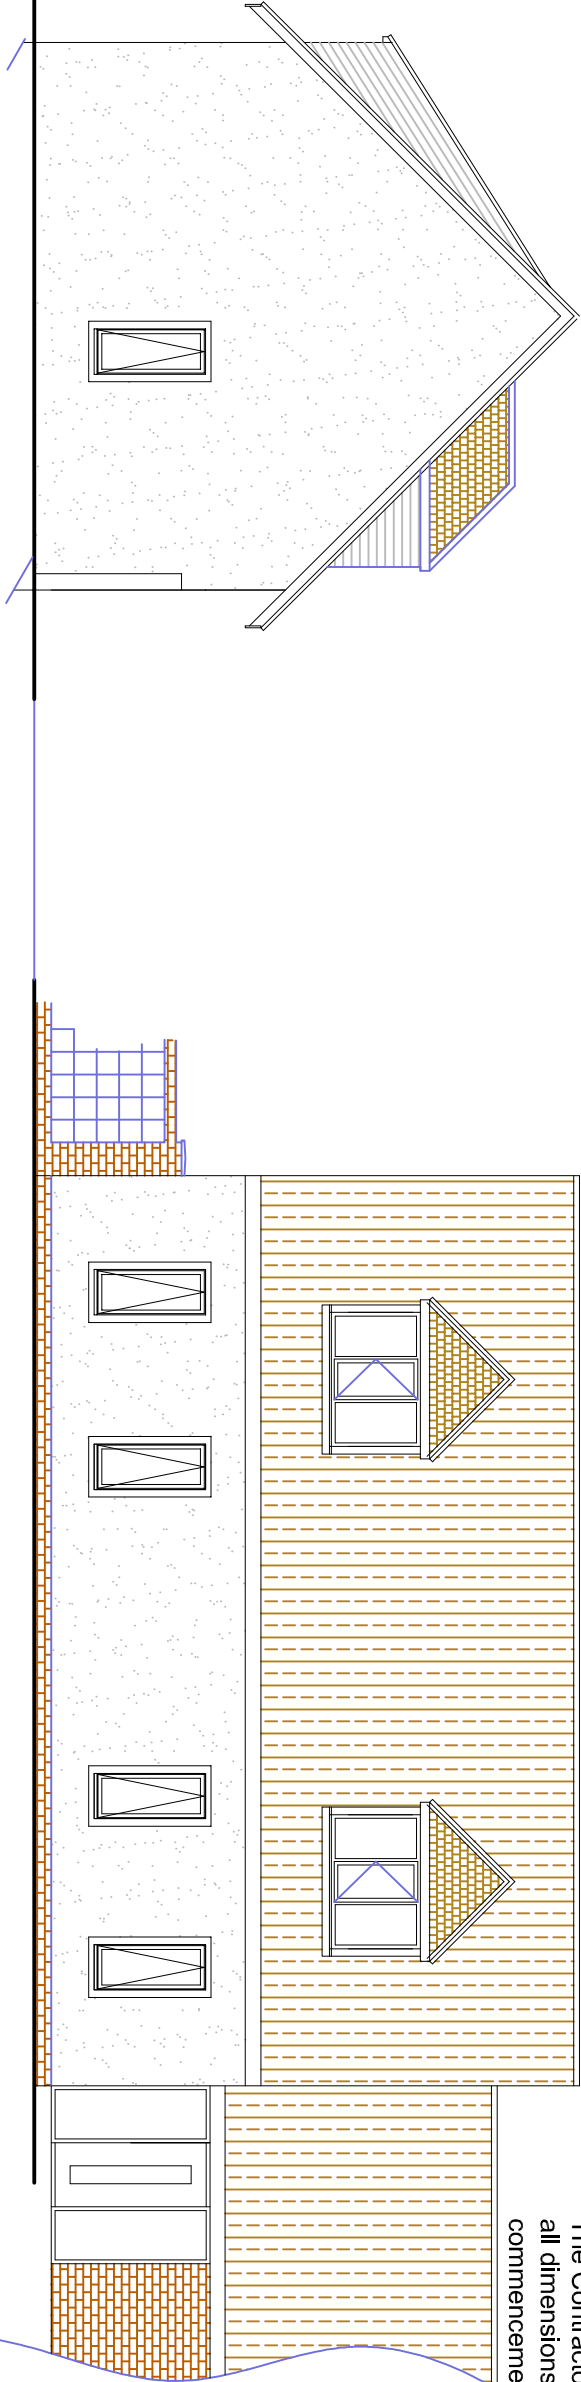


SIDE ELEVATION - SOUTH


FRONT ELEVATION - NORTH

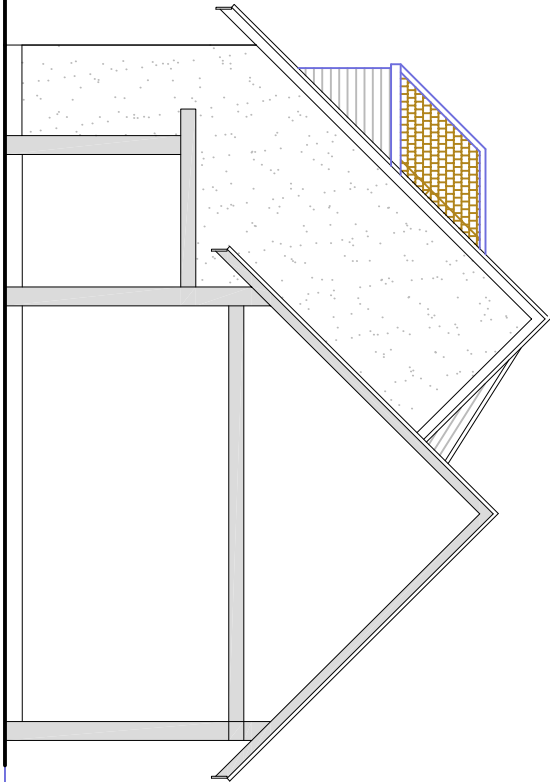

SIDE ELEVATION - WEST

 

PART FIRST FLOOR PLAN

 

1:100 Scale bar

Brian Elstone Surveying Services Ltd Brian Elstone, MCIOB, IMAPS, FCABE Building Surveyor and Architectural Consultant CDM Consultant			
Client: Mr & Mrs A Morcombe, Farthings, Brookside Road, Kingston Gorse, West Sussex, BN16 1SE		Revision	
Project: Dormers to front elevation		Scale:	Date:
Drawing Title: Proposed Elevation and part floor plan		1:100	22/10/18
4 Herne Court, Station Road, Rushington, BN16 3BQ Phone: 01903 784884, Mobile: 07710 593021, Email: brian@elstone.biz		Drawn By:	BE
		Drawing Number:	Revision:
		1300/002	-