



General Notes:

Do not scale dimensions from this drawing, unless for Planning purposes.


The Contractor is responsible for checking all dimensions on site prior to commencement of the works.

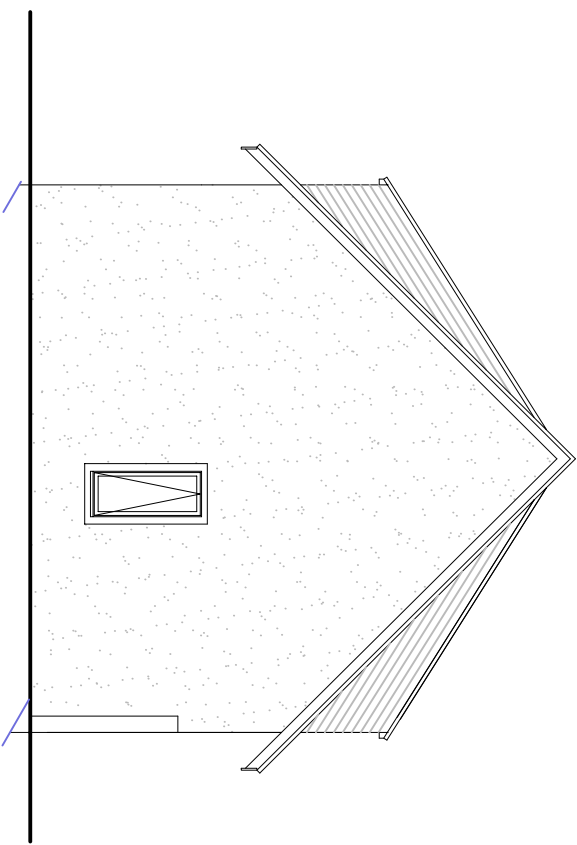


SIDE ELEVATION - SOUTH

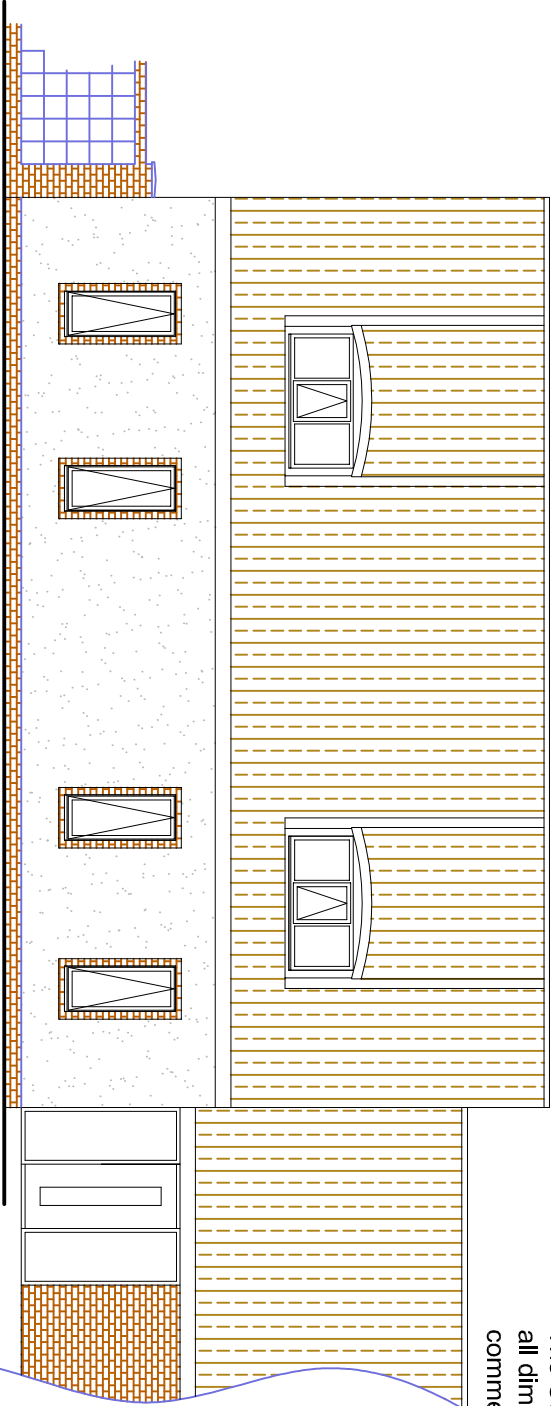


FRONT ELEVATION - NORTH

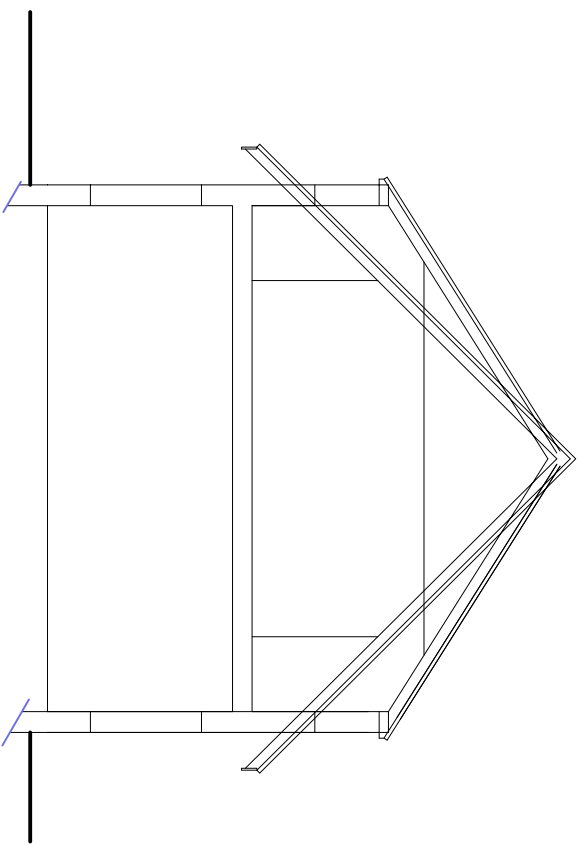

CROSS SECTION

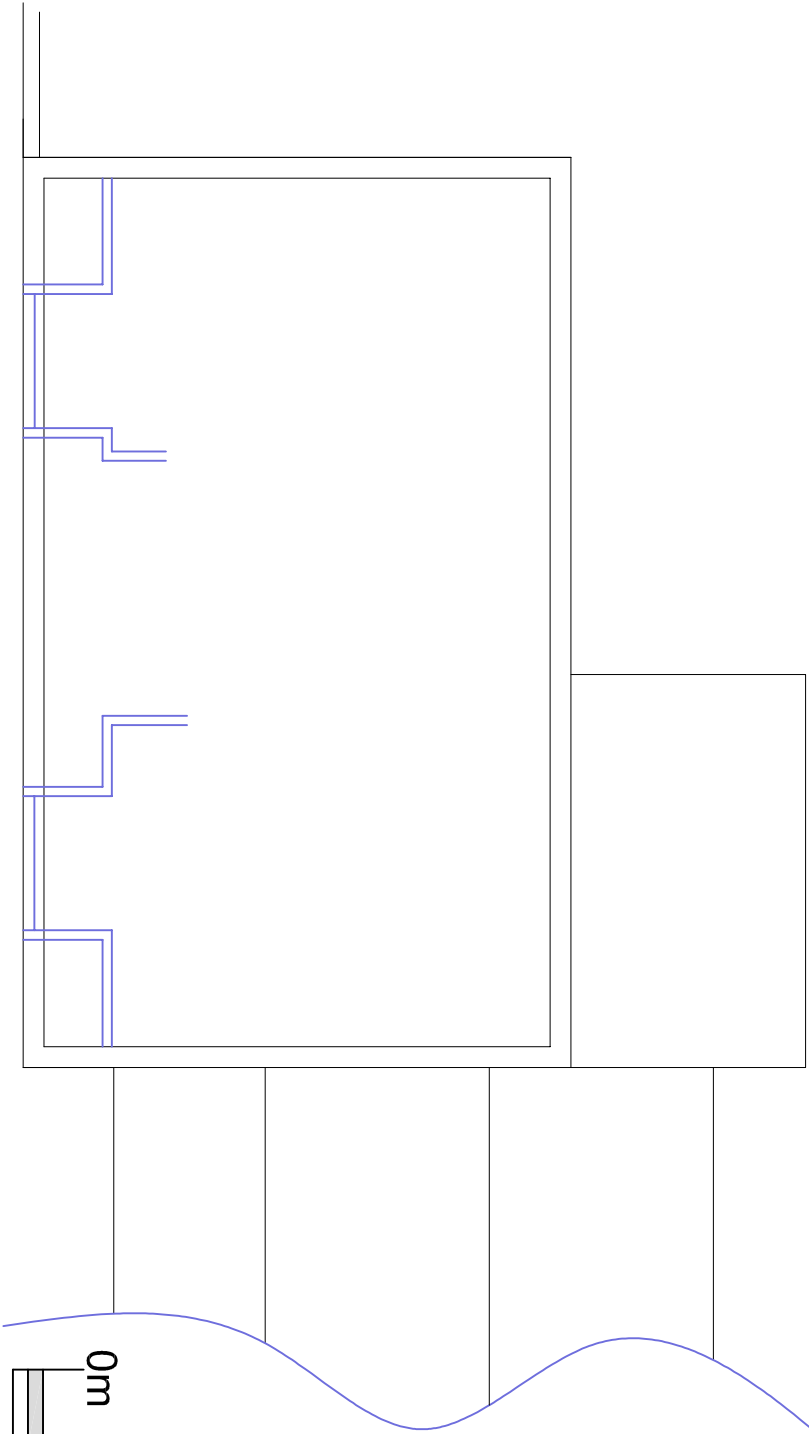

PART FIRST FLOOR PLAN

 

1:100 Scale bar

Brian Elstone Surveying Services Ltd Brian Elstone, MCIOB, IMapS, FCABE Building Surveyor and Architectural Consultant CDM Consultant 4 Herne Court, Station Road, Rustington, BN16 3BQ Phone: 01903 784884, Mobile: 07710 593021, Email: brian@elstone.biz			Client: Mr & Mrs A Morcombe, Farthings, Brookside Road, Kingston Gorse, West Sussex, BN16 1SE		
Project: Dormers to front elevation			Revision		
Drawing Title: Existing Elevation and Section.			Date		
			Description		
			Scale:		
			Date:		
			Drawn By:		
			1:100		
			22/10/18		
			BE		
Drawing Number:			Revision:		
1300/001			-		