




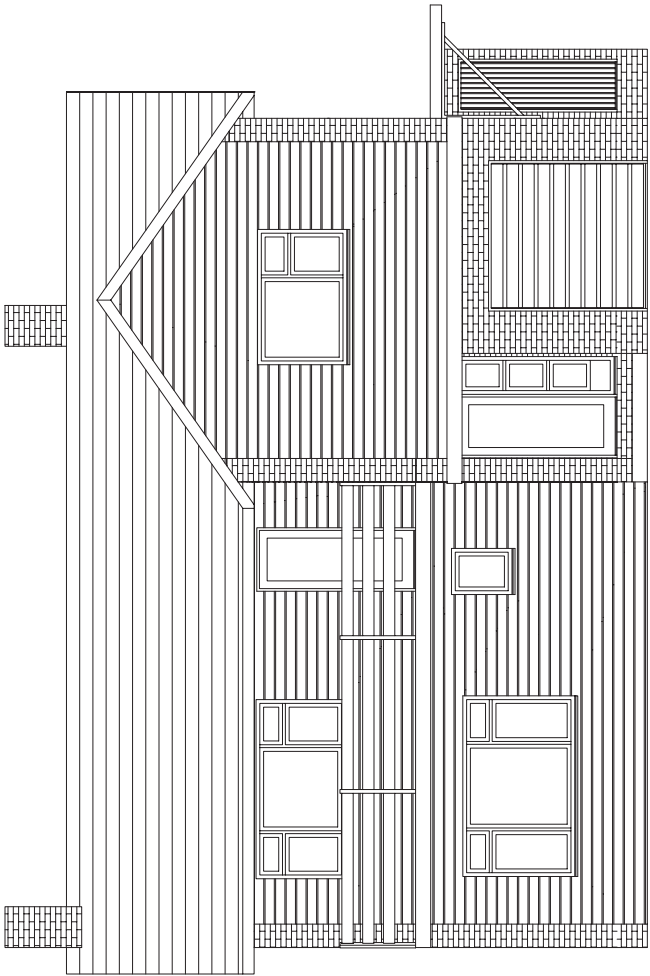


1 Front Elevation
Scale: 1:100

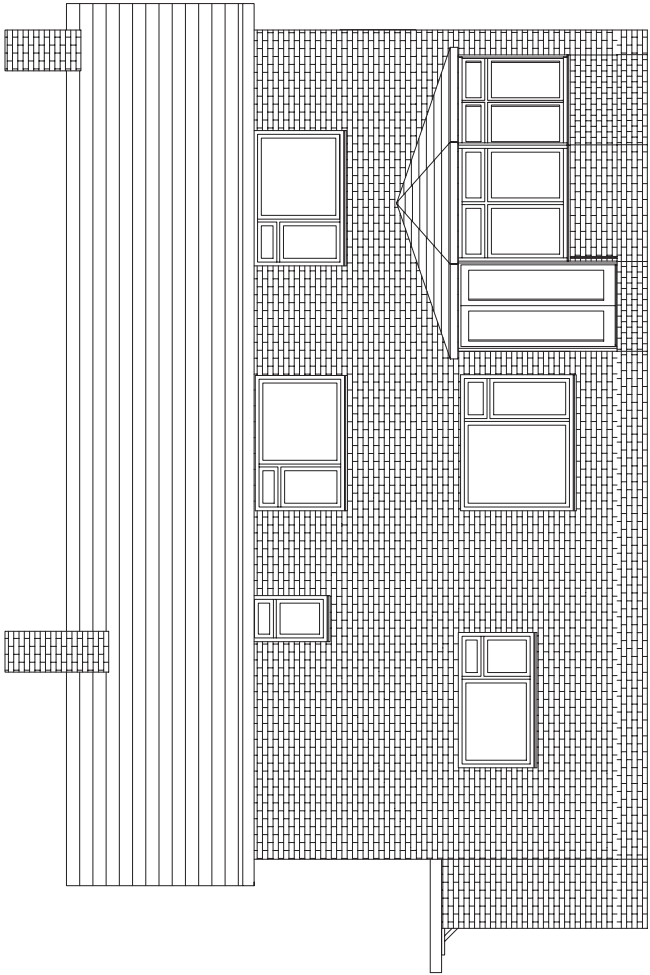


2 Rear Elevation
Scale: 1:100

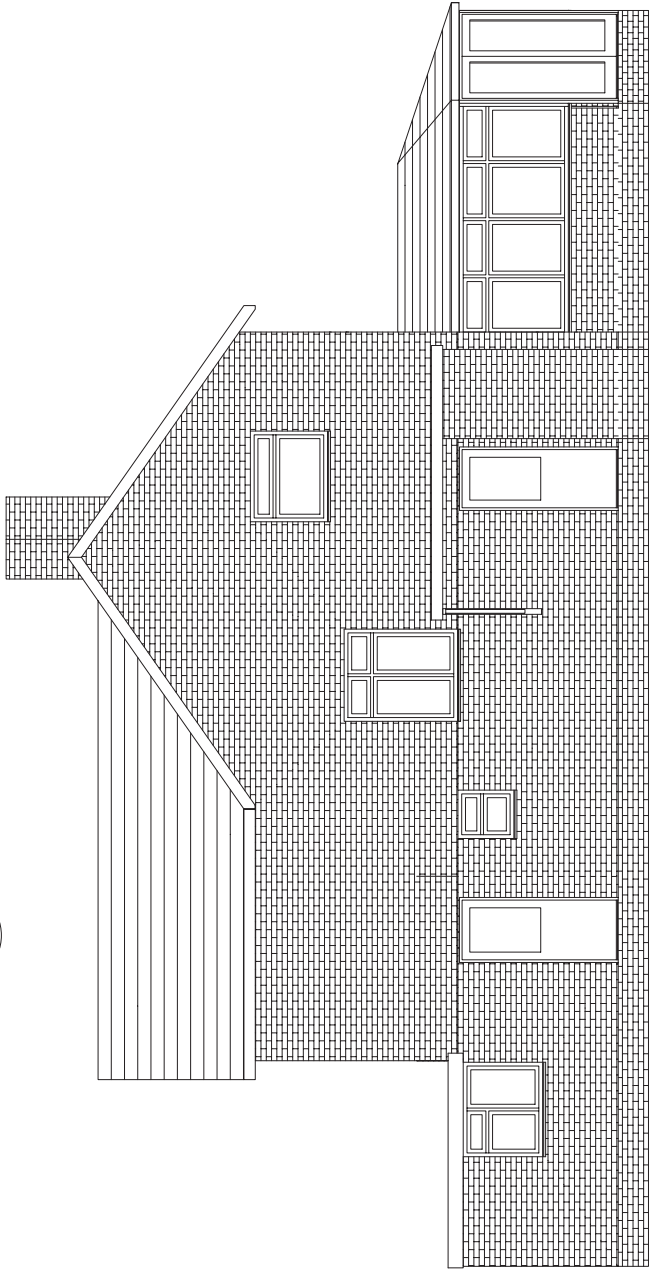

4 Side Elevation (Right)
Scale: 1:100

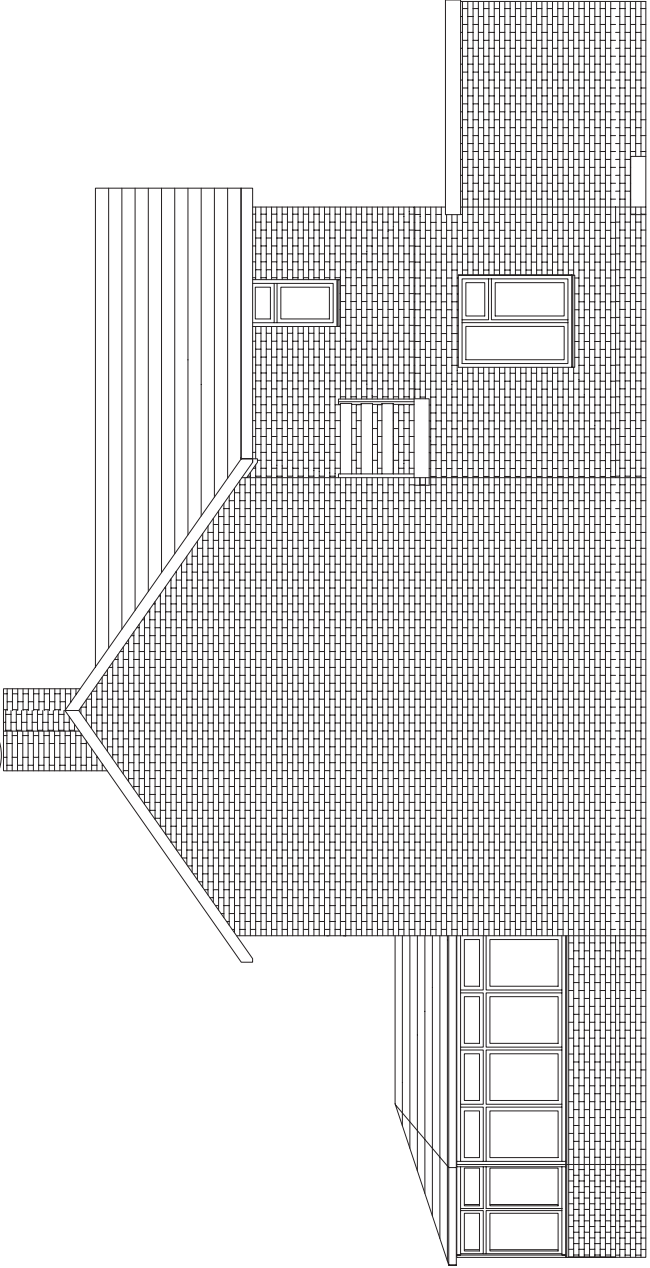

3 Side Elevation (Left)
Scale: 1:100

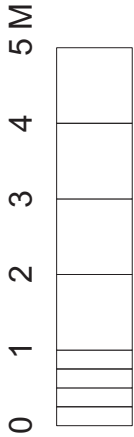

TITLE Existing Elevations	
CLIENT Mr Searle	
PROJECT 68 Golden Avenue, East Preston BN16 1QU	
DATE 16/02/2020	DRAWING No. 2279A-02
SCALE 1:100@A3	DRAWN KH
ISSUE A	

