




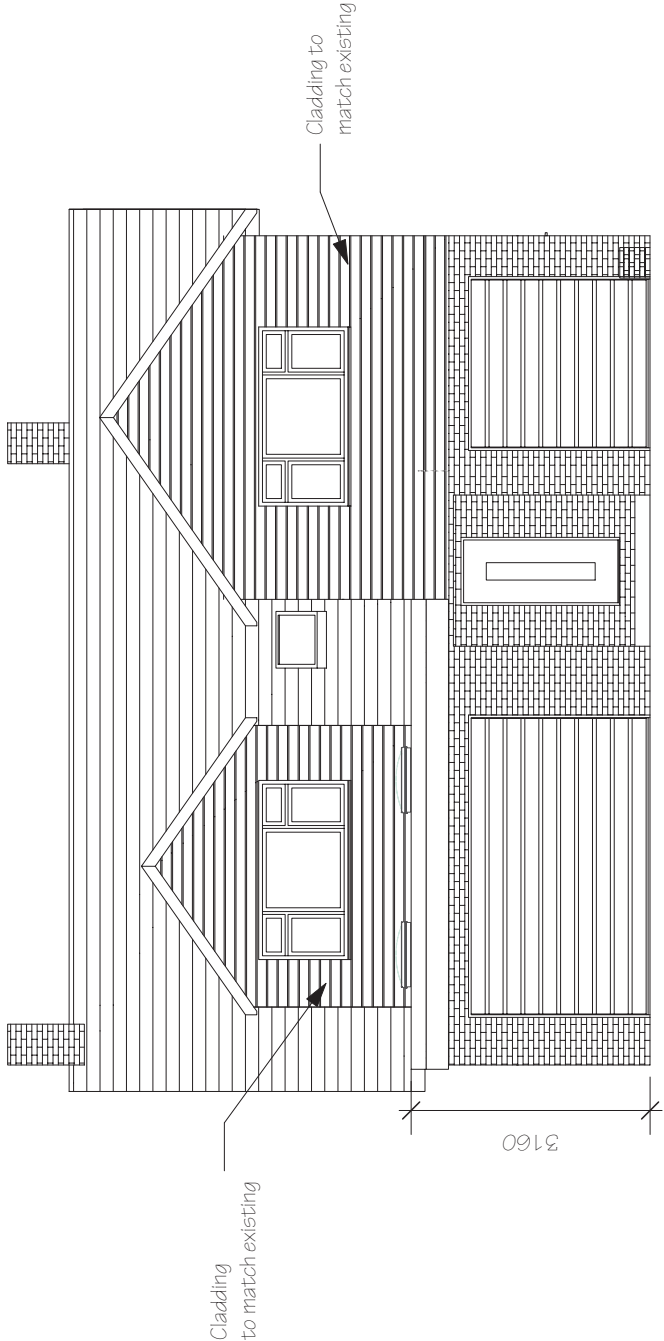


1 Front Elevation
Scale: 1:100

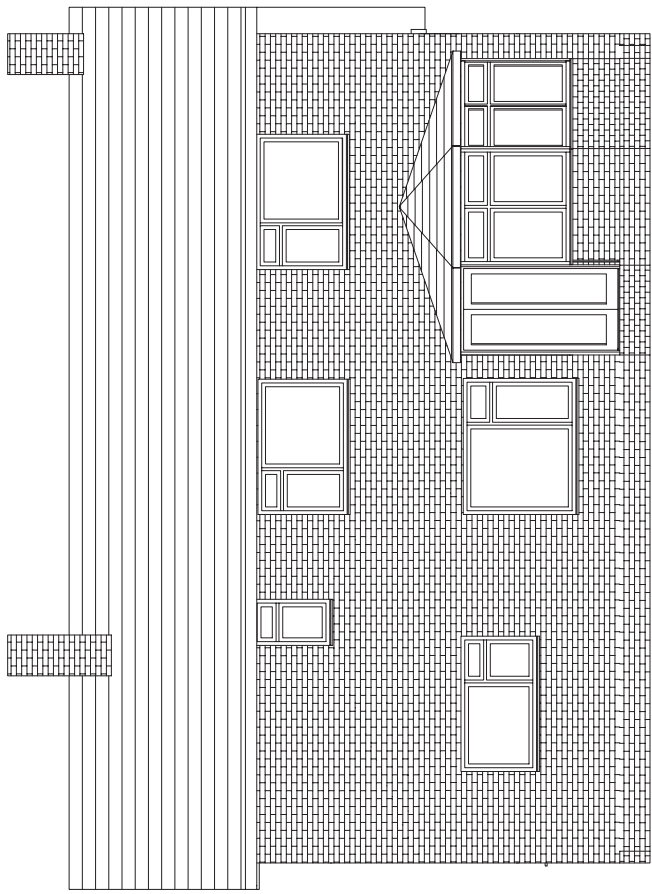


2 Rear Elevation
Scale: 1:100

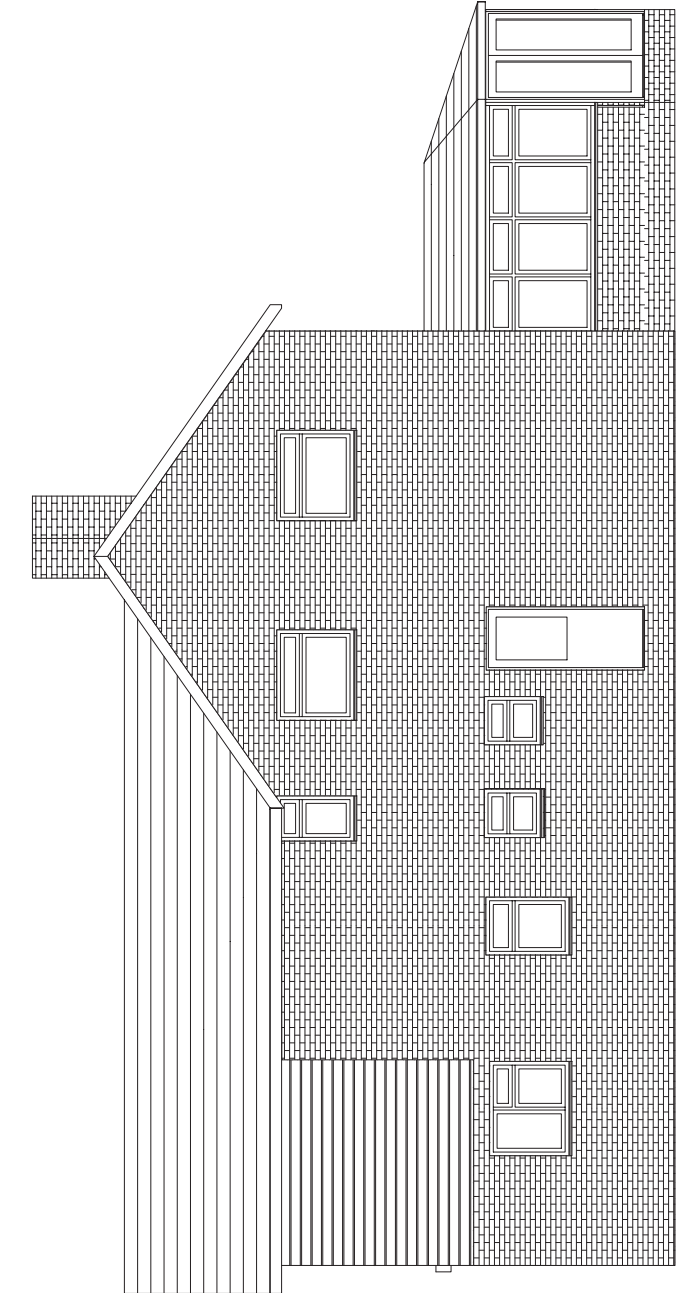

4 Side Elevation (Right)
Scale: 1:100

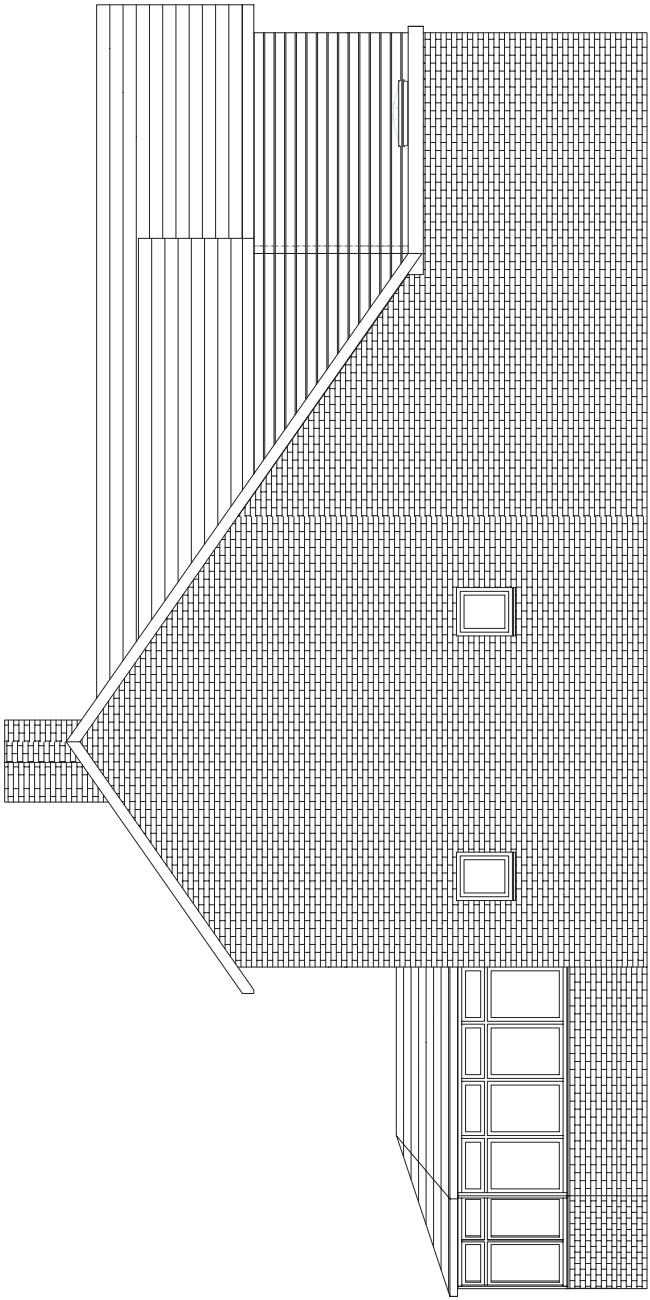

3 Side Elevation (Left)
Scale: 1:100

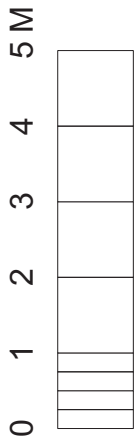

TITLE Proposed Elevations	escape design		
	CLIENT Mr Searle	SCALE 1:100@A3	DRAWN KH
	PROJECT 68 Golden Avenue, East Preston BN16 1QU	DATE 16/02/2020	ISSUE A
		DRAWING No. 2279A-04	