




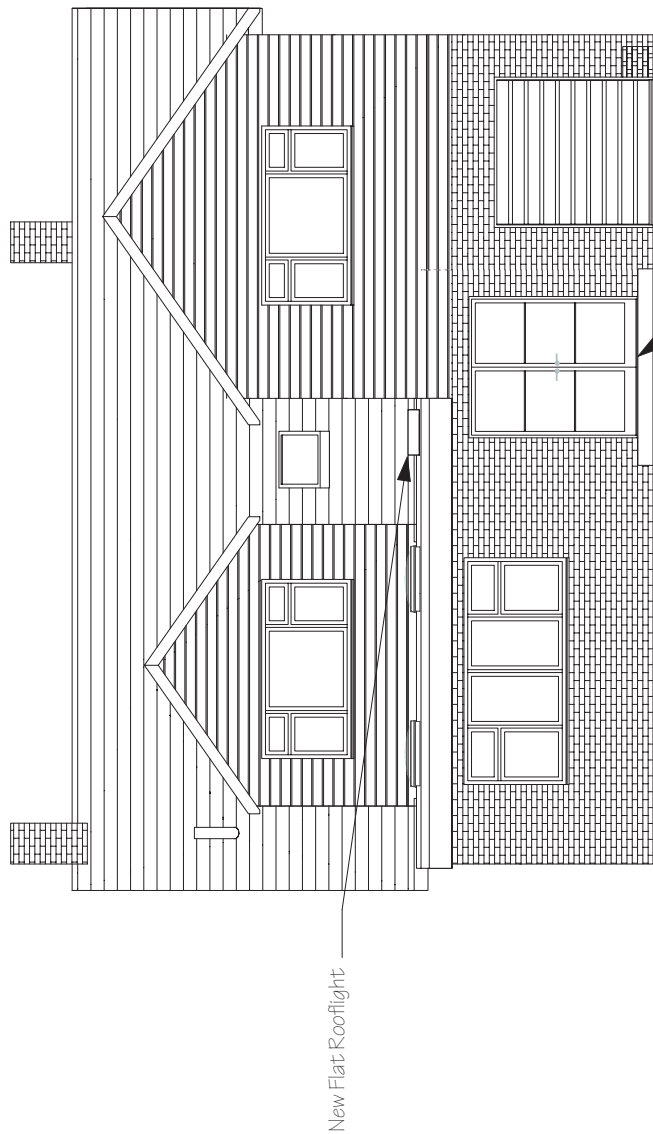


1 Front Elevation
Scale: 1:100

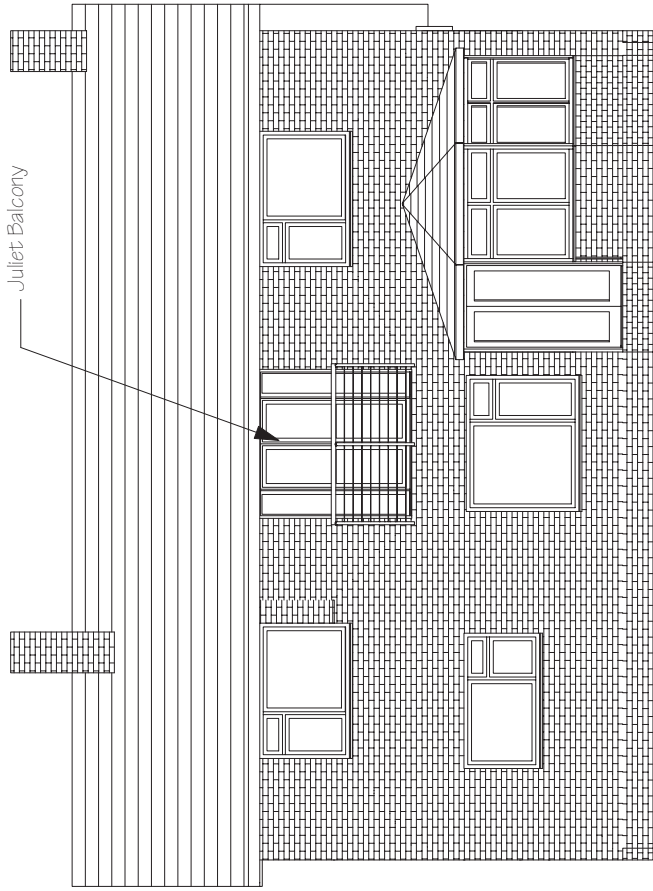

2 Rear Elevation
Scale: 1:100

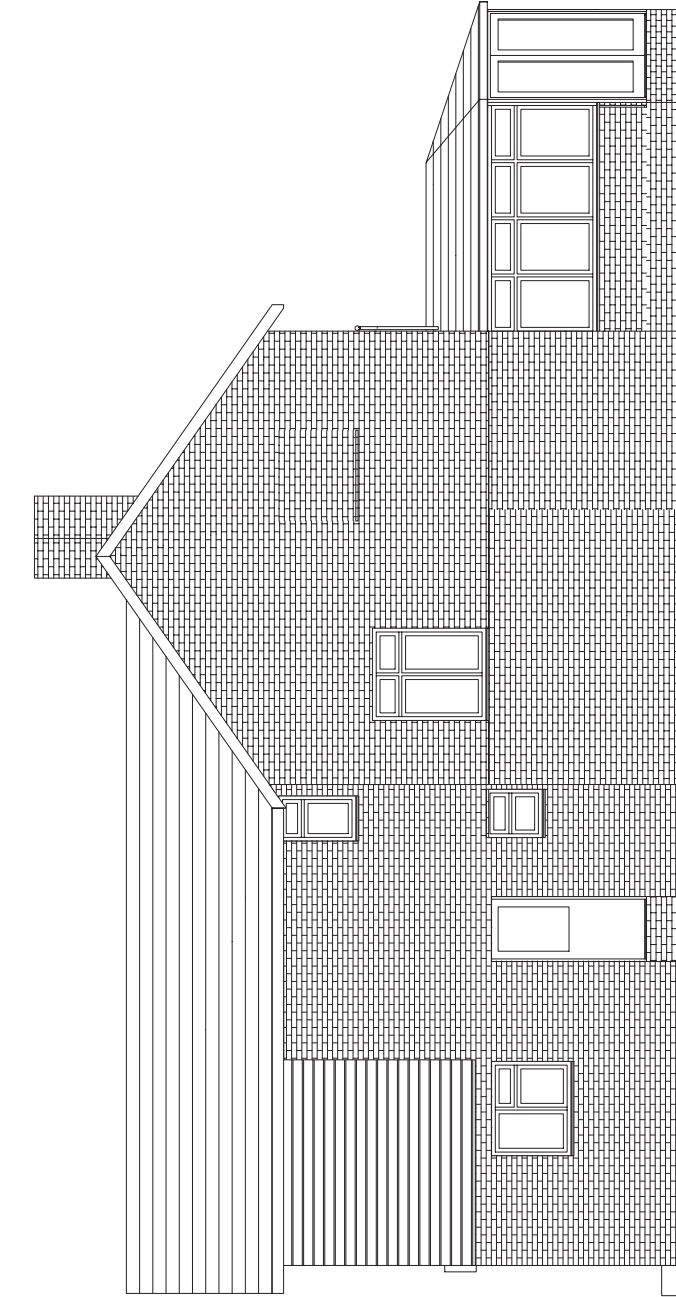

4 Side Elevation (Right)
Scale: 1:100

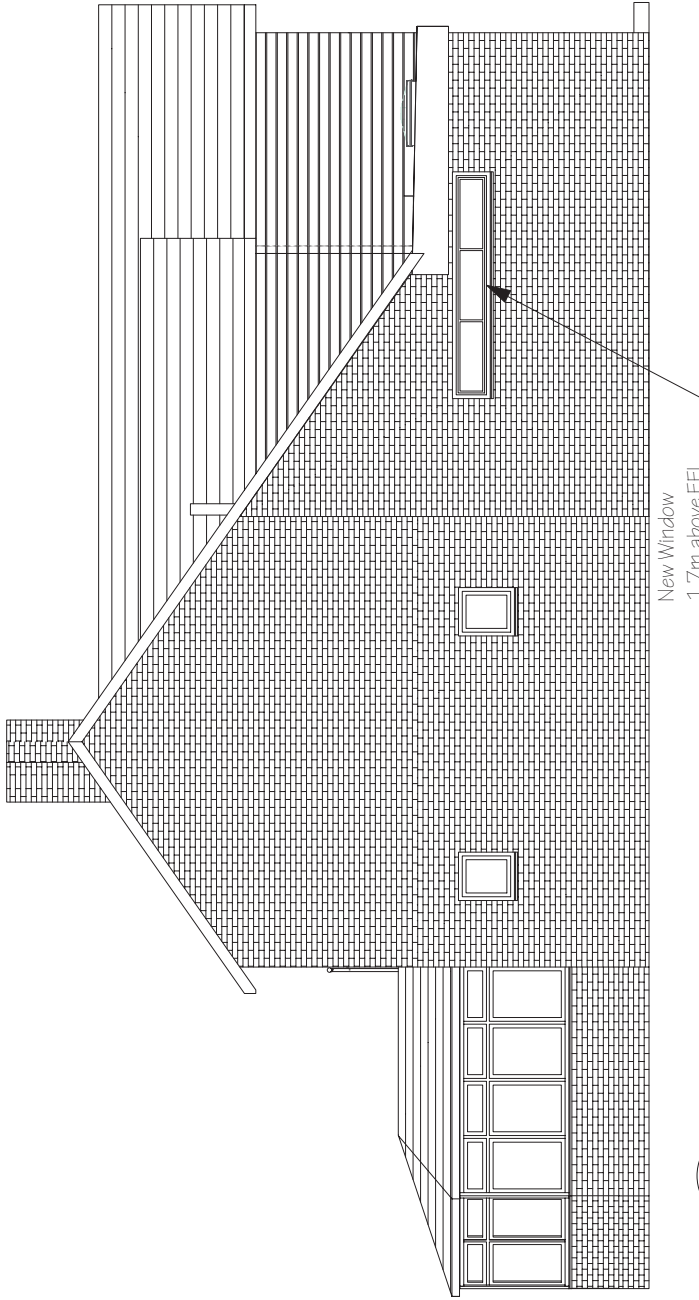

3 Side Elevation (Left)
Scale: 1:100



TITLE
Proposed Elevations

CLIENT
Mr Searle

PROJECT
68 Golden Avenue, East Preston
BN16 1QU

escape design

DATE
10/09/2021

DRAWING No.
2279A-04

SCALE
1:100@A3

DRAWN
KH

ISSUE
C