




East Elevation

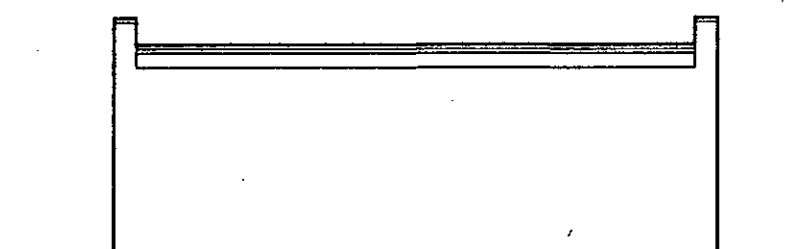


West Elevation

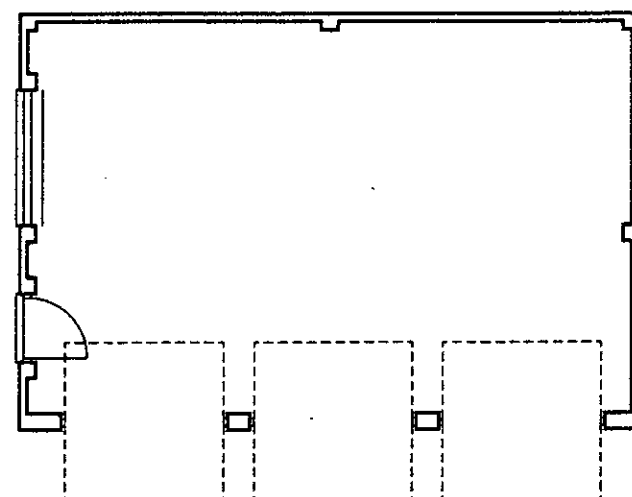

Floor Plan

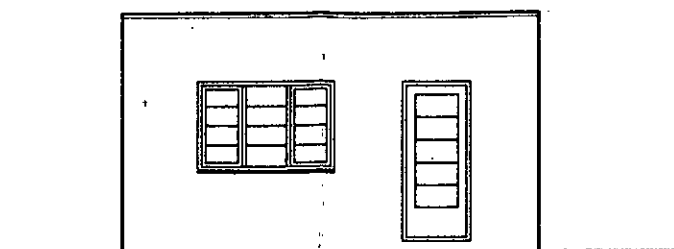

South Elevation

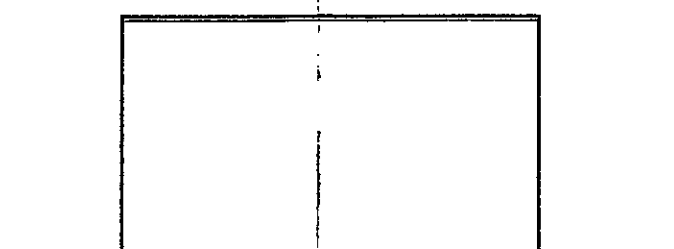

North Elevation

External Finishes

Roof

All areas of roof to be flat, finished with single ply polymeric membranes or GRP Parapets formed around flat roofs.

Wall

Walls to be finished with a smooth render and painted.

Doors and windows

Doors and windows to be powder coated aluminium.

Garry Mount MCIAT
Chartered Architectural Technologist

4A Elm Grove South
Barnham
West Sussex
PO22 0EL

Tel: 01243 850614
email : garrymount@gmail.com

Rev A Design amended - three garage doors shown
REVISION

Jan 2013

PROJECT		Proposed Development at 69 Coastal Road, East Preston	
SUBJECT		Plot 2 Garage - Floor Plans and Elevations	
SCALE 1:100	DATE April 2012	DRAWING No 11 / 46 / 05	Rev A
DRAWN	CHECKED		