




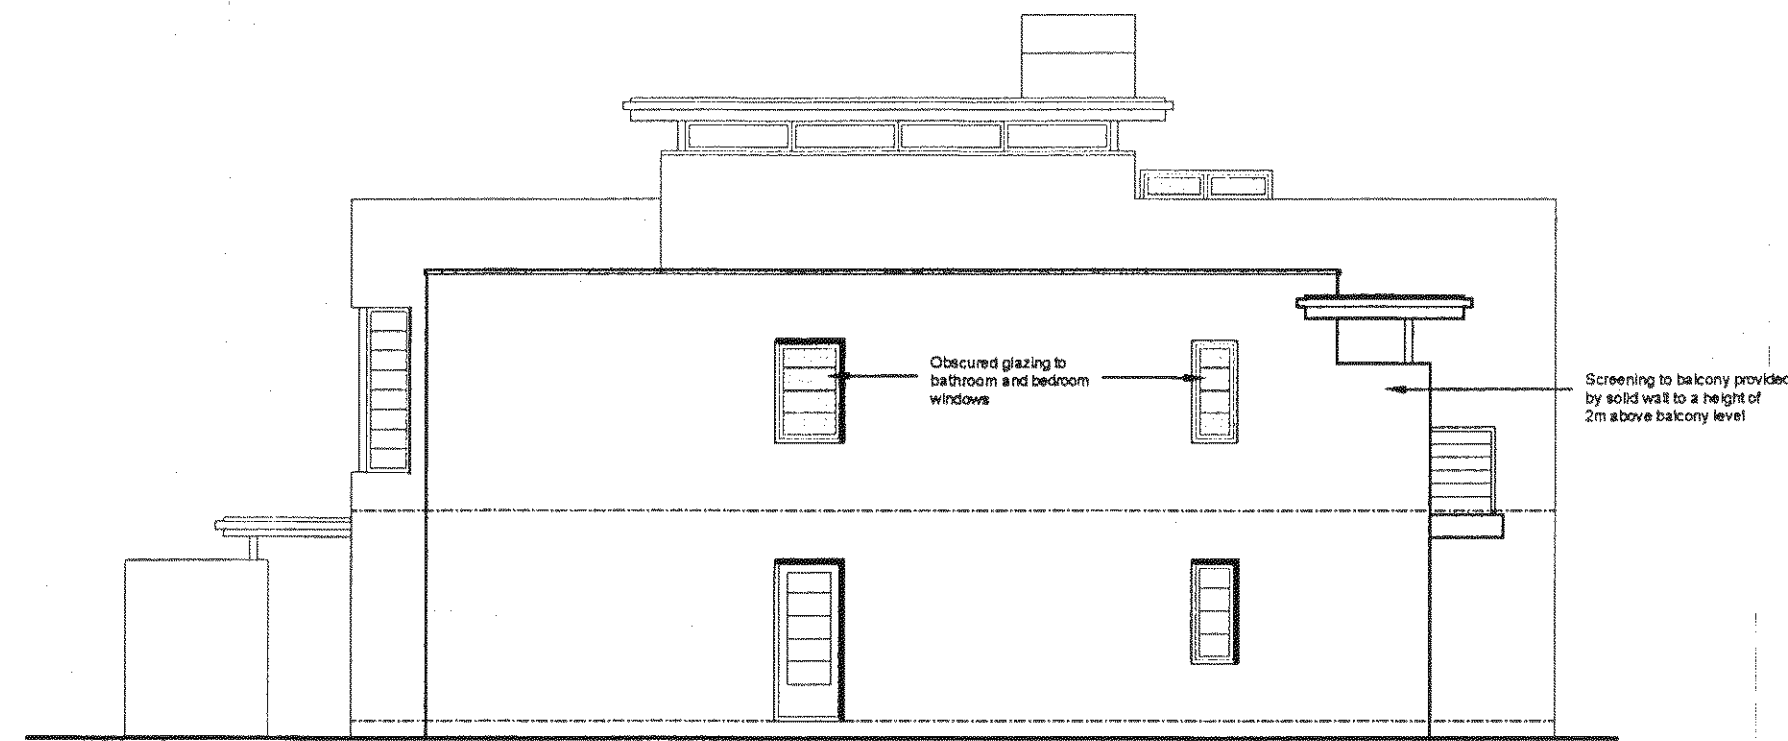


West Elevation

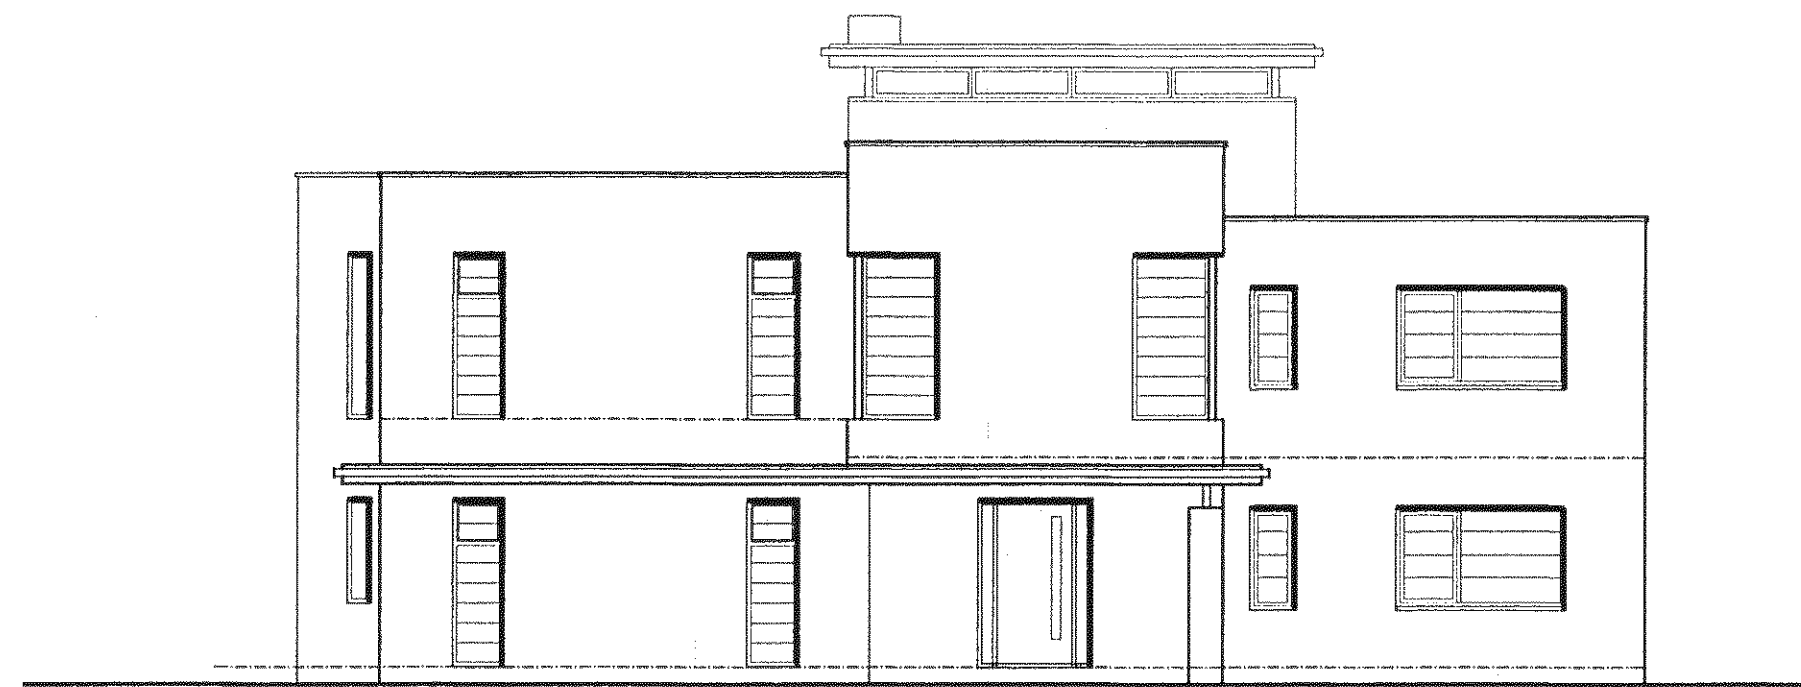

North Elevation (front)

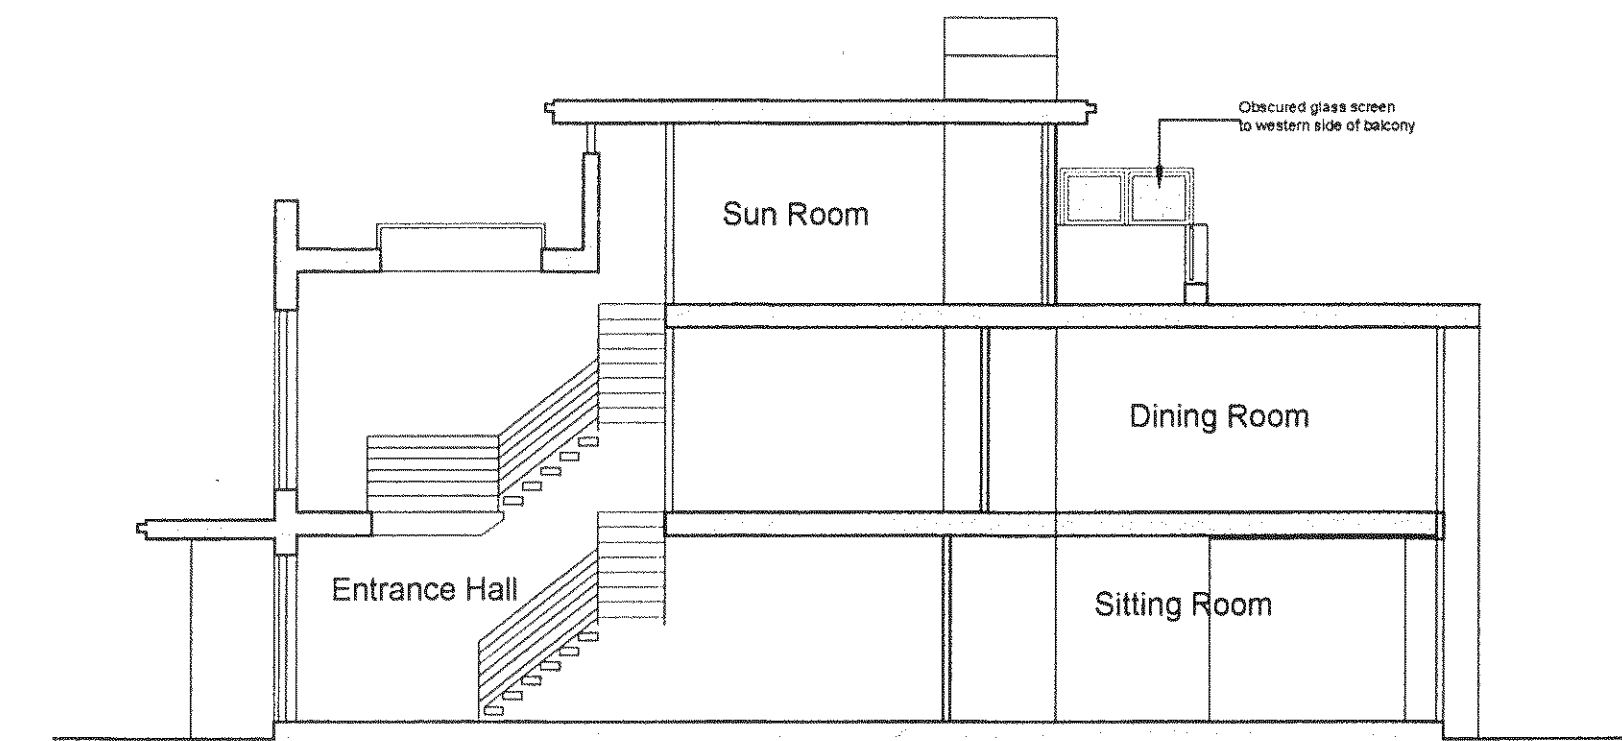

Section BB

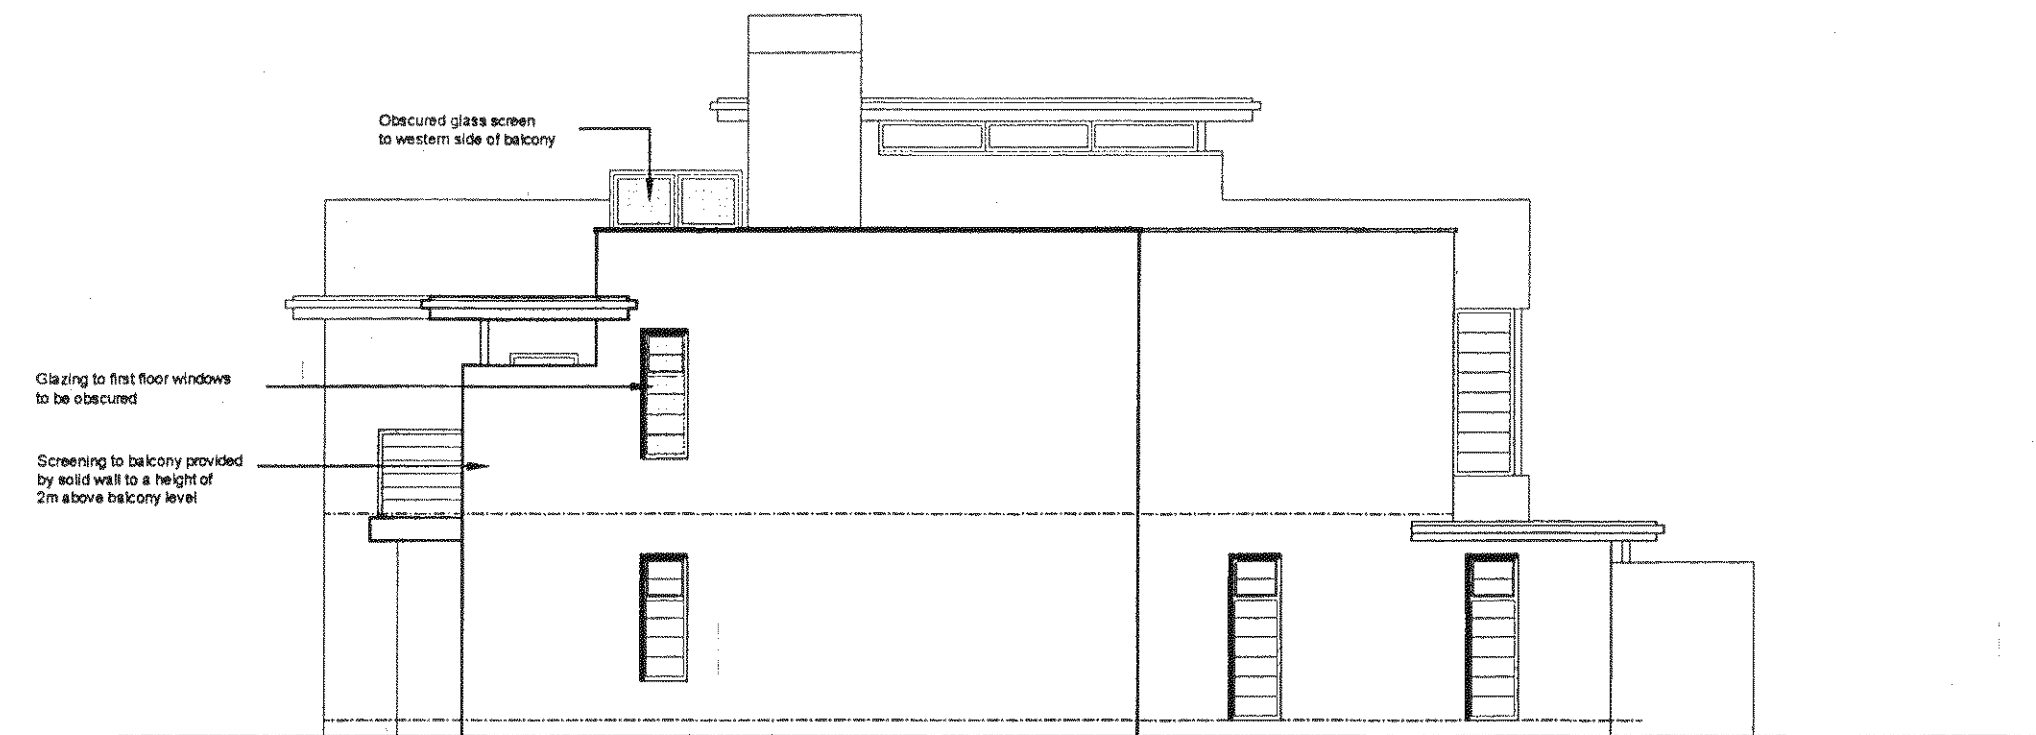

East Elevation



South Elevation

External Finishes

Roof


All areas of roof to be flat, finished with single ply polymeric membranes or GRP. Parapets formed around flat roofs.

Wall


Walls to be finished with Weber Monocouche render in white. Projecting wall adjacent to front entrance to be clad with grey stacked slate cladding.

Doors and windows


Doors and windows to be powder coated aluminium. Guarding to balcony to be powder coated aluminium, stainless steel and glass.

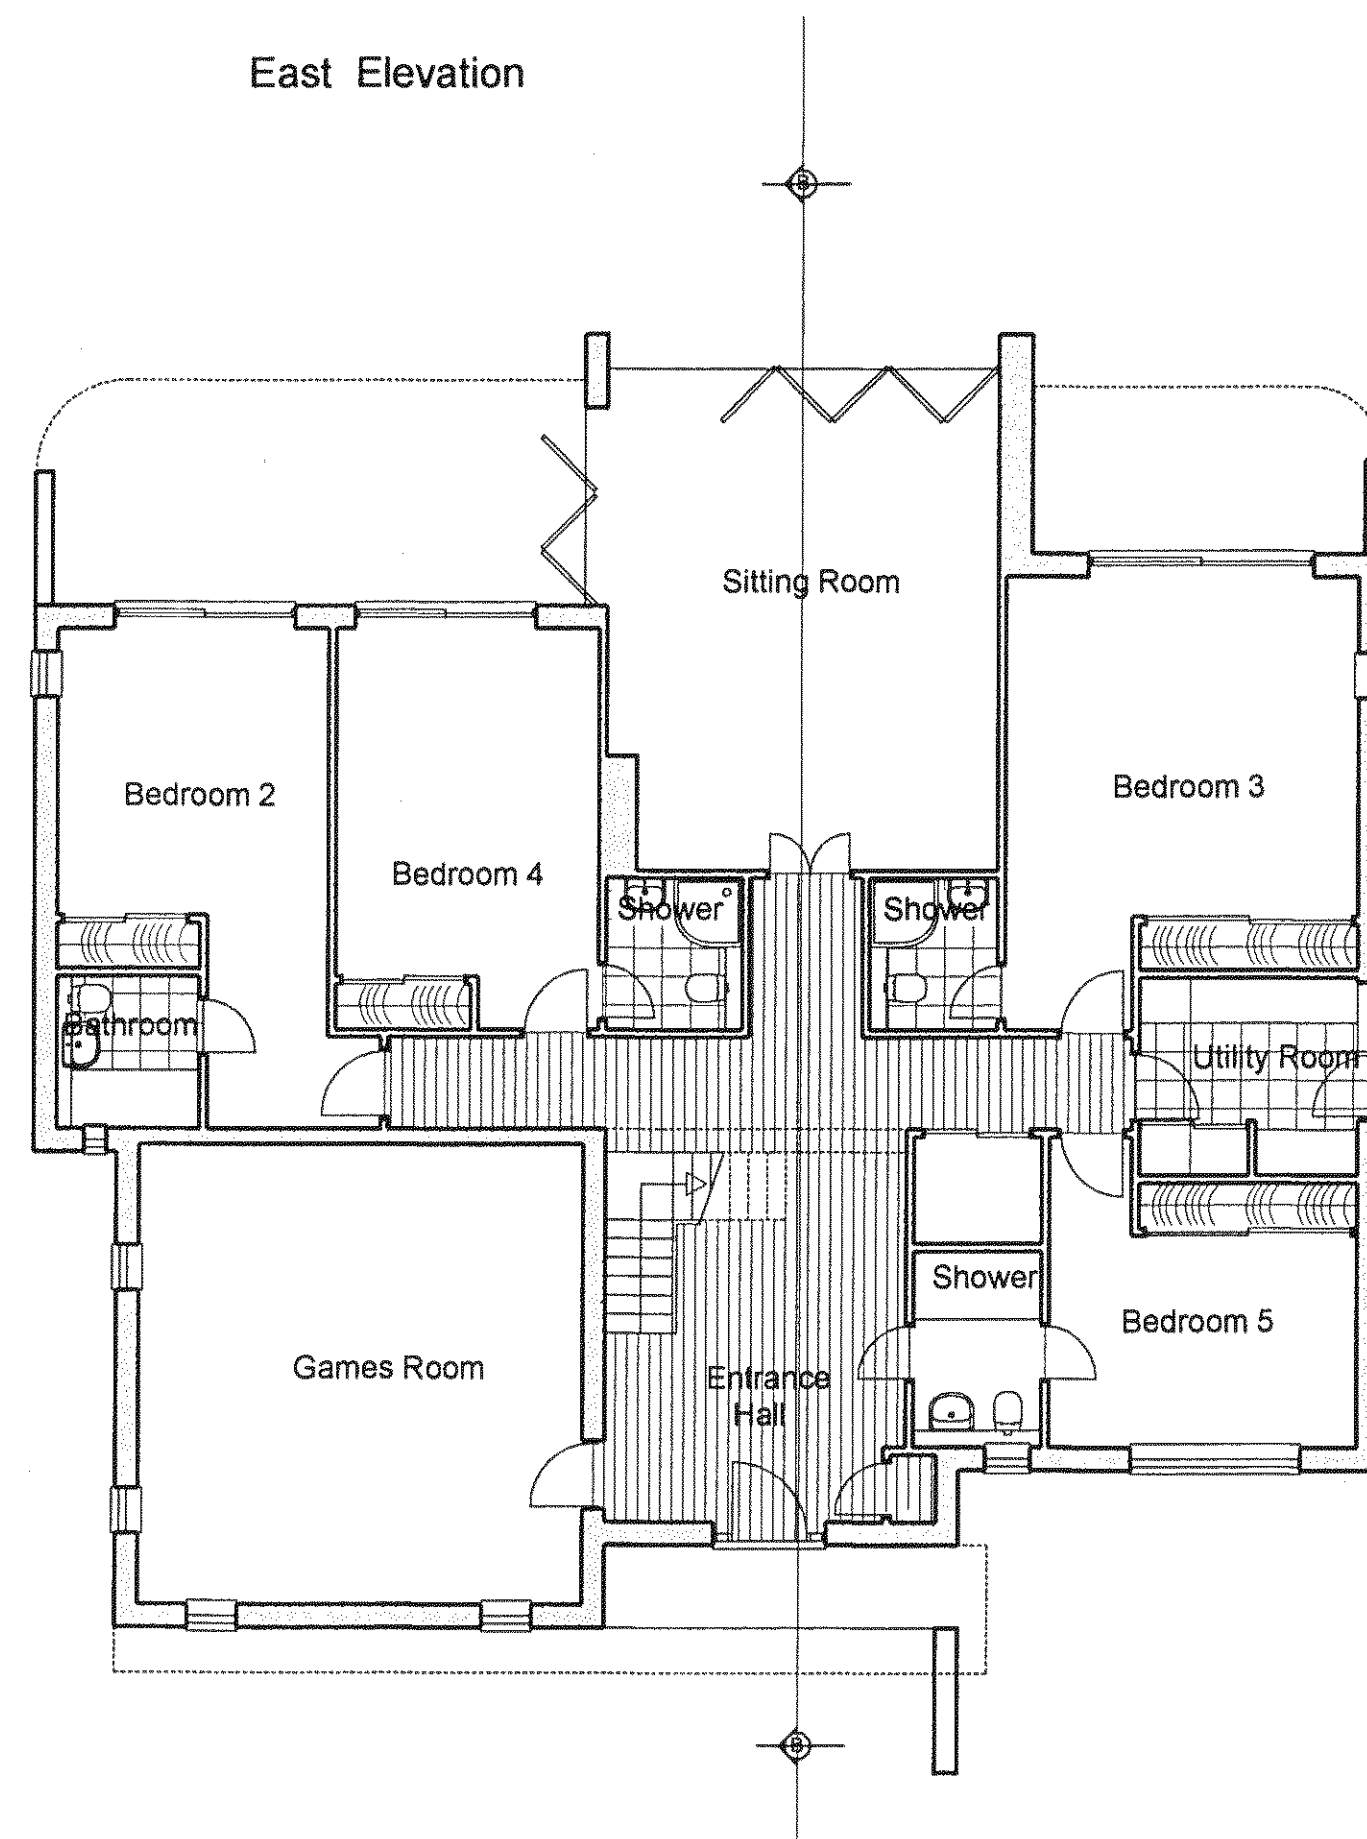

Ground Floor

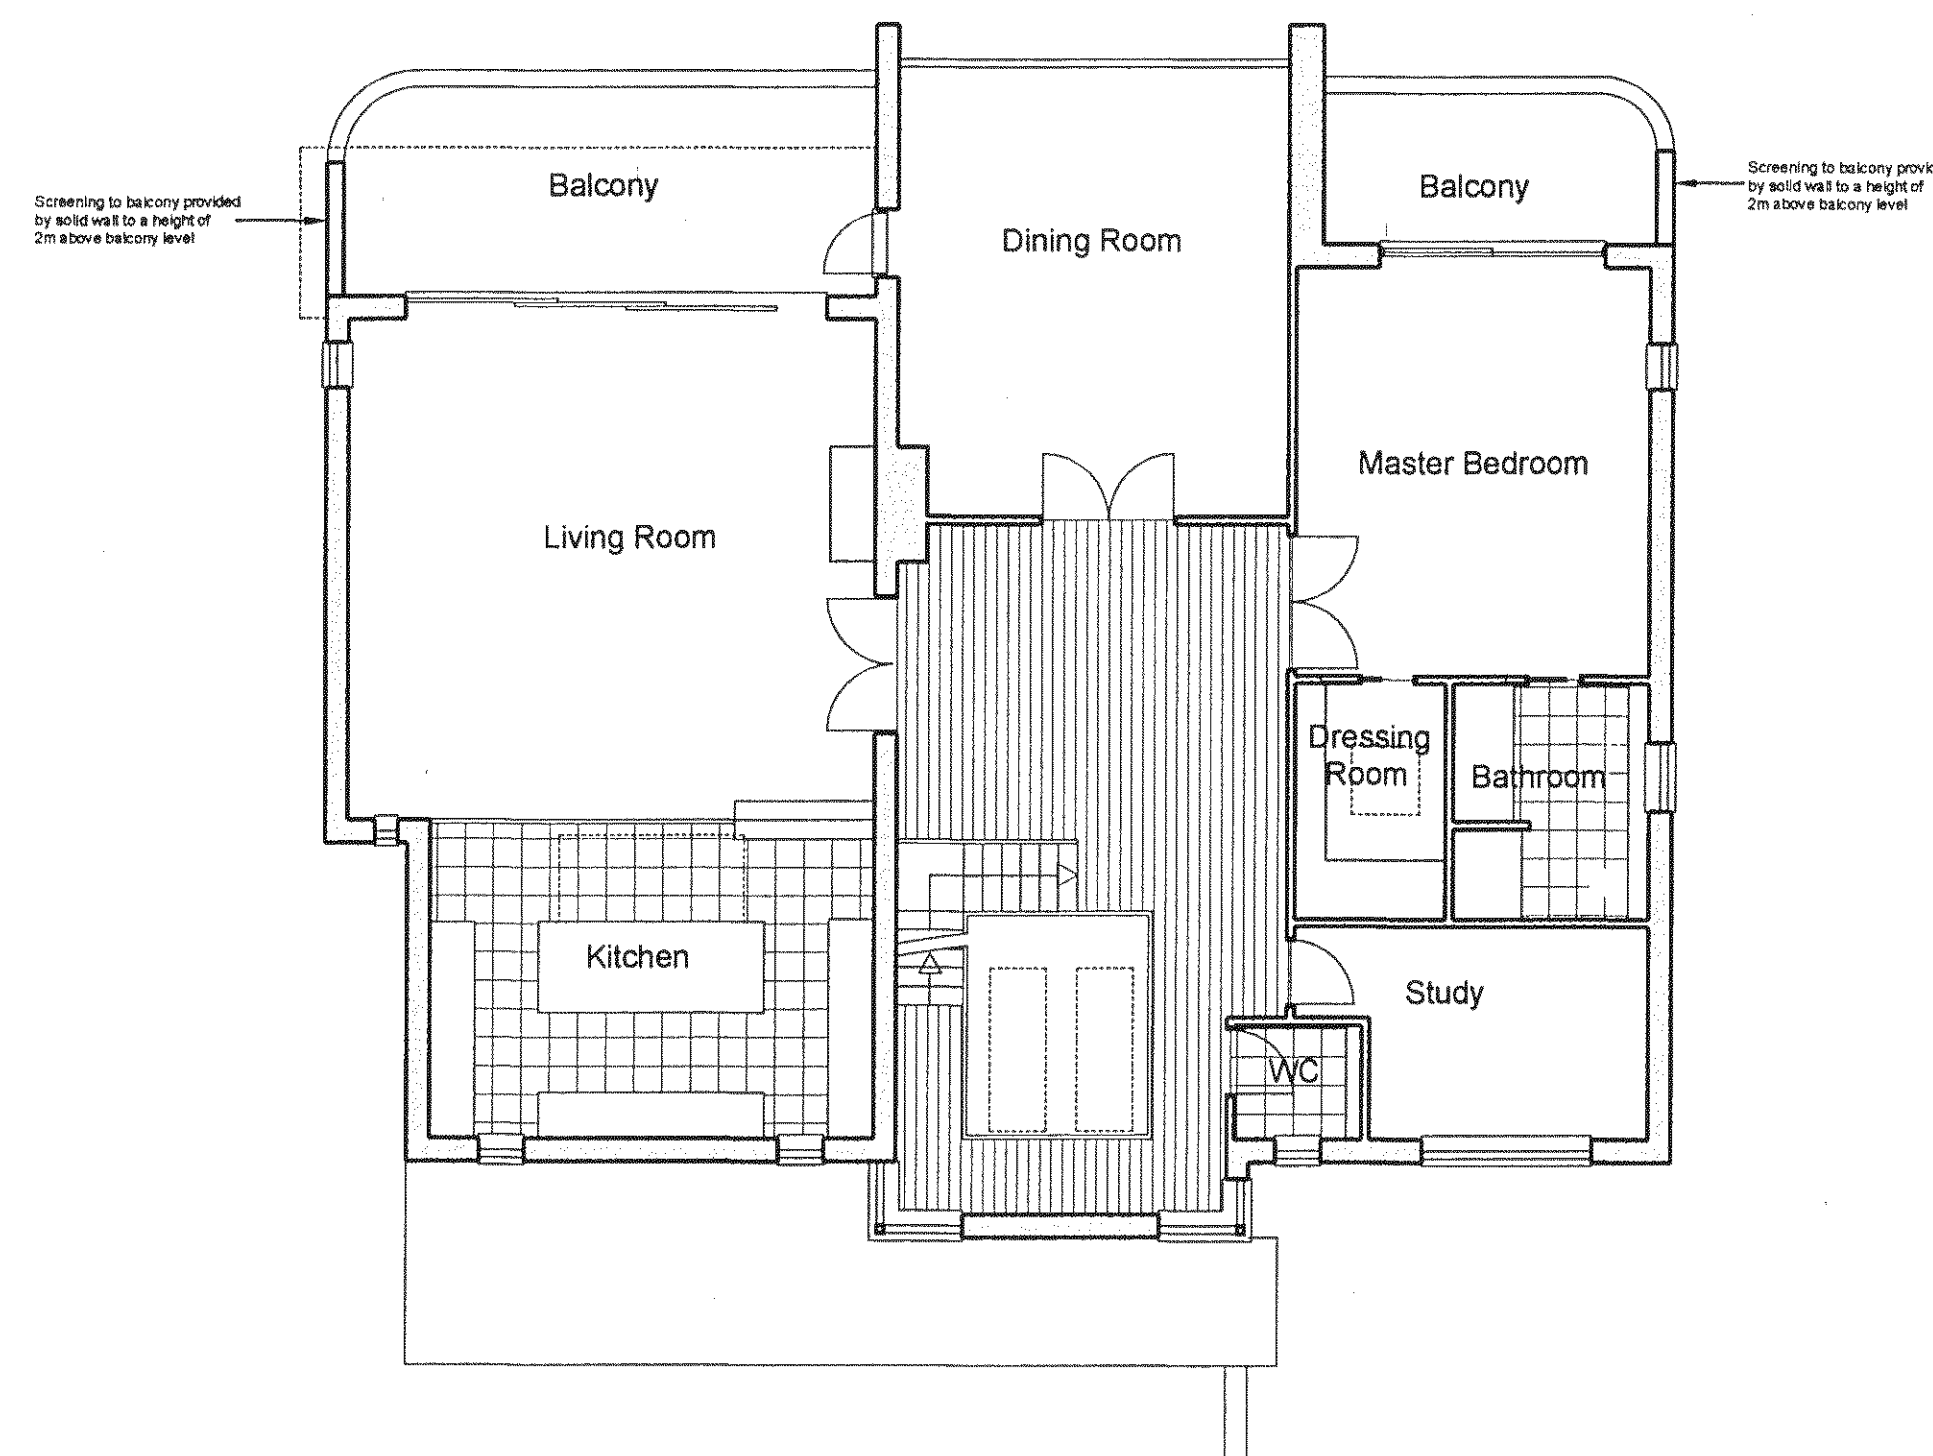

First Floor

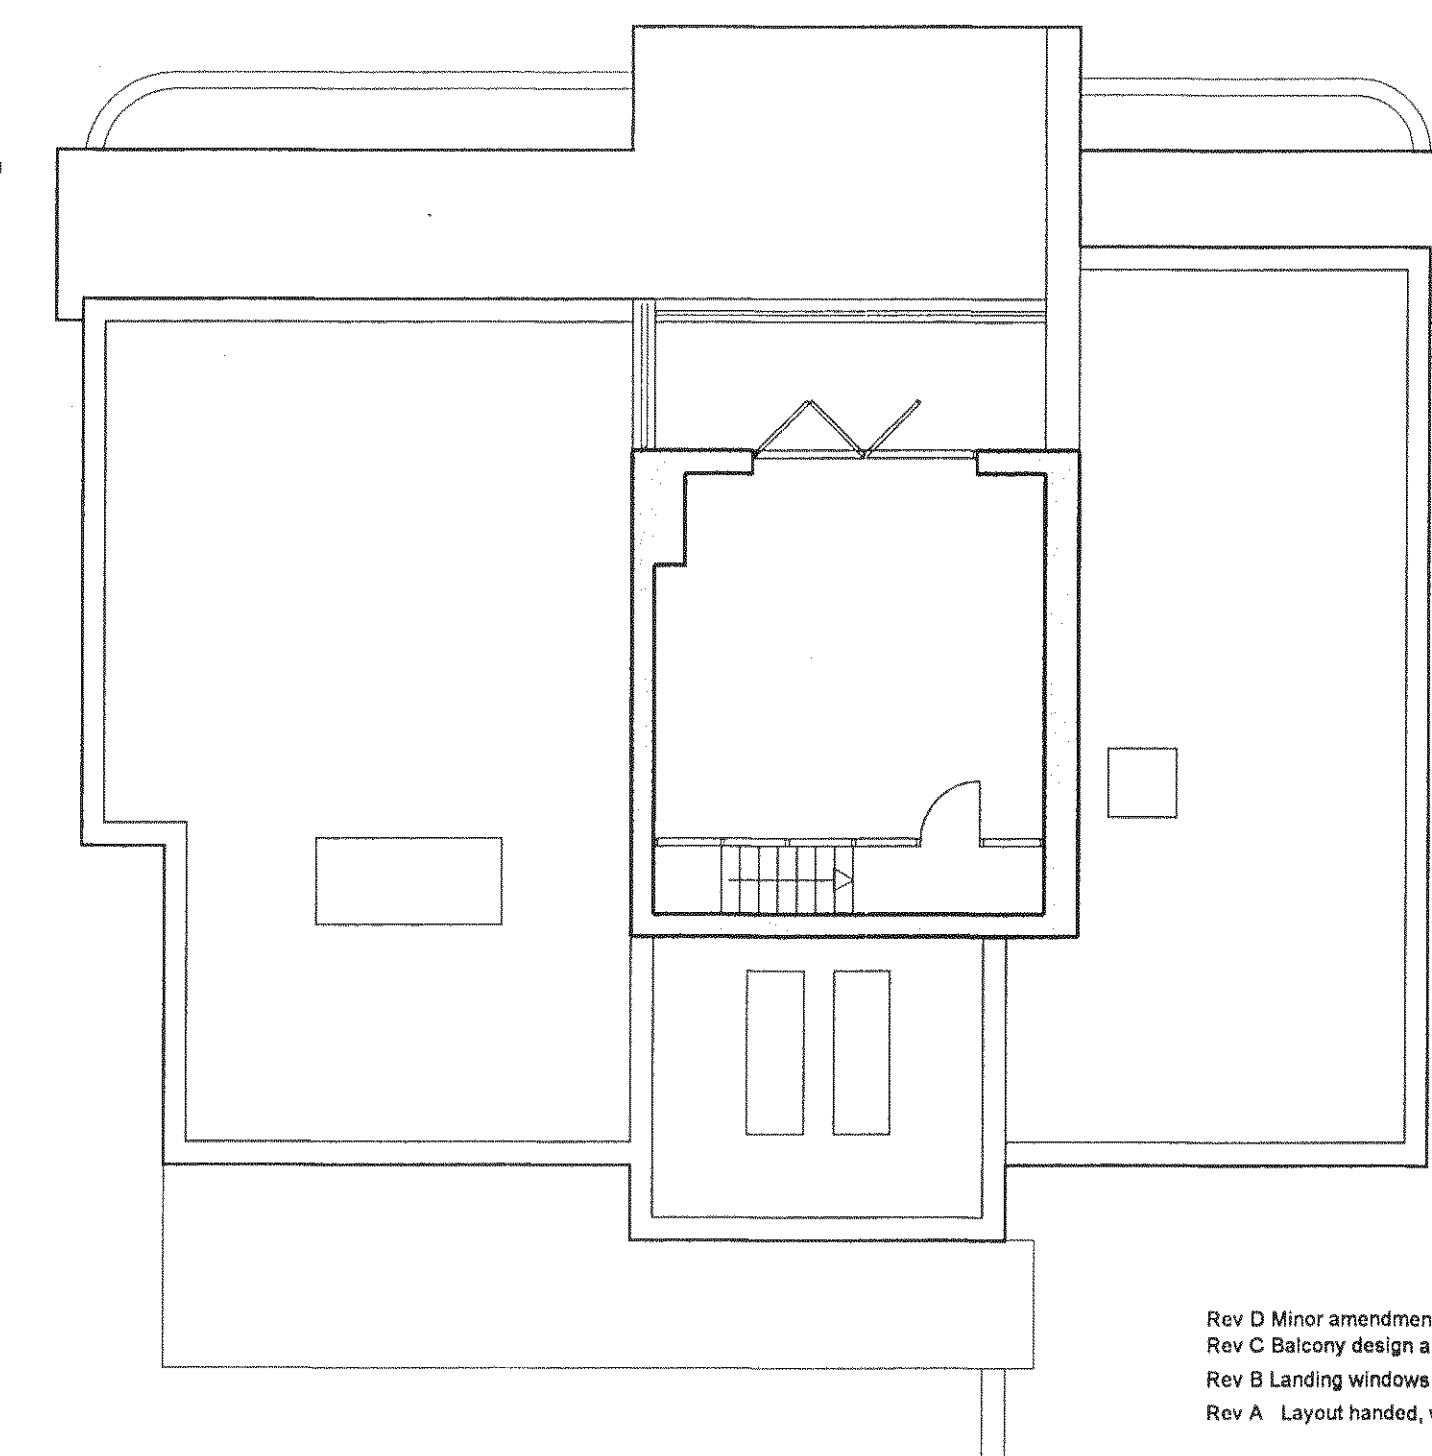

Roof Plan

Garry Mount MCIAT
Chartered Architectural Technologist

4A Elm Grove South
Barnham
West Sussex
PO22 0EL

Tel: 01243 850614
email : garrymount@gmail.com

Rev D Minor amendments to design
Rev C Balcony design amended, internal layout amended.
Rev B Landing windows amended, balconies amended, balcony screening added
Rev A Layout handed, windows to study and bedroom 5 amended

Jan 2014
Dec 2013
Aug 2013
July 2013

REVISION			
PROJECT		Proposed Development at 69 Coastal Road, East Preston	
SUBJECT		Plot 2 - Floor Plans and Elevations	
SCALE 1:100	DATE April 2012	DRAWING No 11 / 46 / 02	Rev D
DRAWN	CHECKED		