
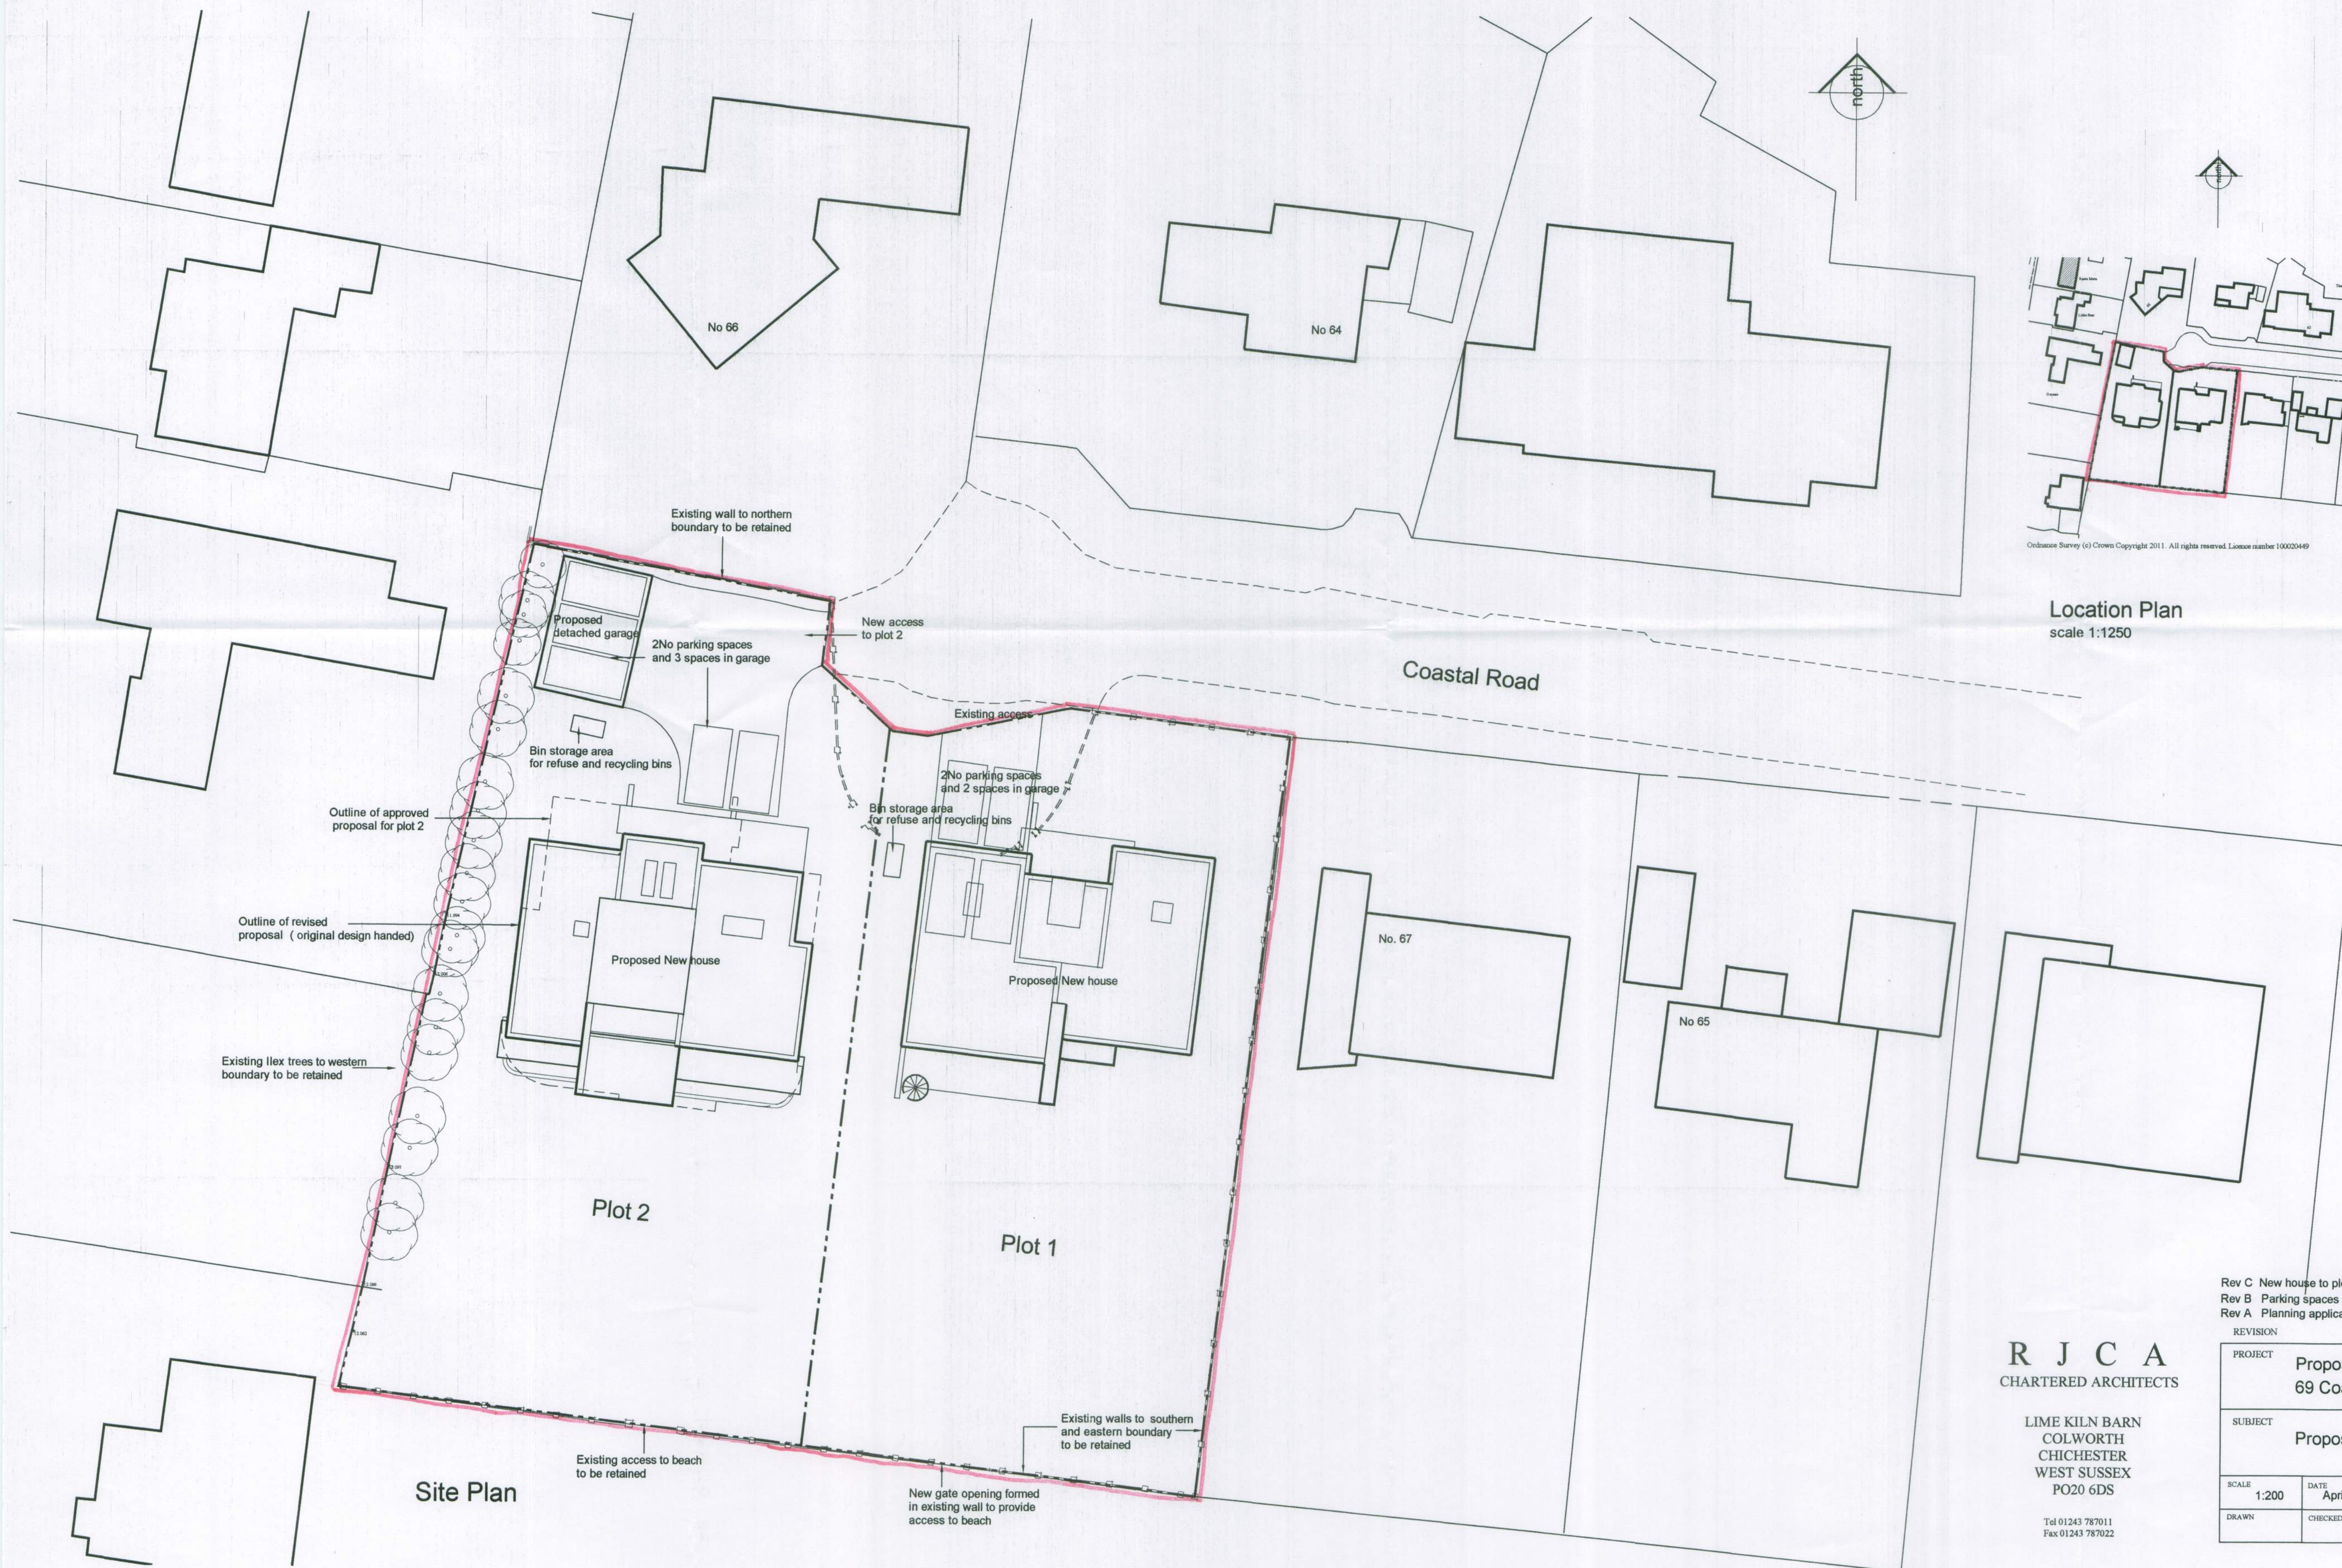
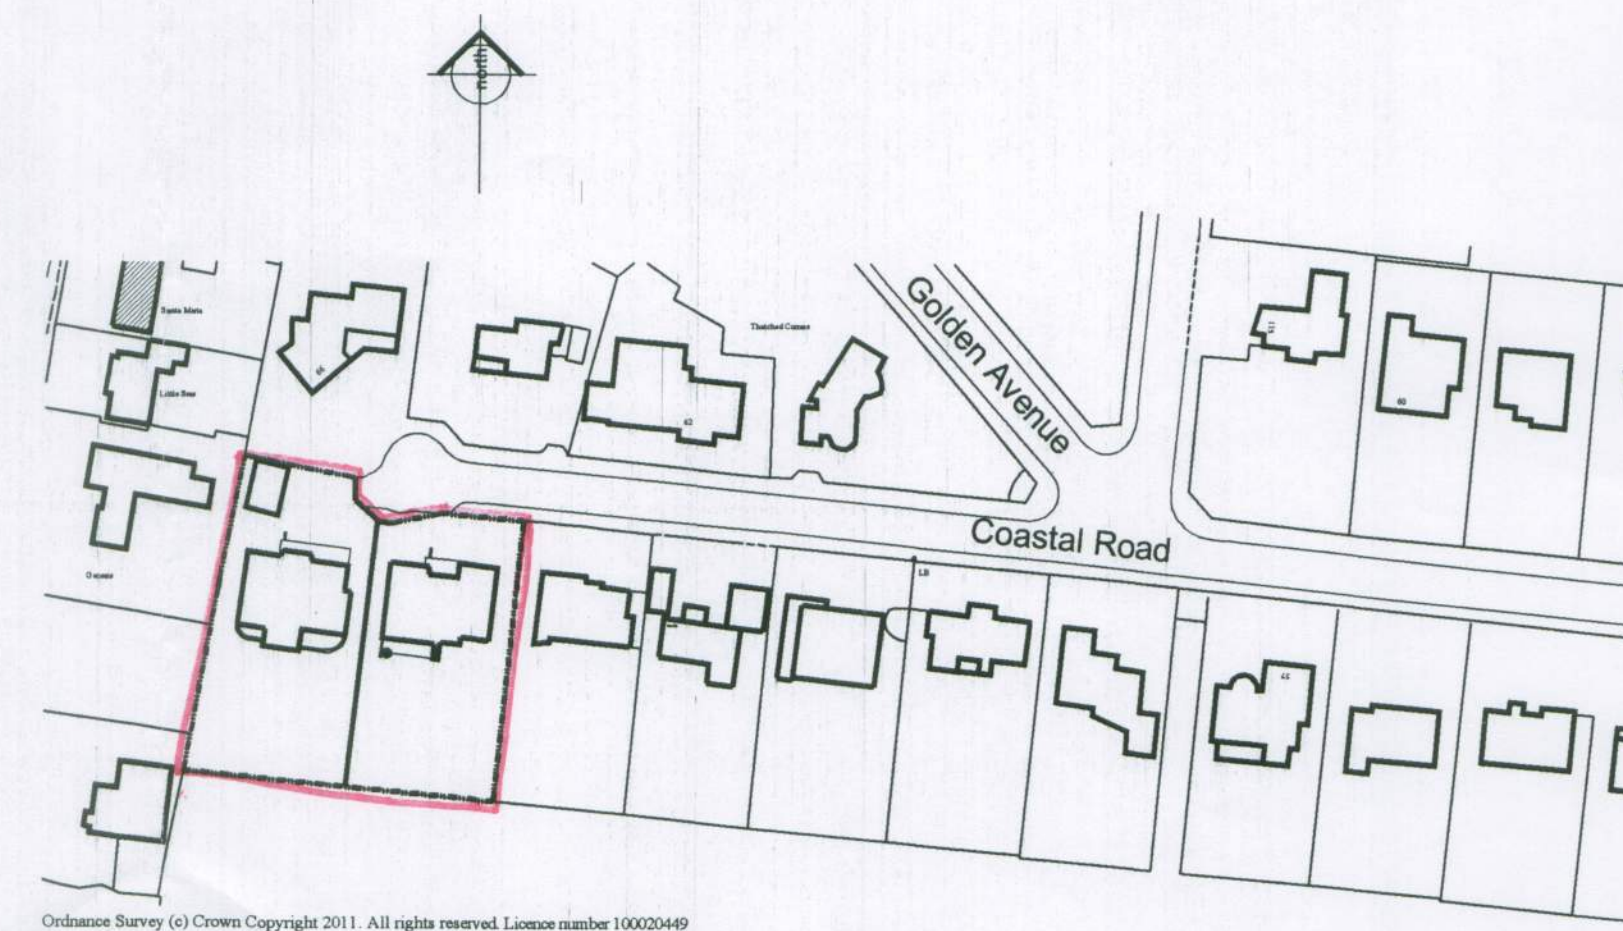


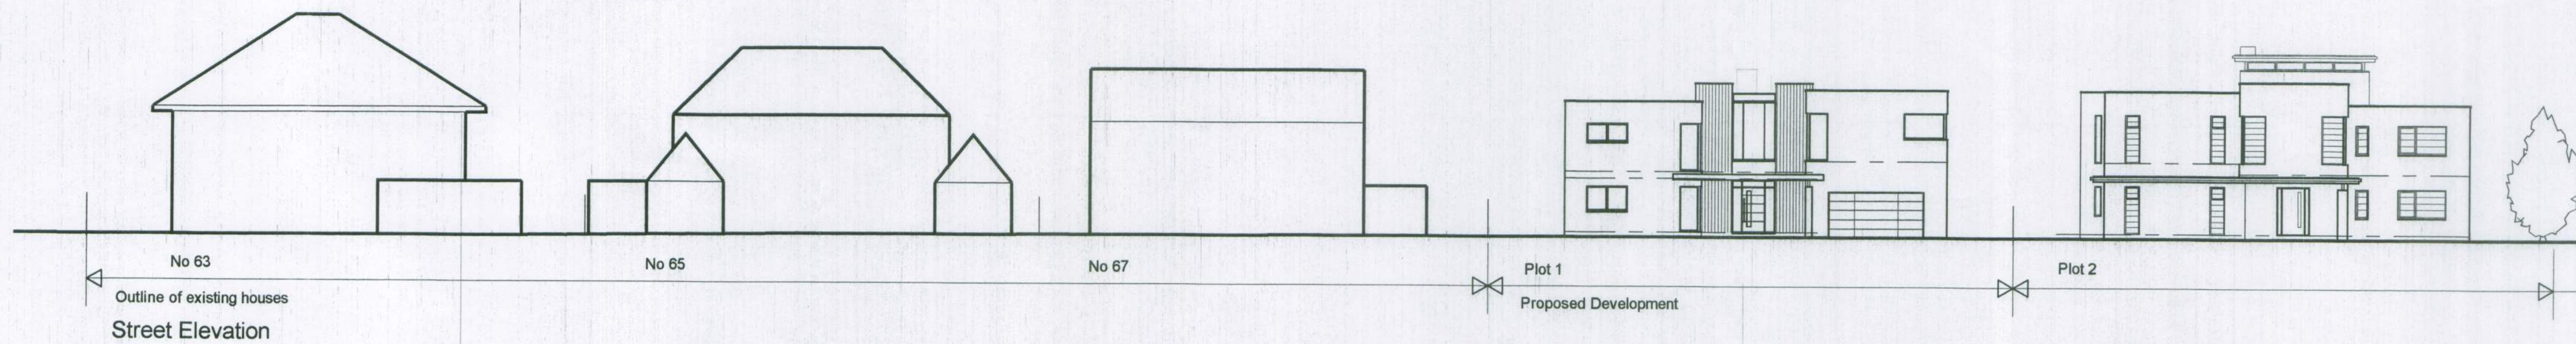

**R J C A**  
CHARTERED ARCHITECTS

LIME KILN BARN  
COLWORTH  
CHICHESTER  
WEST SUSSEX  
PO20 6DS

Tel 01243 787011  
Fax 01243 787022

Rev C New house to plot 2 handed.  
Rev B Parking spaces indicated  
Rev A Planning application issue

July 2013  
June 2012  
May 2012

| REVISION |            |                                                           |     |
|----------|------------|-----------------------------------------------------------|-----|
| PROJECT  |            | Proposed developments at<br>69 Coastal Road, East Preston |     |
| SUBJECT  |            | Proposed Site Plan                                        |     |
| SCALE    | DATE       | DRAWING No                                                | Rev |
| 1:200    | April 2012 | 11 / 46 / 03                                              | C   |
| DRAWN    | CHECKED    |                                                           |     |