

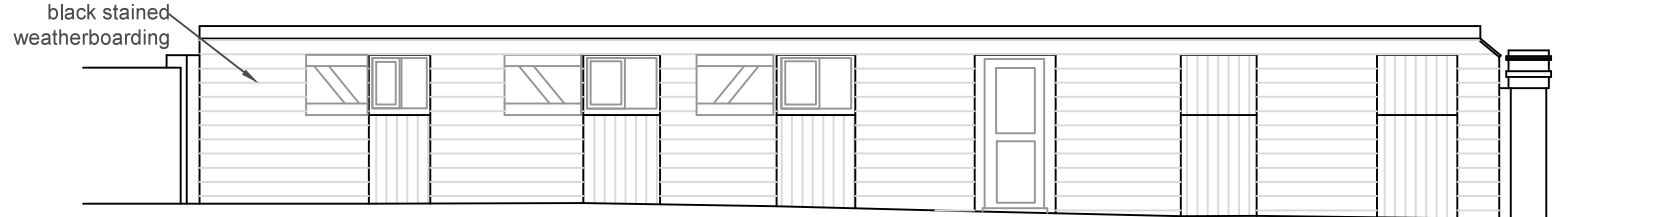



EXISTING

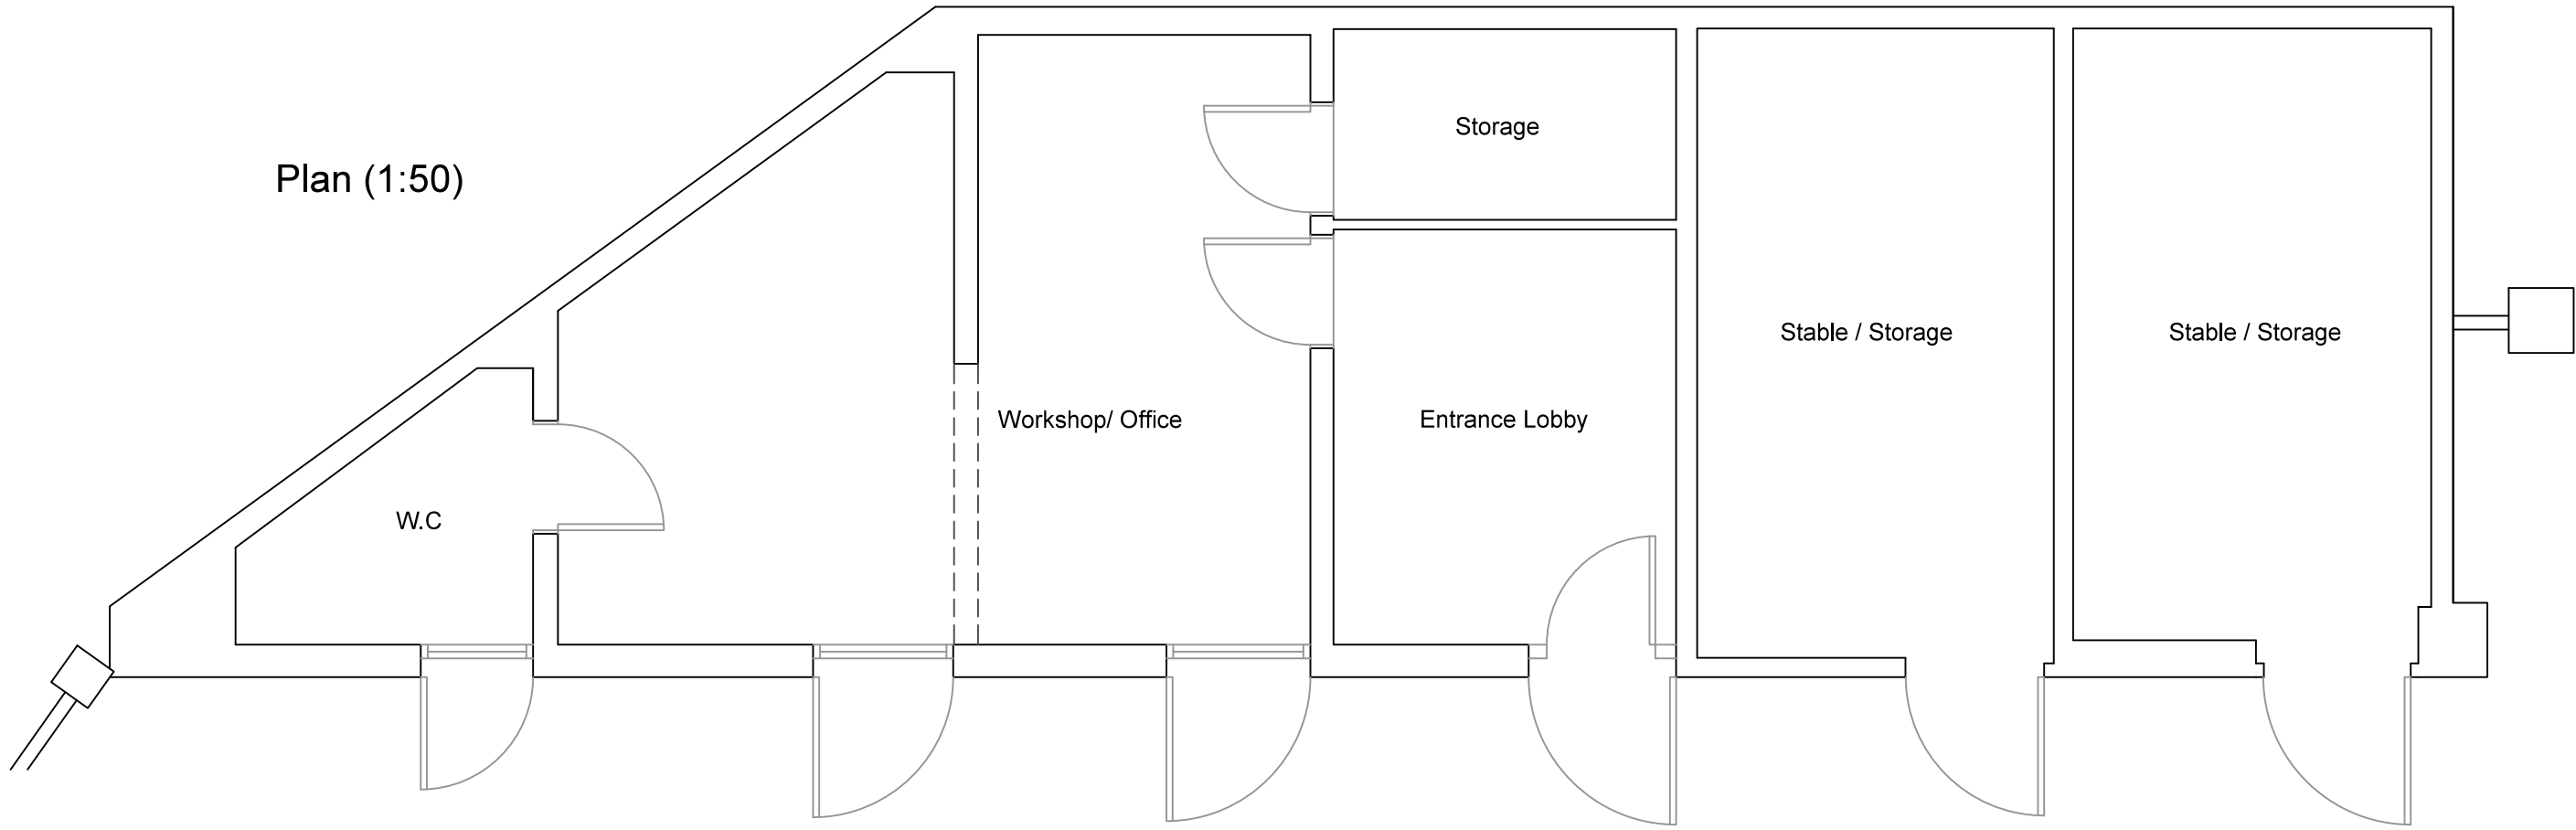

North Elevation

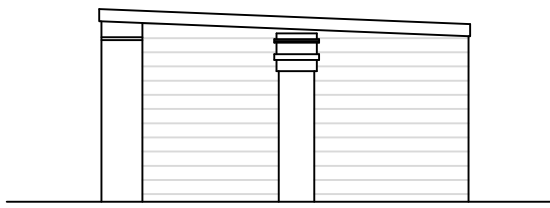


West Elevation

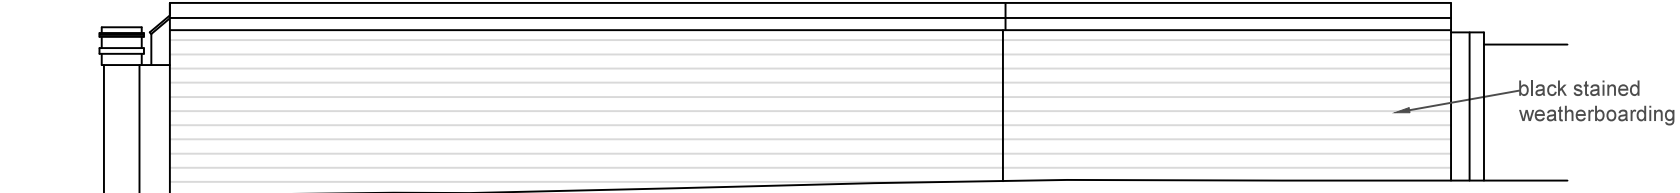


South Elevation

Elevations (1:100)

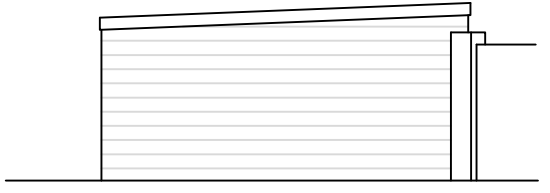


East Elevation

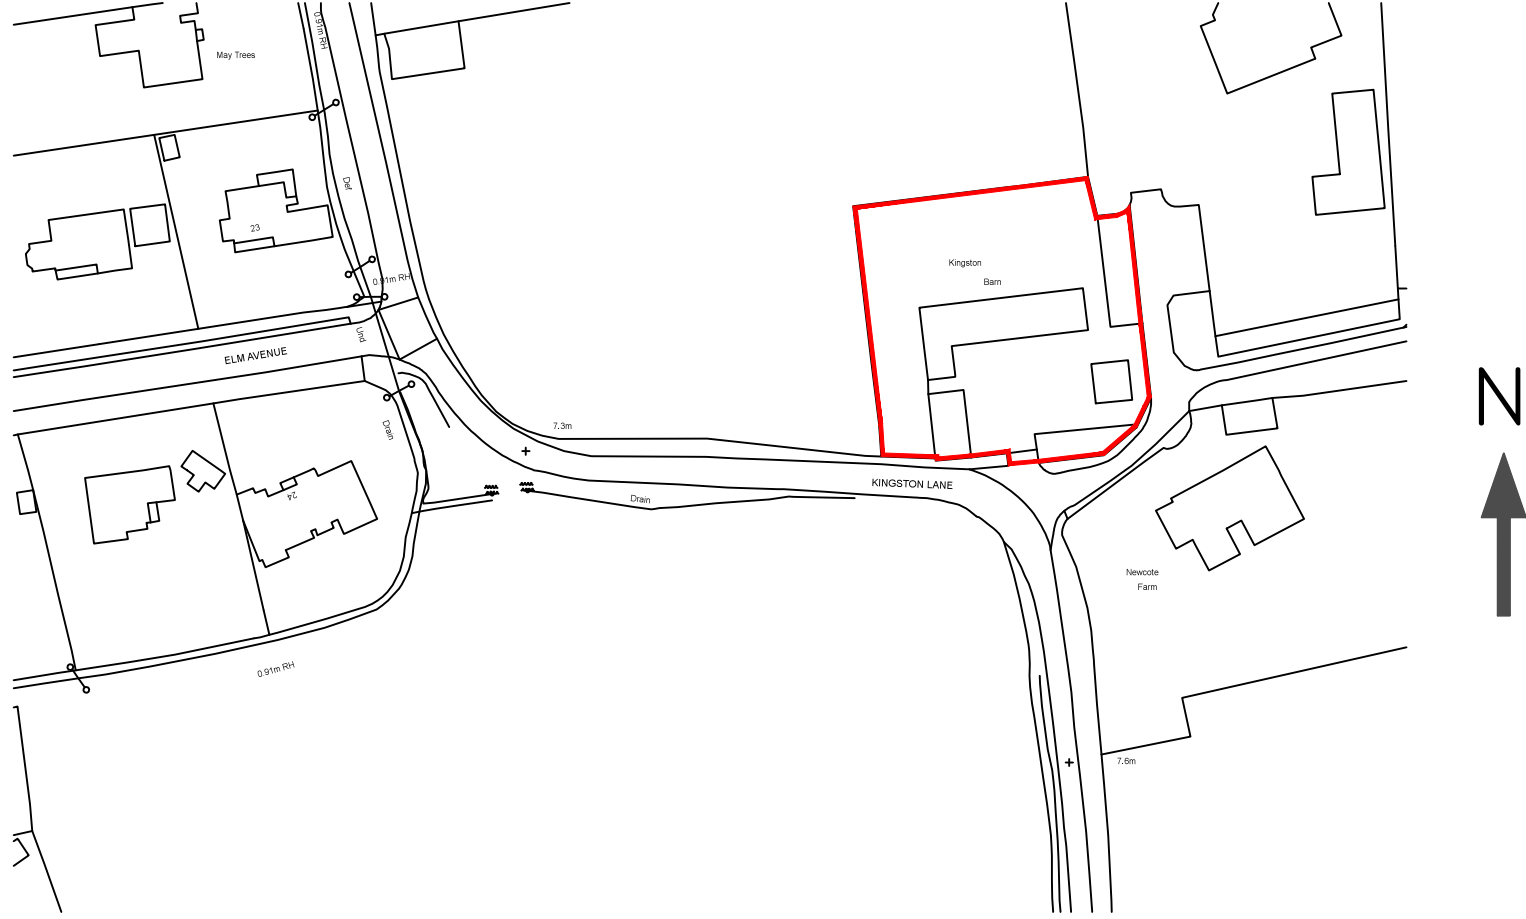



Ordnance Survey (c) Crown Copyright 2018. All rights reserved. Licence number 100022432

Site Location Plan (1:1250)

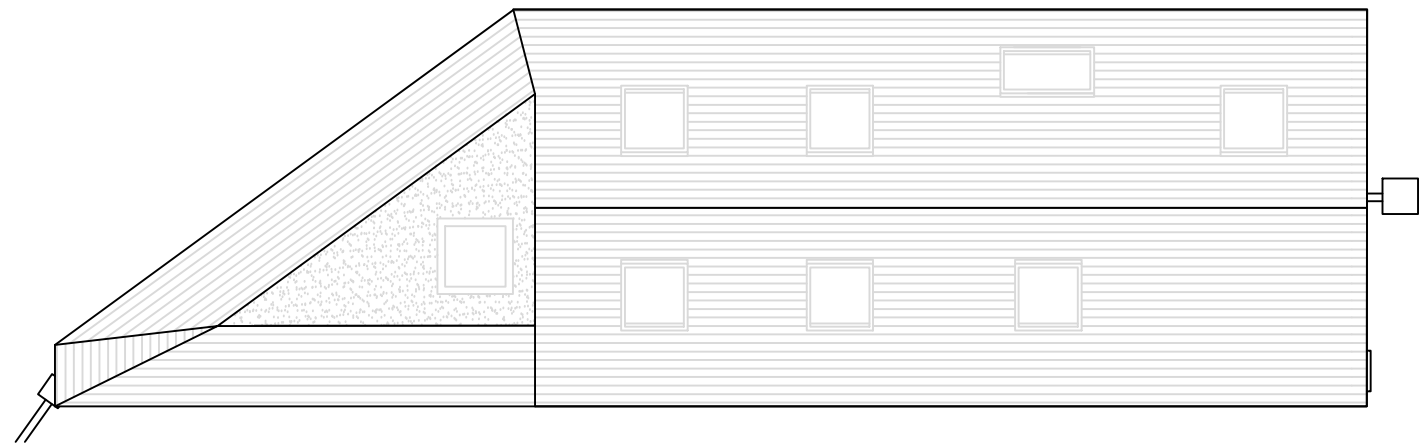


Roof Plan (1:100)


PROPOSED

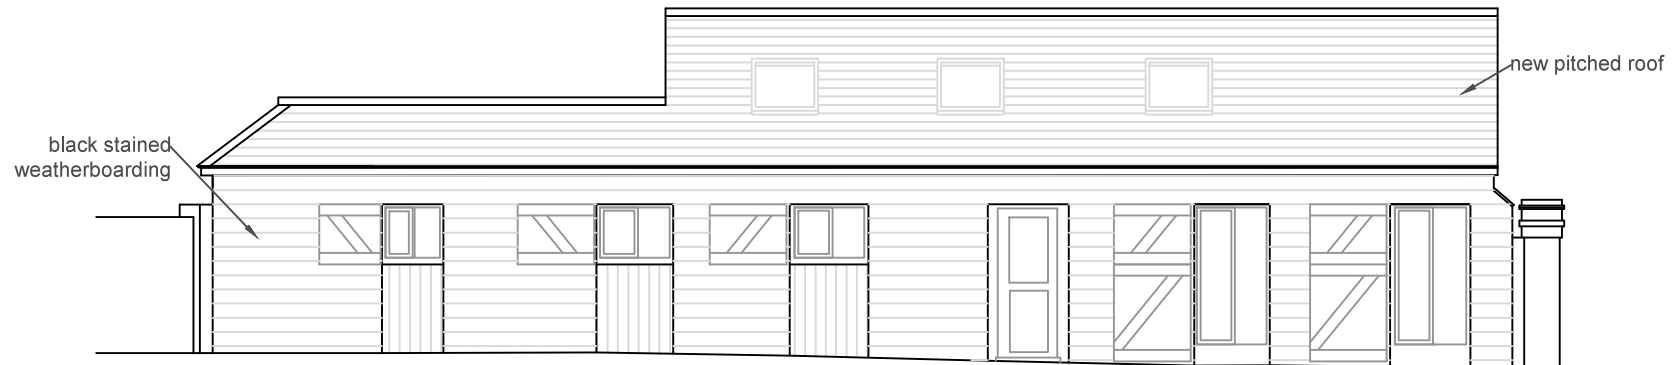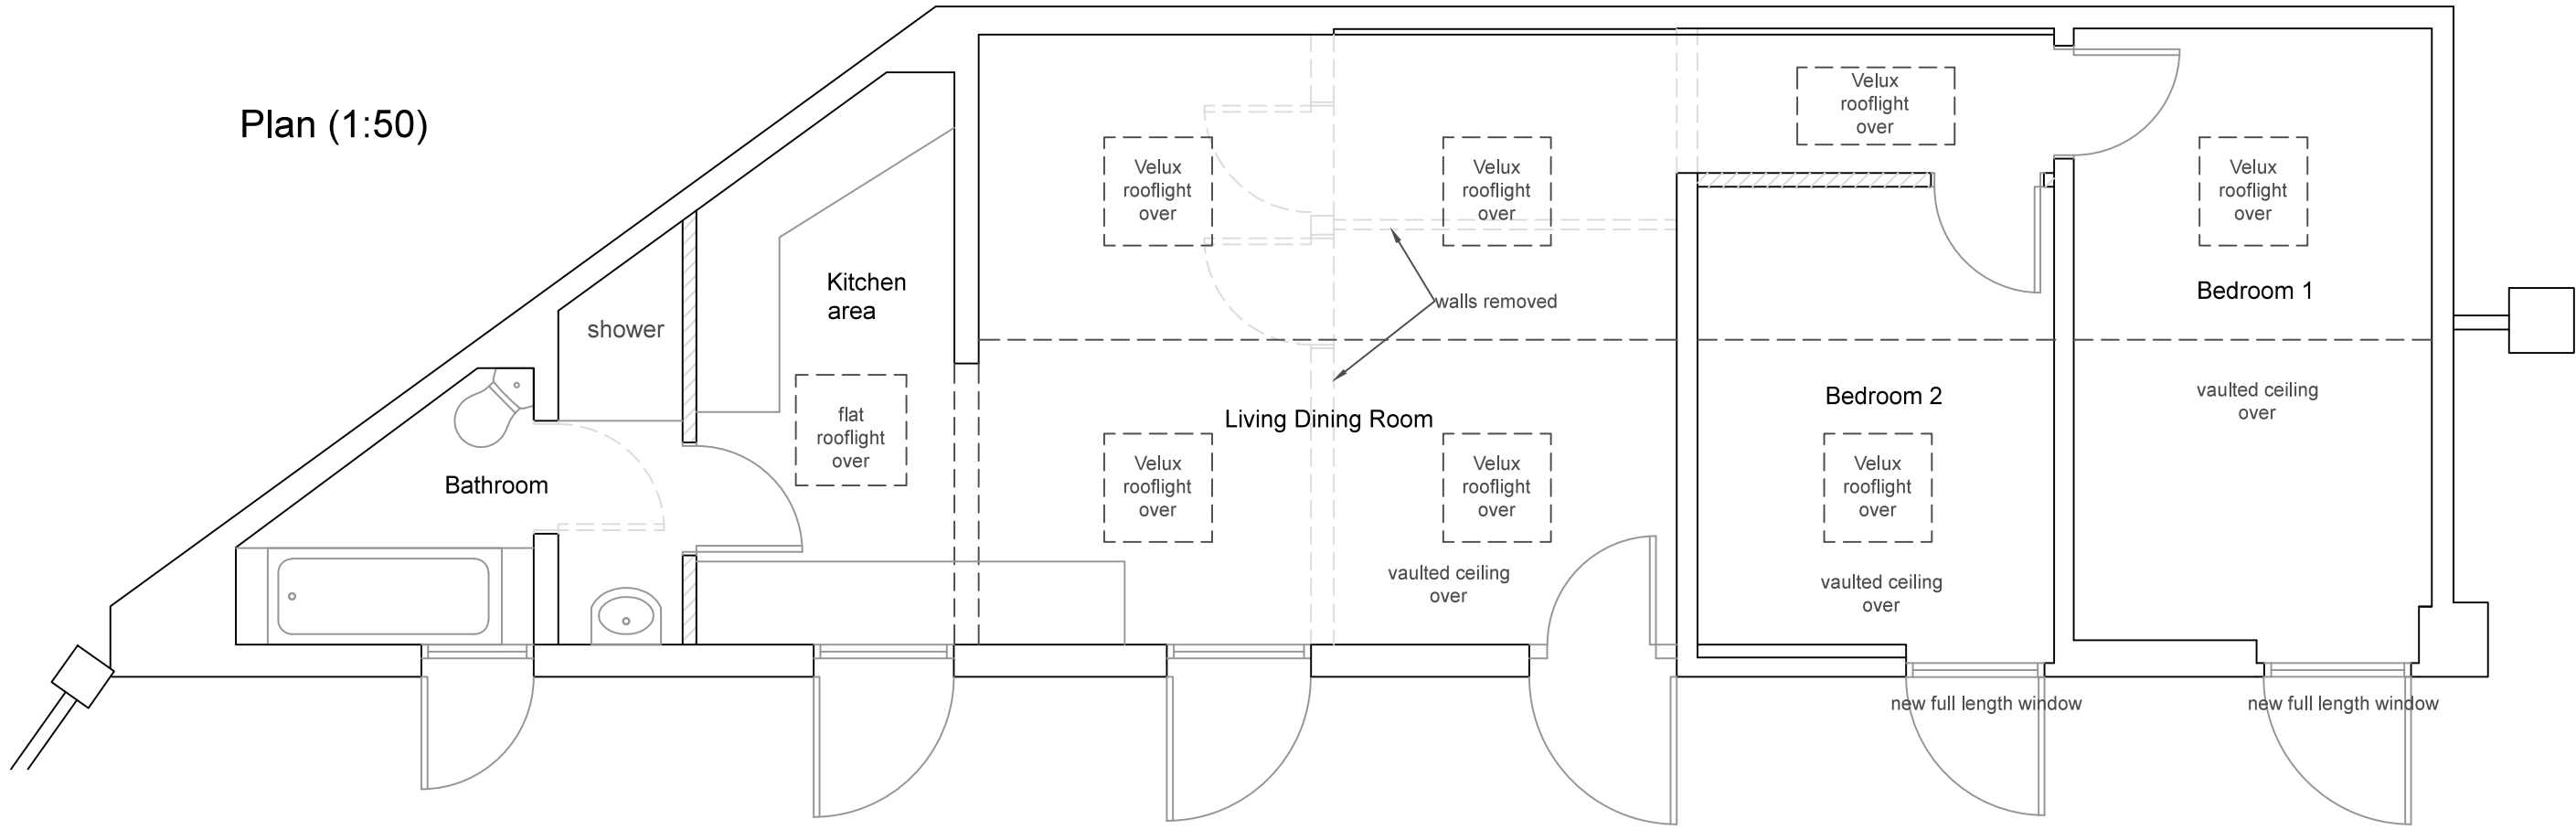

North Elevation

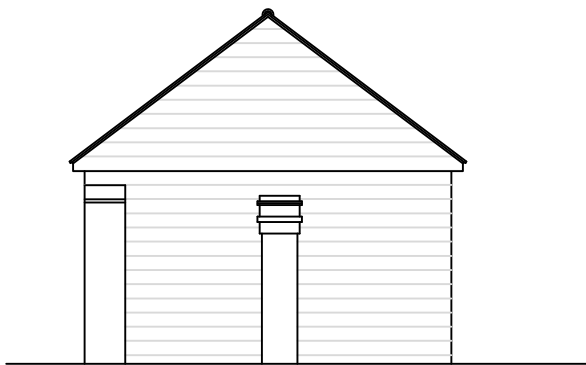


West Elevation

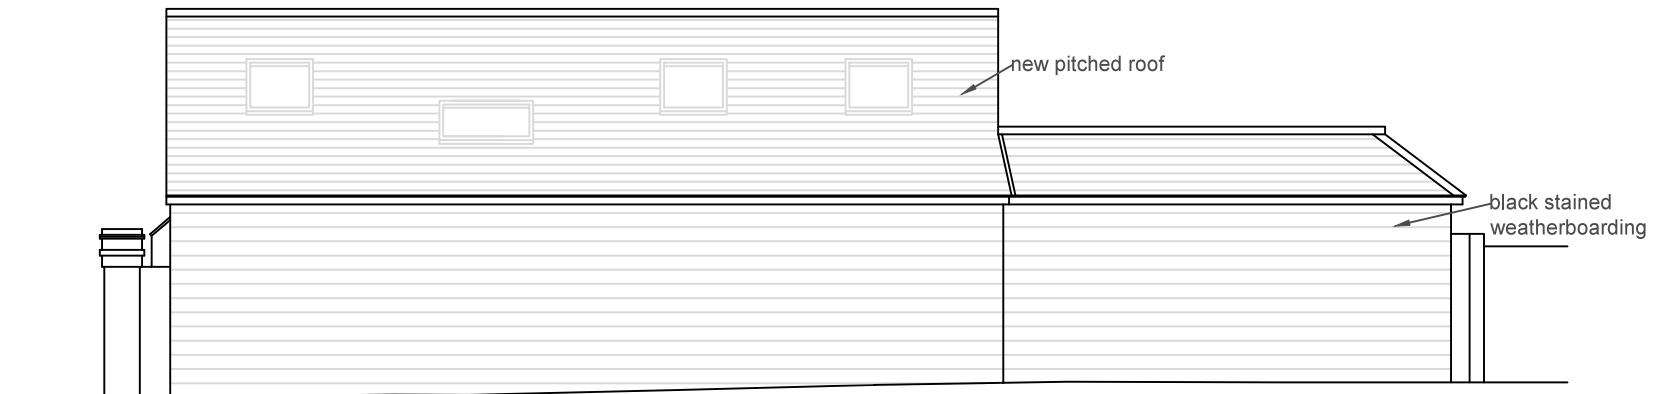


South Elevation


Elevations (1:100)

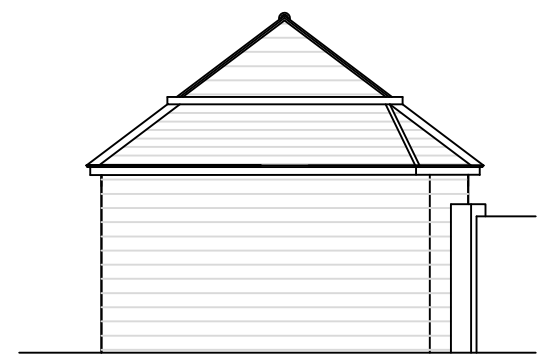

East Elevation

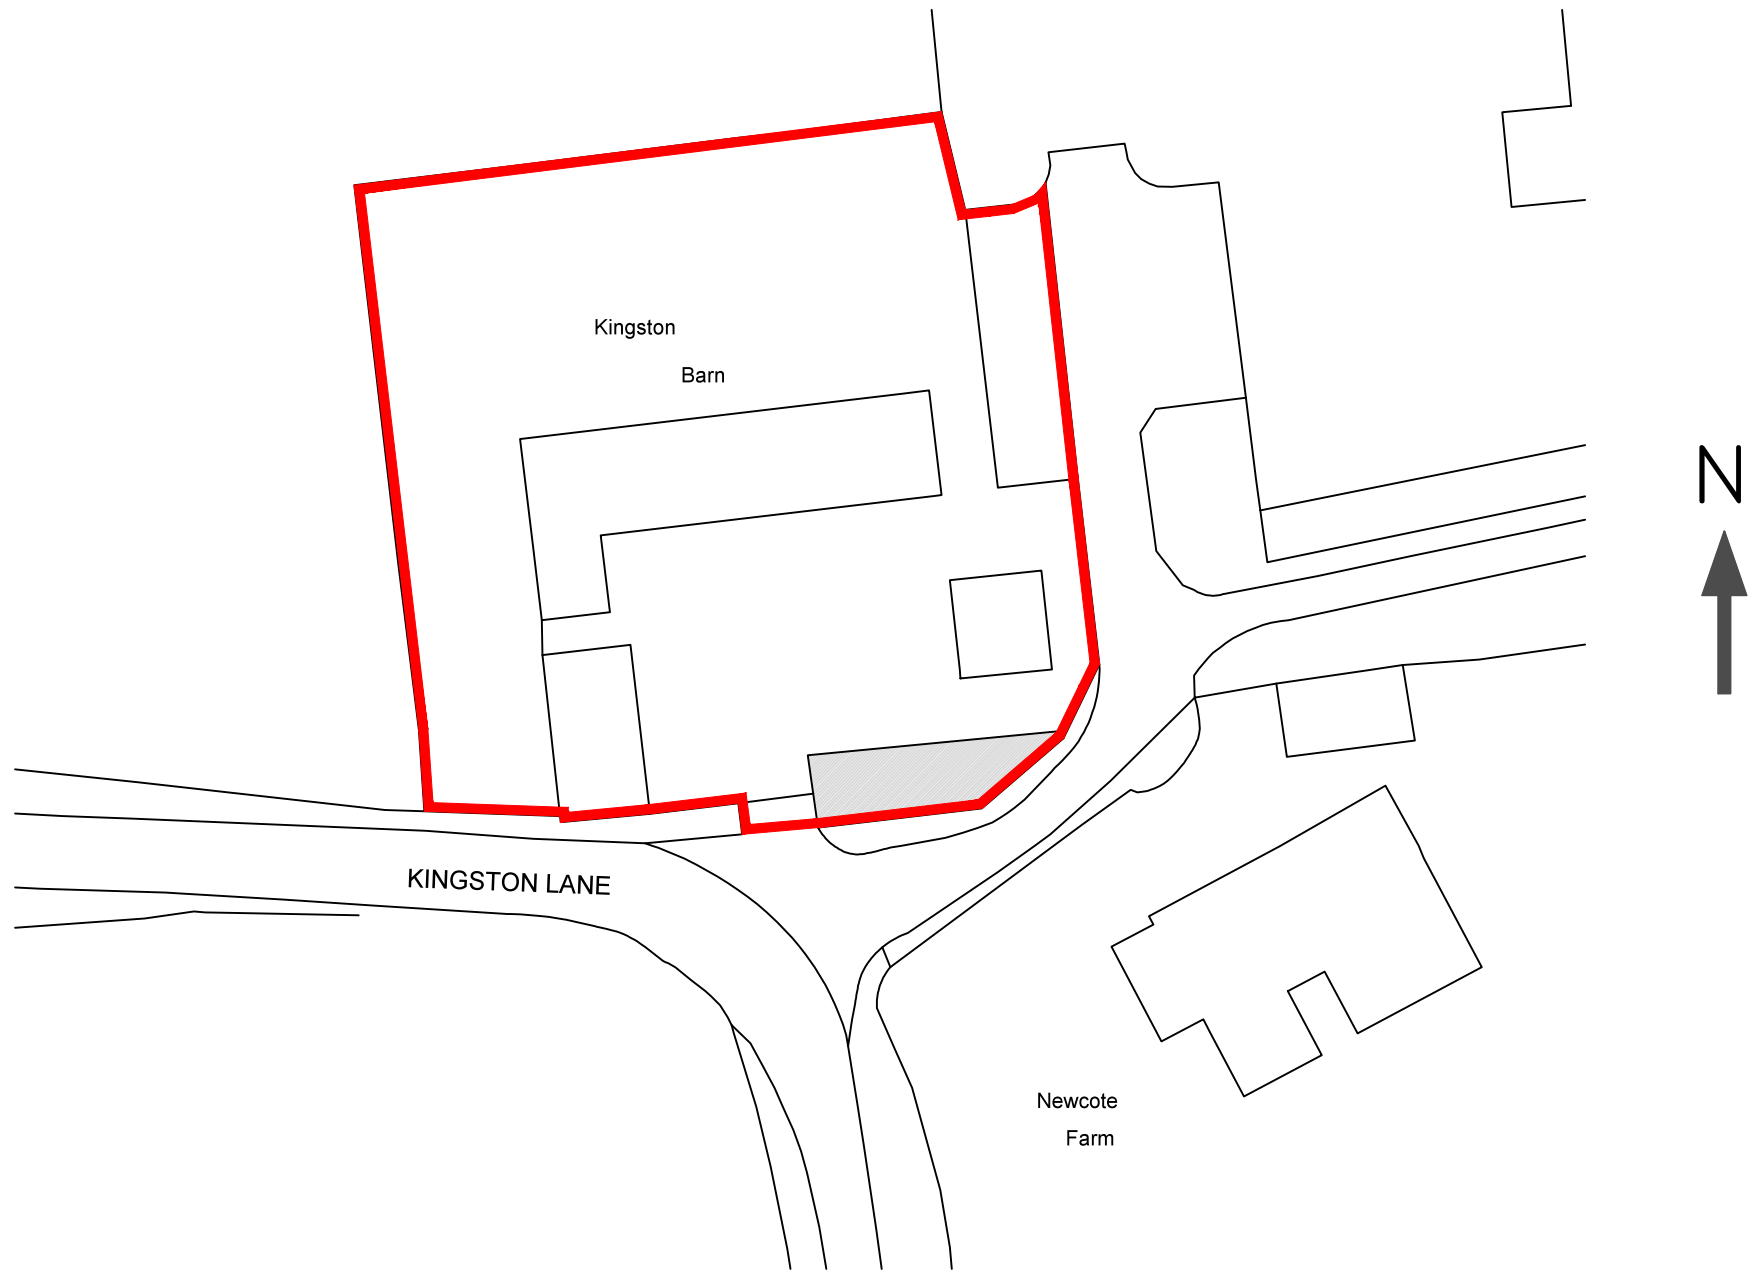

Site Block Plan (1:500)

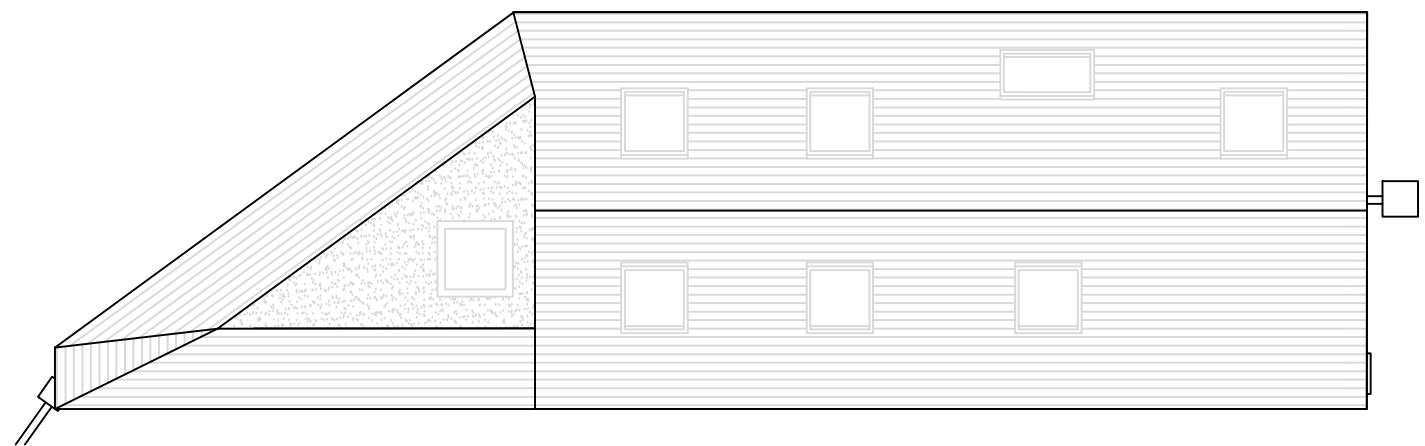

Roof Plan (1:100)

Revisions		
Rev	Description	By
b	Additional Information Added	LW
a	Additional Information Added	LW
All dimensions to be checked on site prior to commencement of work, except for planning purposes. This drawing is the copyright of Inspired Design Studio Ltd. and may not be copied, altered or reproduced in any way without written authority.		
Client: Mr & Mrs Jones		
Project Address: West Kingston Barn Kingston Lane Kingston East Preston		
Drawing Title: Existing and Proposed Plans, Elevations and Roof Plan, Site Location Plan and Site Block Plan		
Drawing Number: 1132.01.b		
Scale: As stated printed @ A1		
Date: 03/11/2017		