


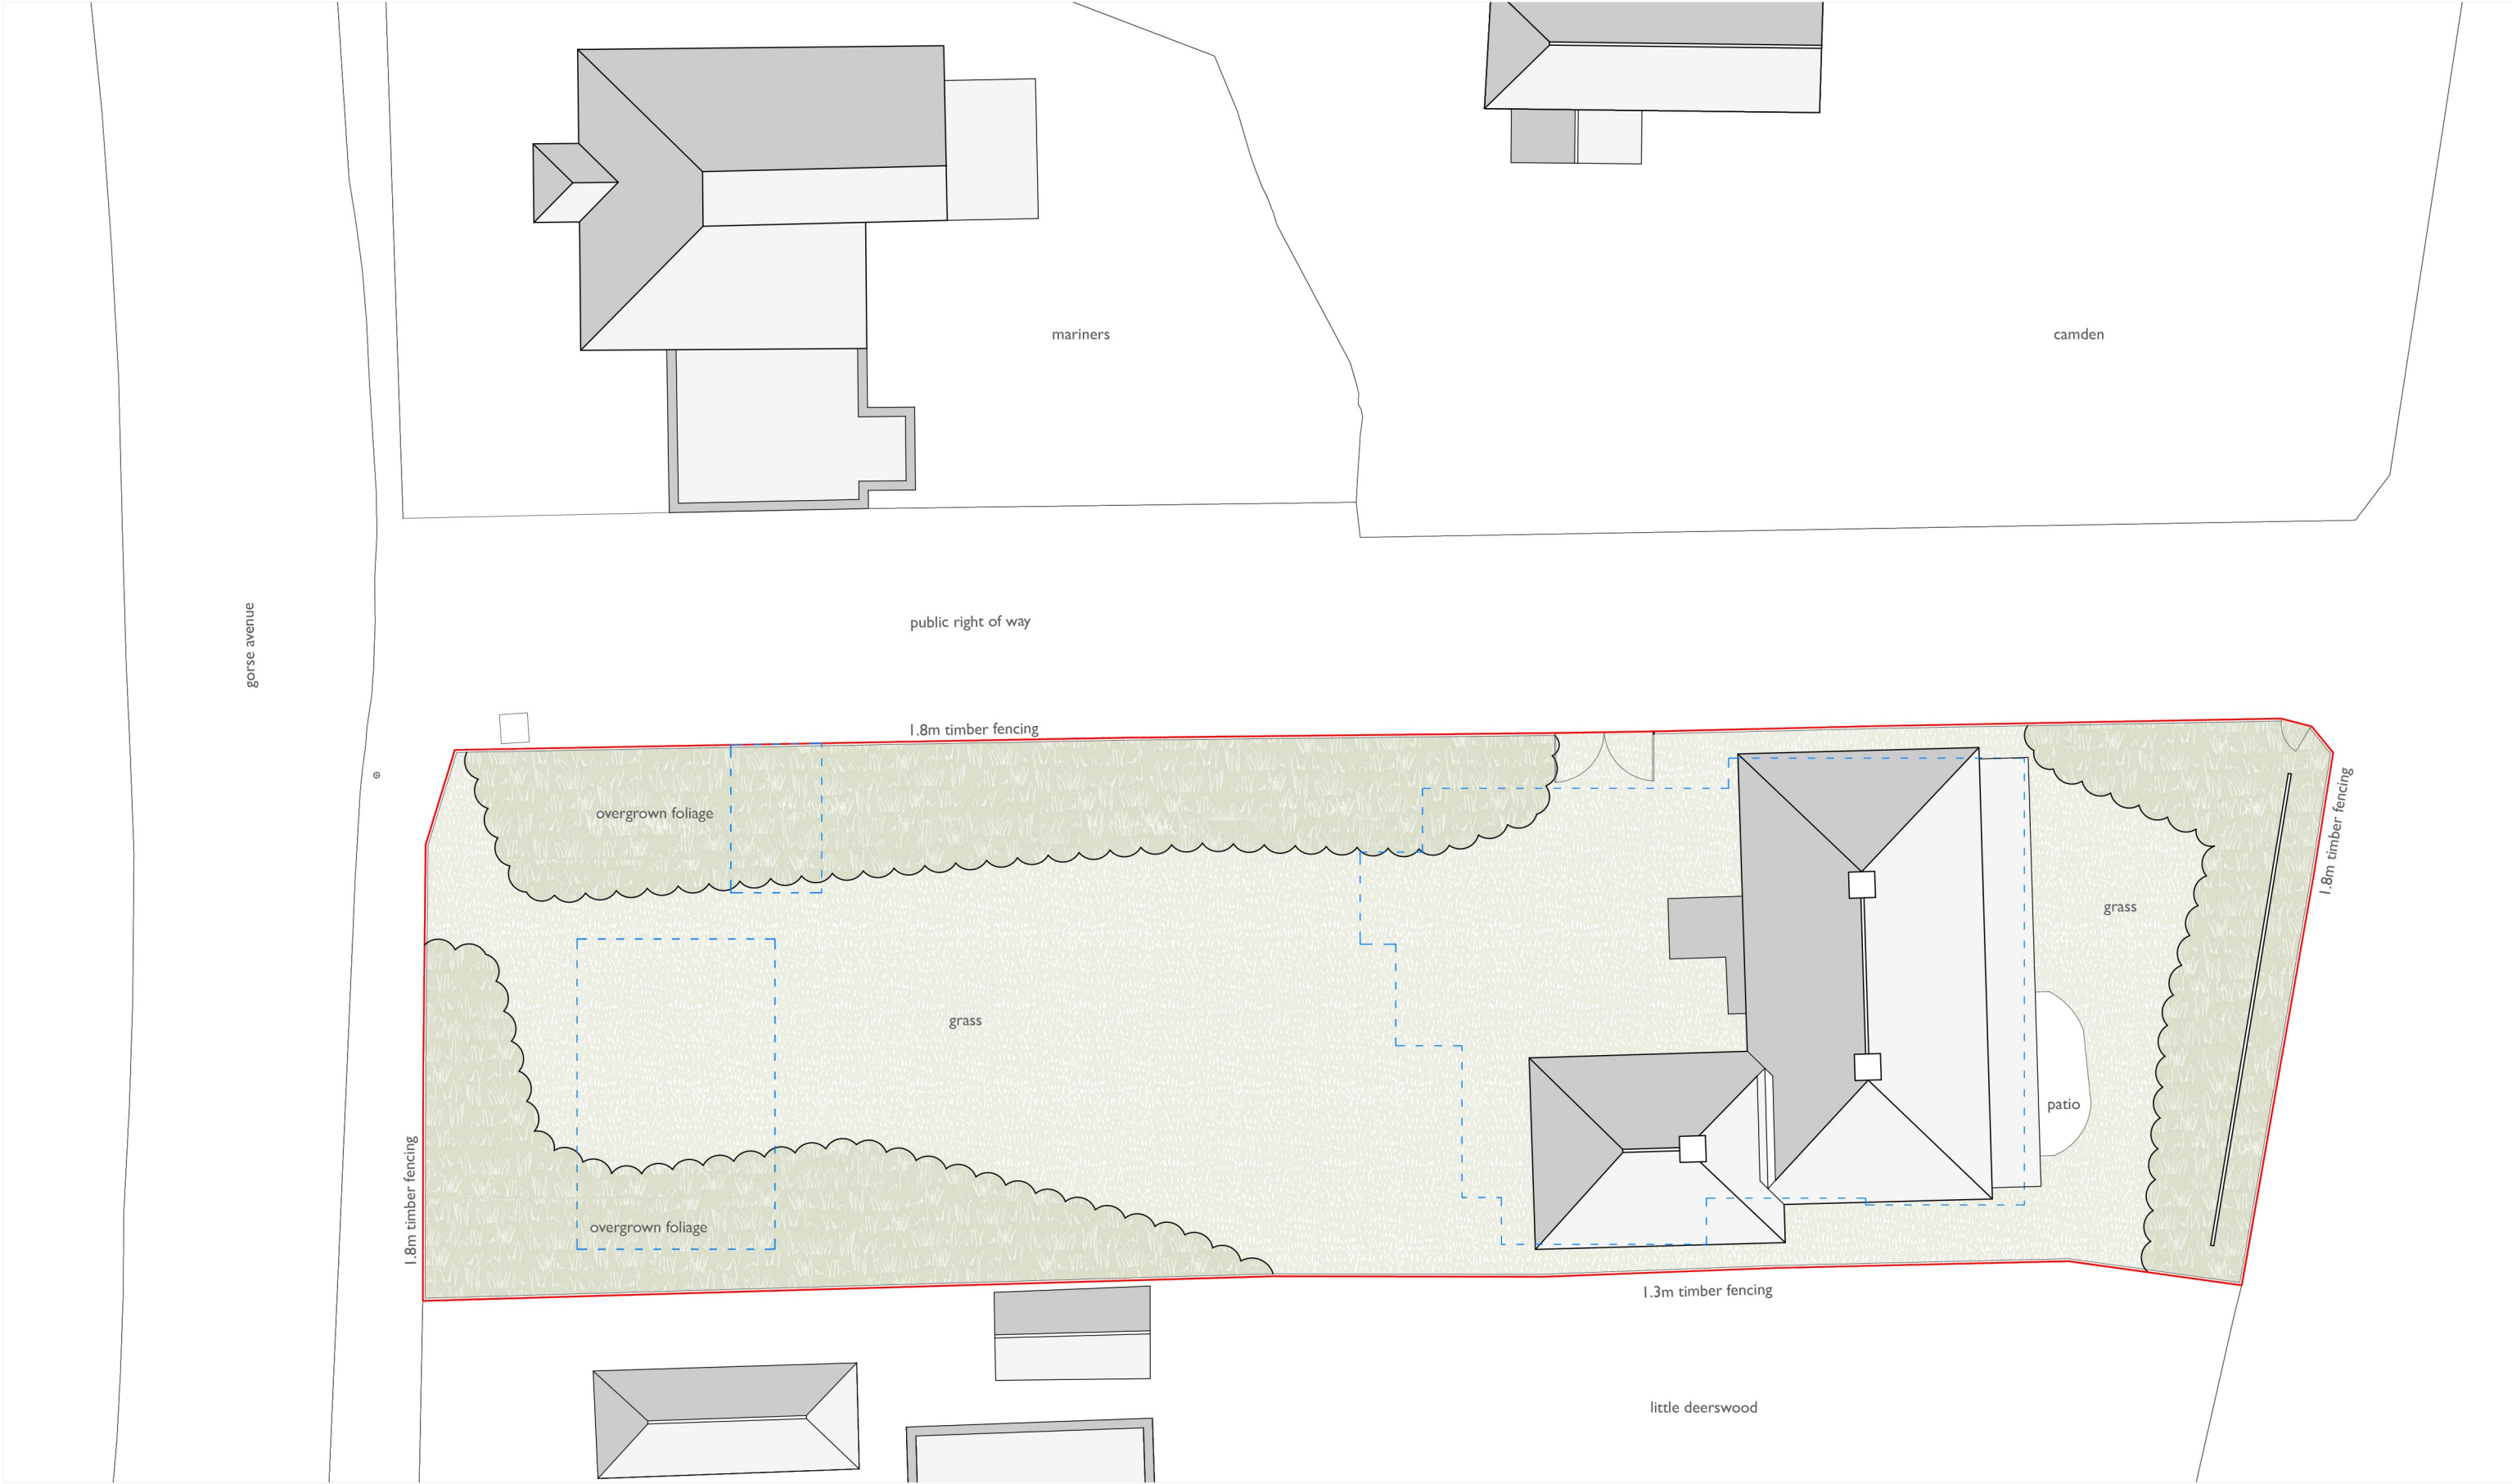

Existing Site Plan 1 / 200

Outline of Approved Scheme
K/11/16/PL

ob
architecture.

The Dispensary, 5-6 The Square, Winchester, Hants SO23 9ES
01962 865344 obarchitecture.co.uk info@obarchitecture.co.uk

Status: Planning Application
Scale: 1:200 @ A3

Drawing: Existing Site Plan
Dwg No: 247-D-01

Project: Spring Tide
Address: Spring Tide, Gorse Avenue, Kingston Gorse
Littlehampton, West Sussex BN16 1SF
Client: Dominic & Sarah Gothard

NOTE: This drawing is to be scaled for planning purposes only

Date: 05.11.2018

