




- a green roof
- b aluminum copings
- c circular roof lights
- d juliet balcony
- e lounge
- f formal dining
- g smokeless fire
- h reception
- i kitchen
- j informal dining
- k wc
- l atrium
- m sea front terrace
- n access to garden below
- o lift

Proposed First Floor Plan I / 100

Outline of existing dwelling
Outline of Approved Scheme K/11/16/PL

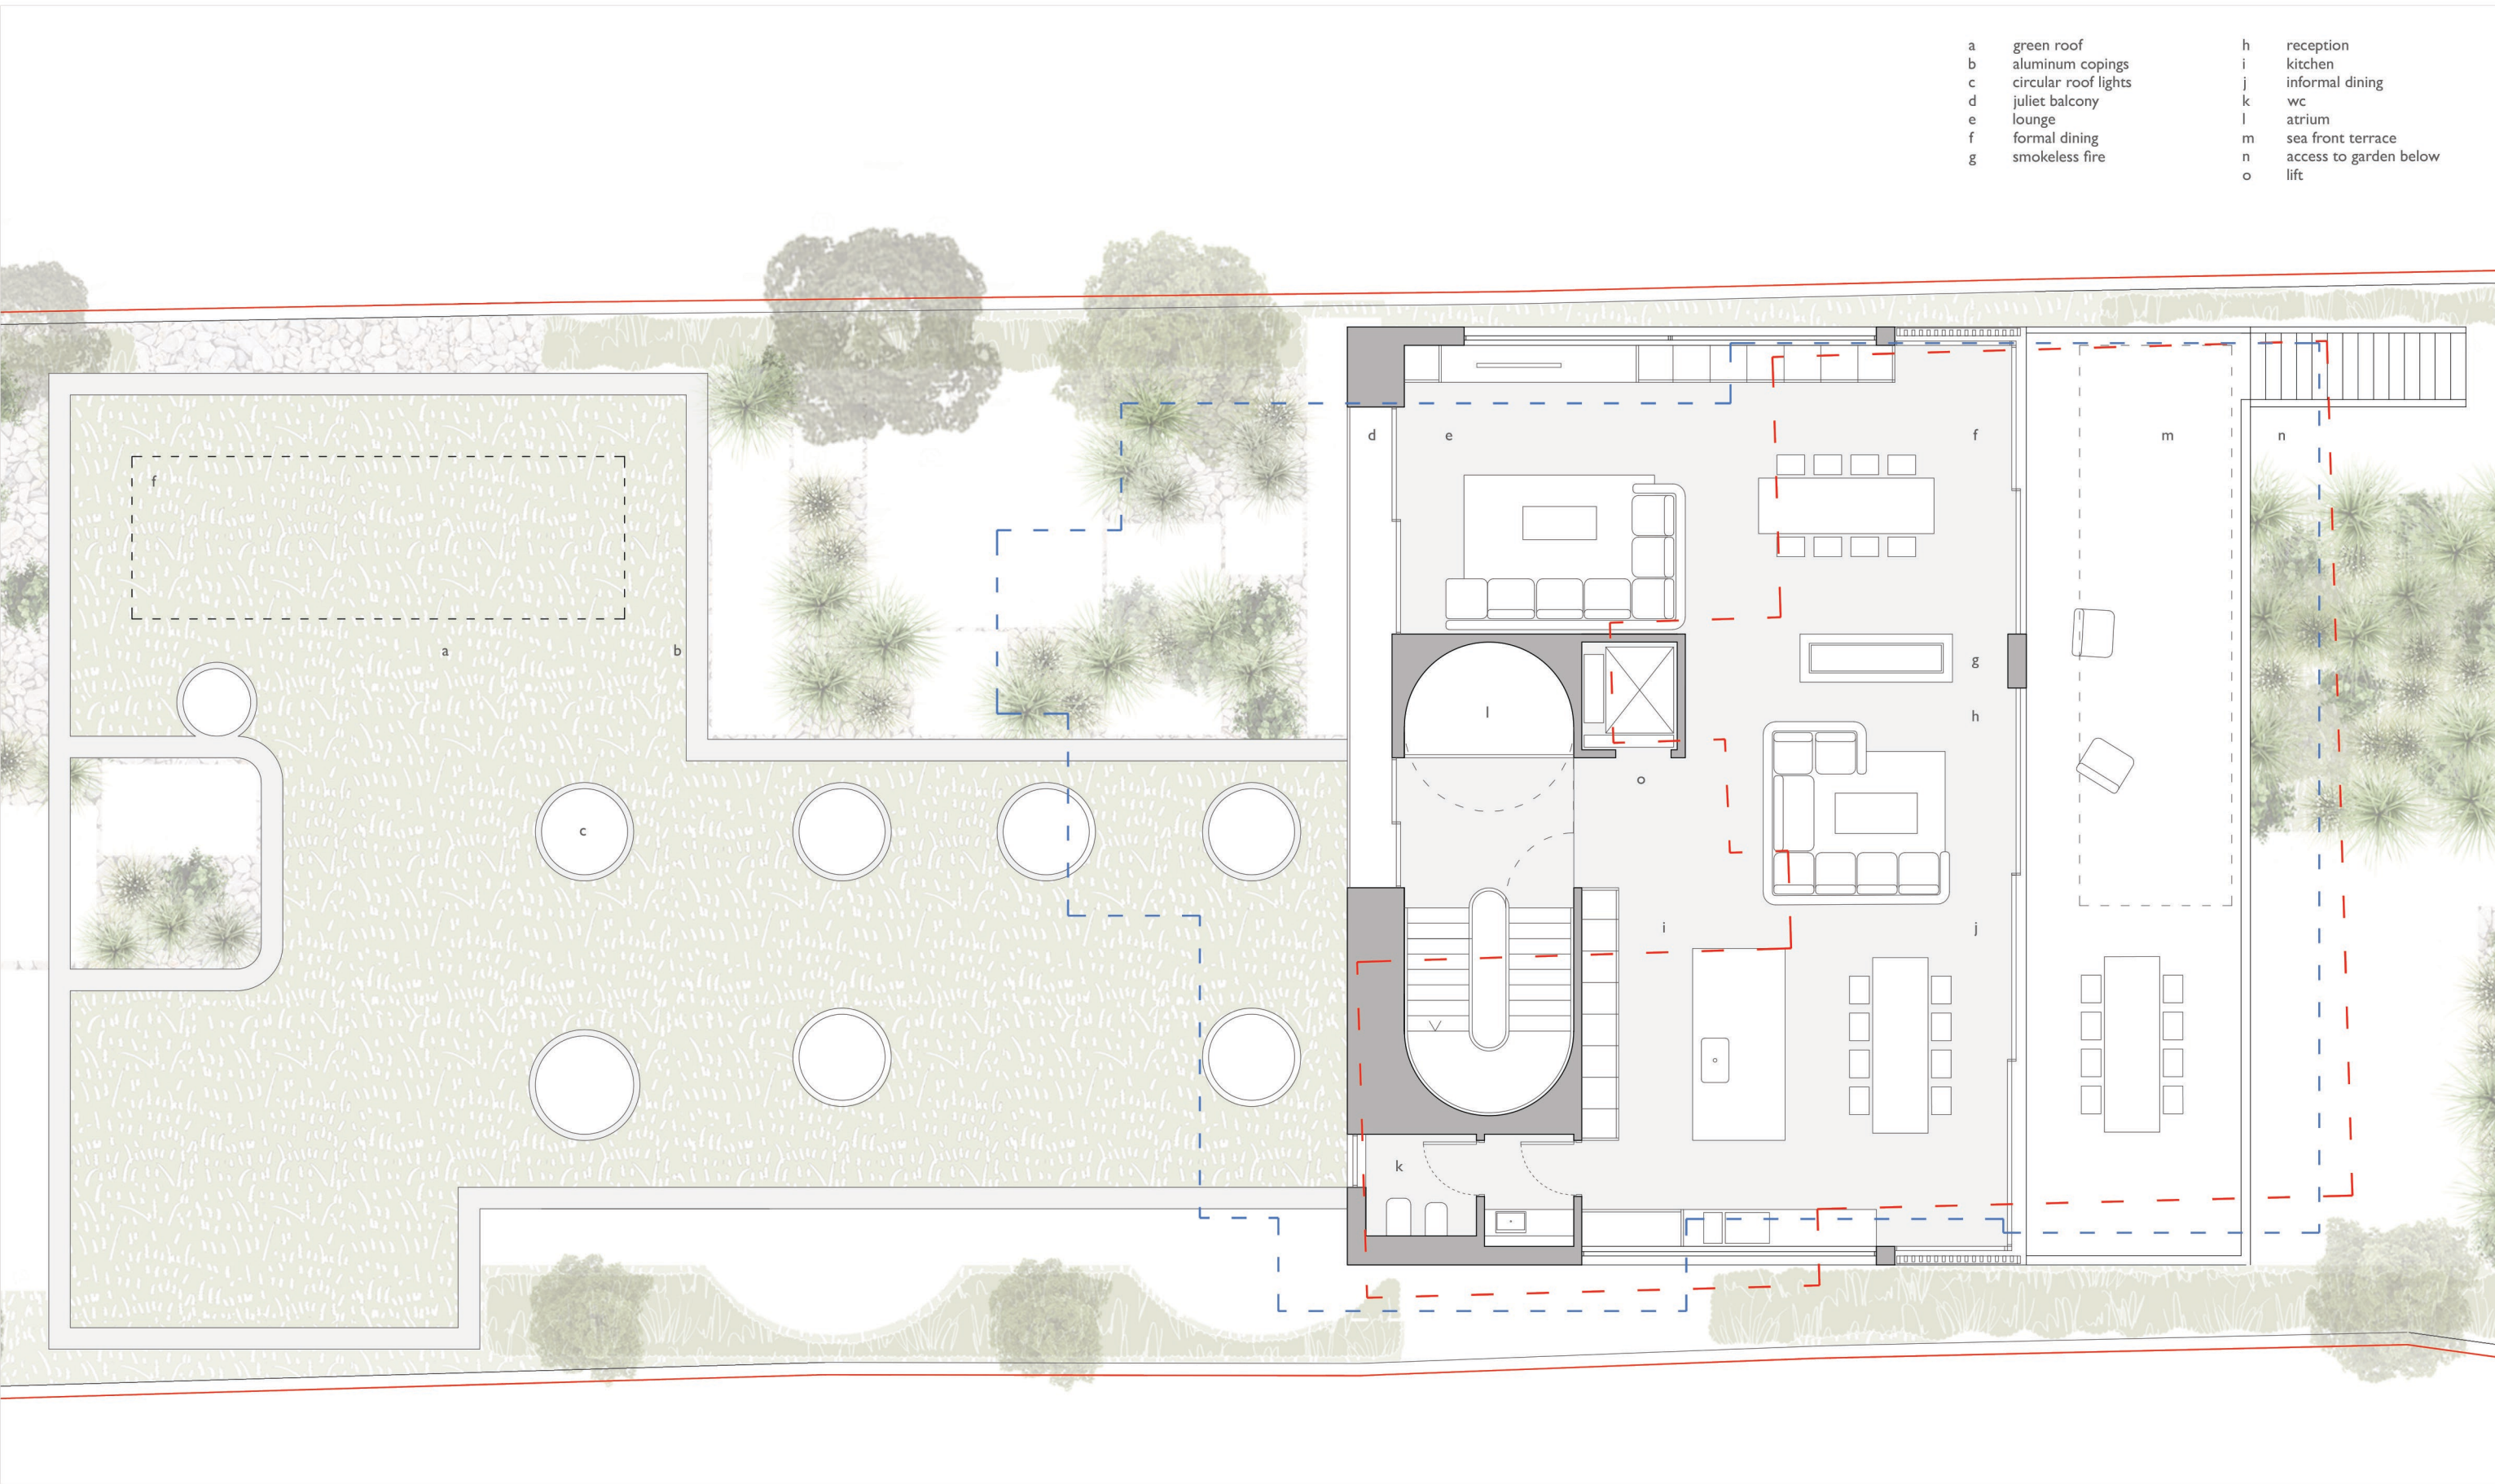

ARUN DISTRICT COUNCIL K/40/18/PL

Status: Planning Application	Drawing: Proposed First Floor Plan	Project: Spring Tide	ob architecture.
Scale: 1:100 @ A3	Dwg No: 247-D-08	Address: Spring Tide, Gorse Avenue, Kingston Gorse Littlehampton, West Sussex BN16 1SF	
NOTE: This drawing is to be scaled for planning purposes only	Date: 06.11.2018	Client: Dominic & Sarah Gothard	
			The Dispensary, 5-6 The Square, Winchester, Hants SO23 9ES 01962 865344 obarchitecture.co.uk info@obarchitecture.co.uk