


- a green roof
- b aluminum copings
- c circular roof lights
- d aluminum copings to canopy
- e single ply roof membrane
- f allocated zone for solar pv
- g circular roof light over atrium
- h access hatch
- i single ply roof membrane
- j aluminum coping
- k timber louvers to canopy

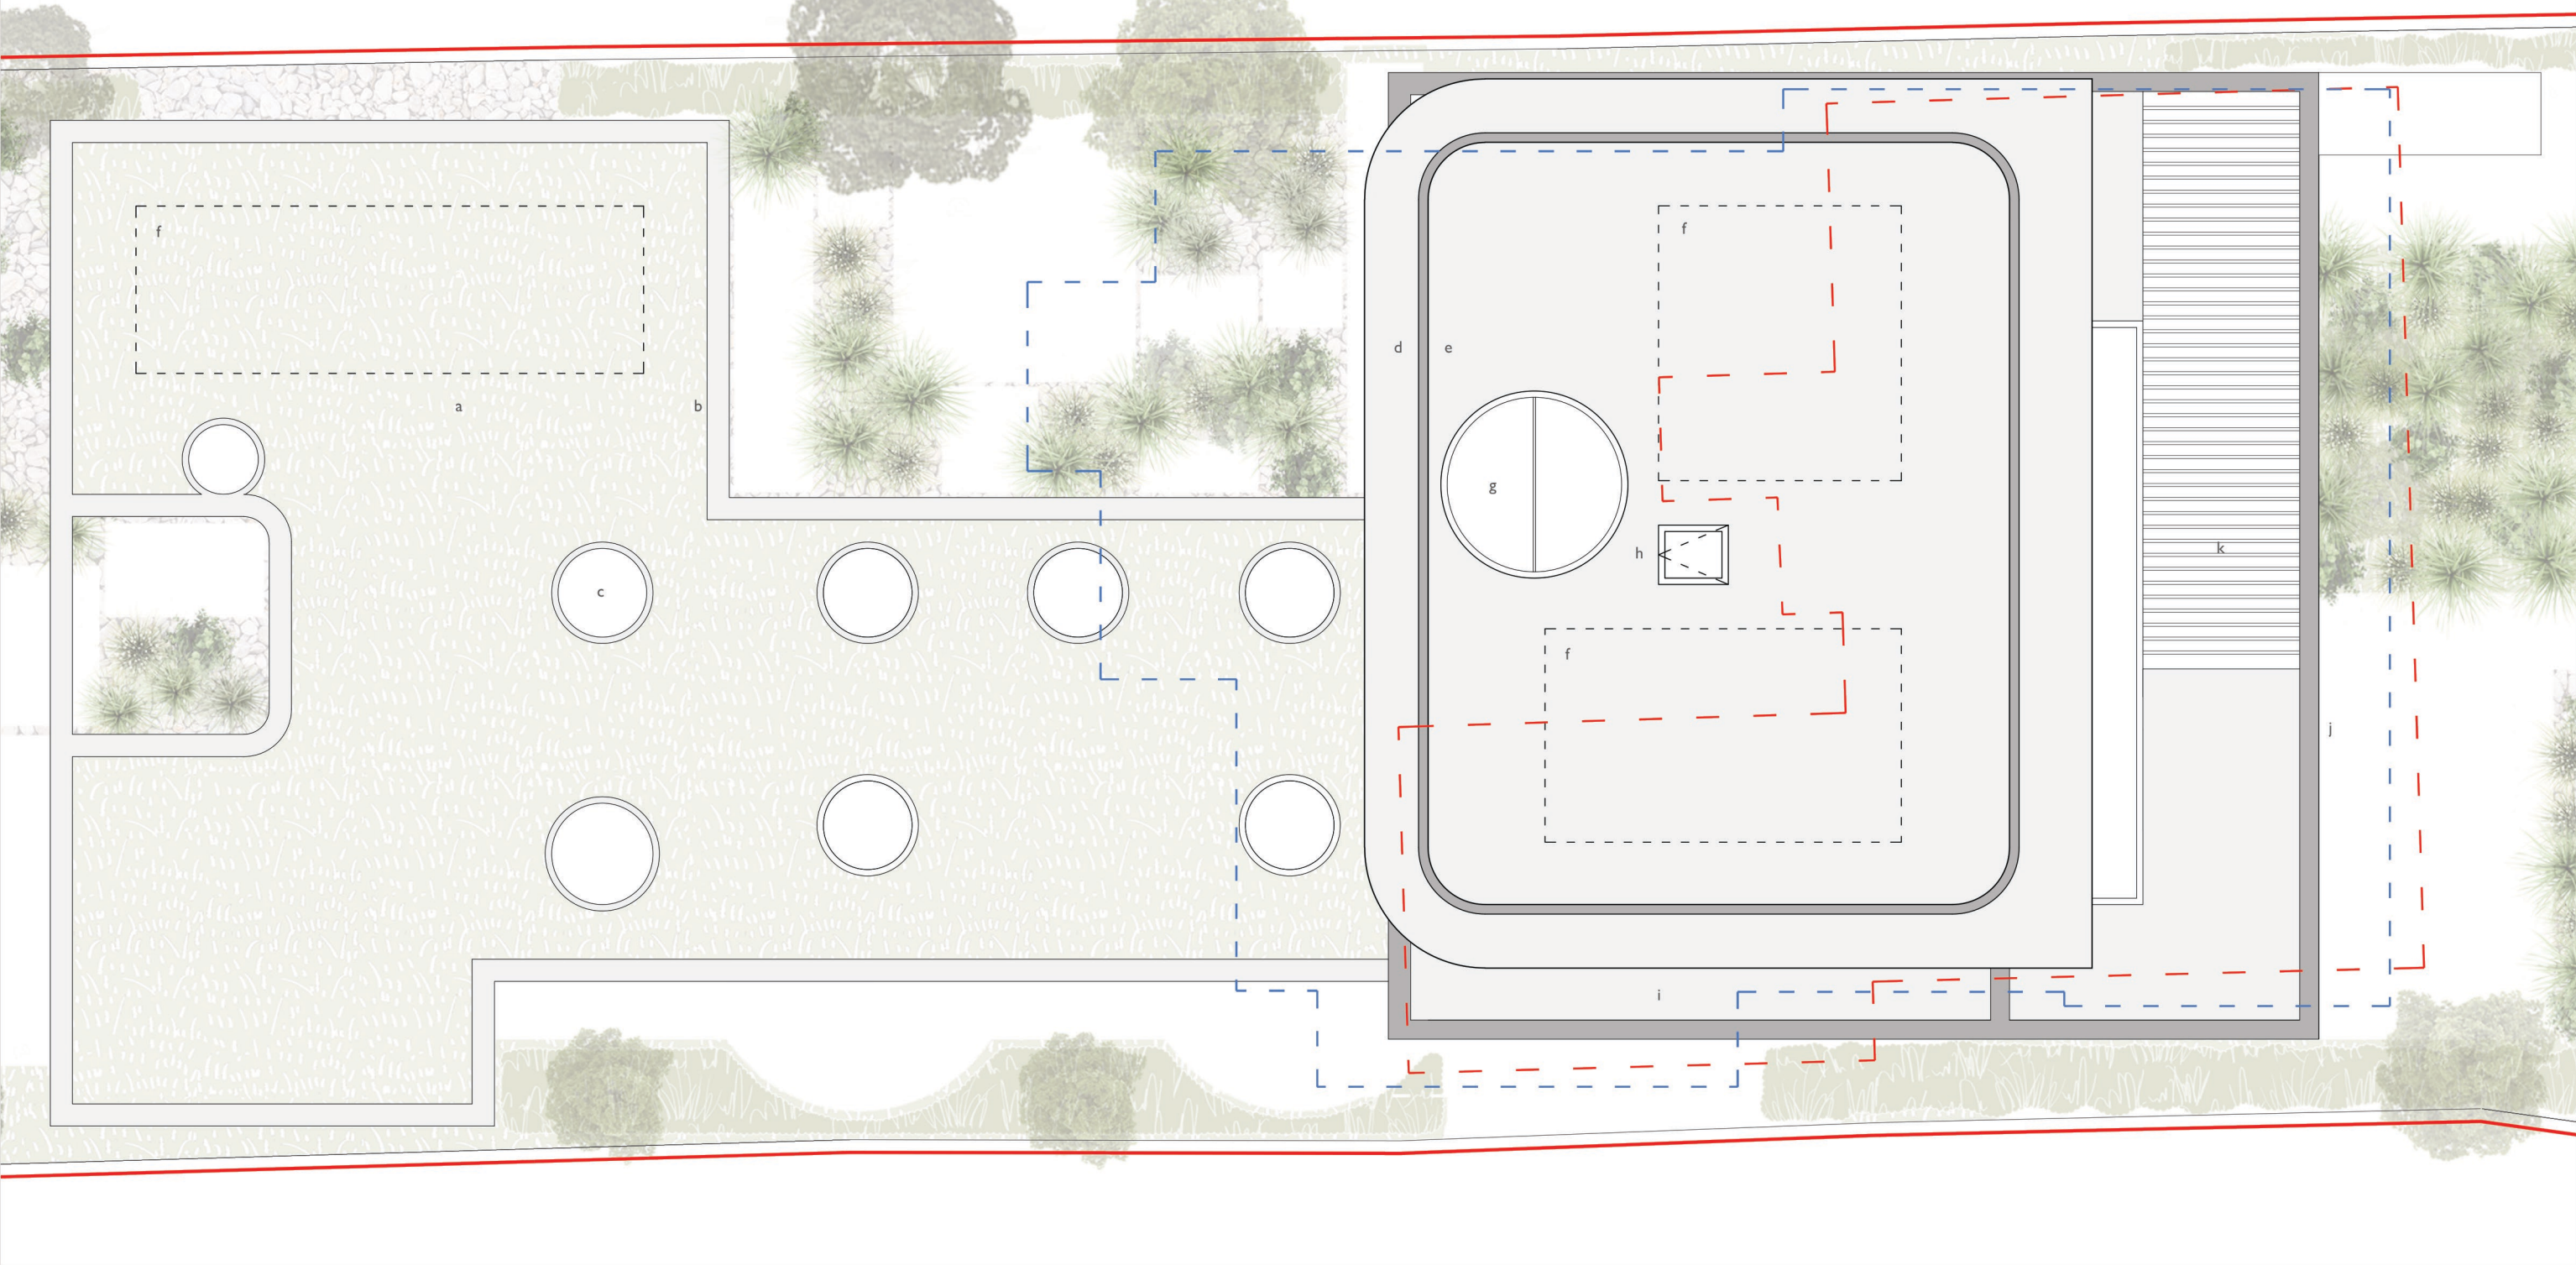

Proposed Roof Plan 1 / 100

Outline of existing dwelling

Outline of Approved Scheme
K/11/16/PL



0 5m

ARUN DISTRICT COUNCIL K/40/18/PL

Status: Planning Application
Scale: 1:100 @ A3

NOTE: This drawing is to be scaled for planning purposes only

Drawing: Proposed Roof Plan
Dwg No: 247-D-10

Date: 06.11.2018

Project: Spring Tide
Address: Spring Tide, Gorse Avenue, Kingston Gorse
Littlehampton, West Sussex BN16 1SF
Client: Dominic & Sarah Gothard

ob
architecture.

The Dispensary, 5-6 The Square, Winchester, Hants SO23 9ES
01962 865344 obarchitecture.co.uk info@obarchitecture.co.uk