



- a reconstituted stone banding
- b vertical timber clad garage door
- c light / buff masonry
- d sliding metal gate
- e iron pedestrian gate
- f circular brick recess
- g circular window
- h aluminum panel to match iron gates
- i side door to garage

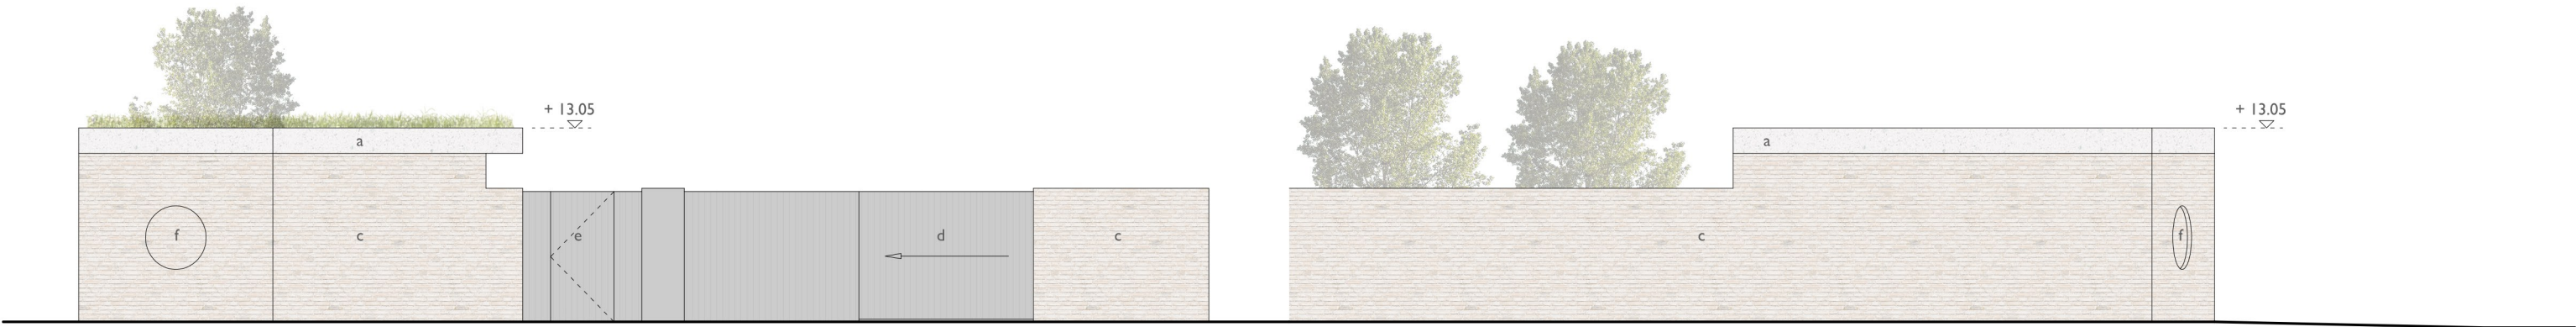


Proposed Garage East Elevation 1 / 100


Proposed Garage North Elevation & Site Entrance 1 / 100

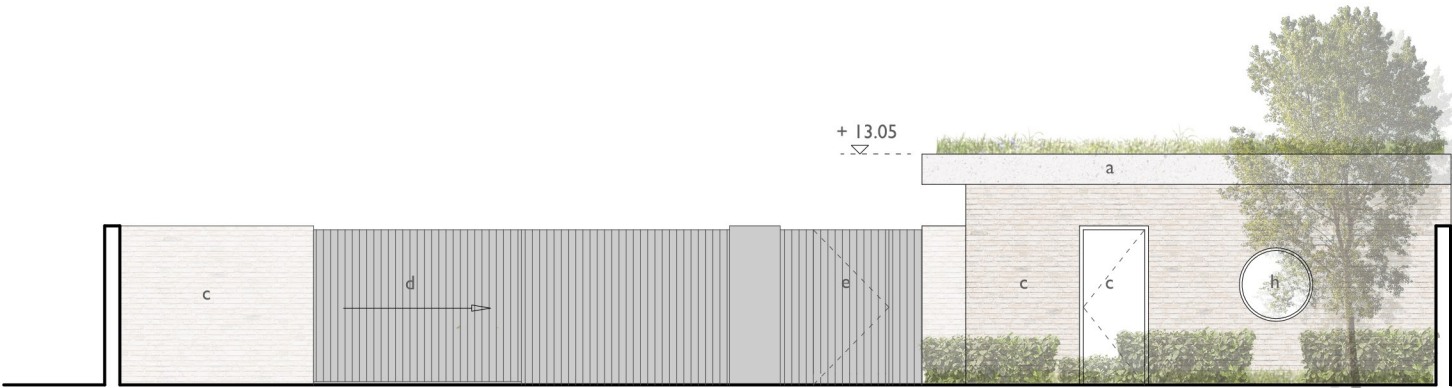


Proposed Garage Plan 1 / 100

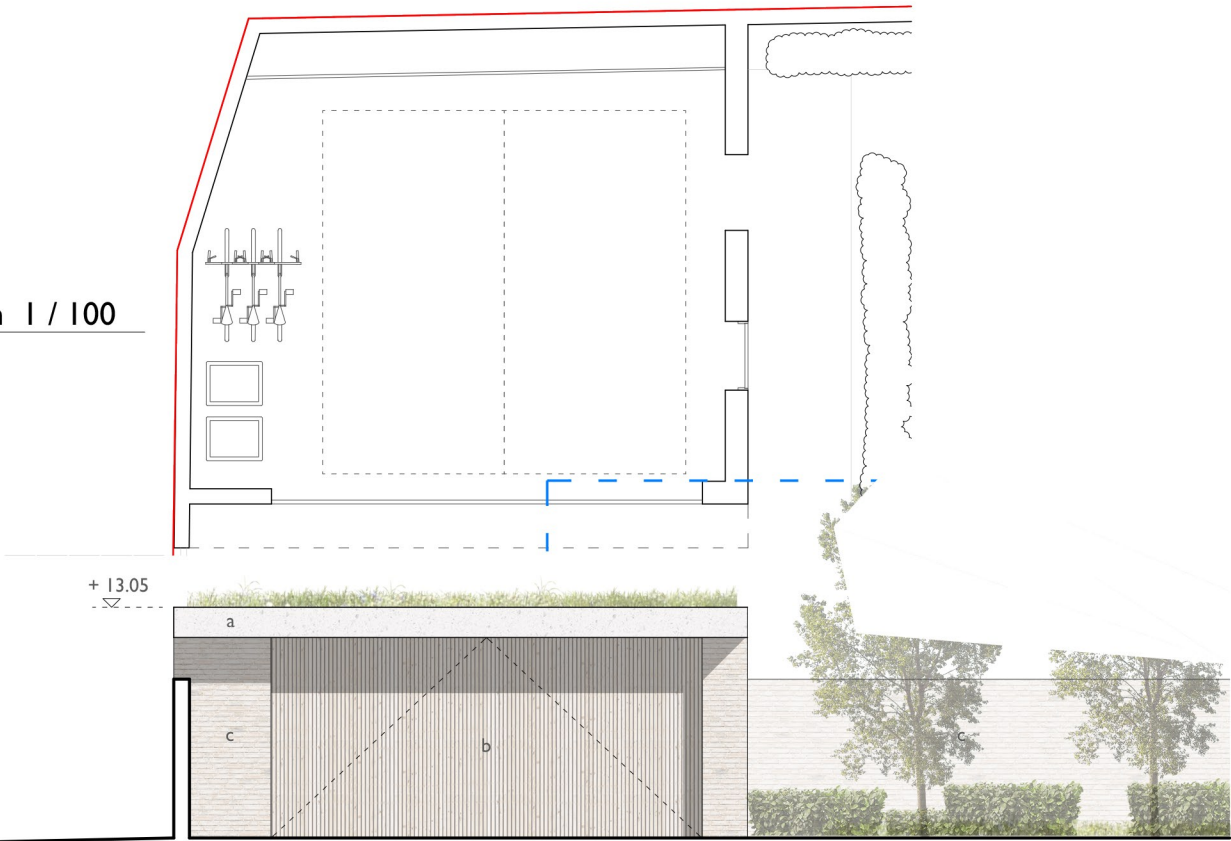

Proposed Garage South Elevation & Site Entrance 1 / 100

 

Proposed Garage West Elevation 1 / 100

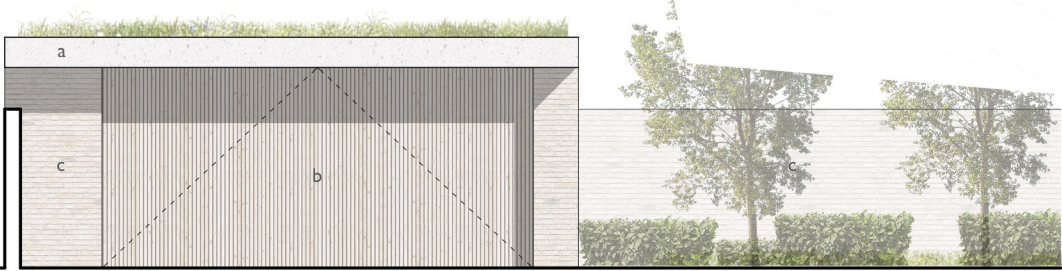

ob
architecture.

The Dispensary, 5-6 The Square, Winchester, Hants SO23 9ES
01962 865344 obarchitecture.co.uk info@obarchitecture.co.uk

Status: Planning Application
Scale: 1:100 @ A3

Drawing: Proposed Garage Elevations
Dwg No: 247-D-15

Project: Spring Tide
Address: Spring Tide, Gorse Avenue, Kingston Gorse
Littlehampton, West Sussex BN16 1SF

NOTE: This drawing is to be scaled for planning purposes only

Date: 08.11.2018

Client: Dominic & Sarah Gothard