



- a reconstituted stone banding
- b vertical timber clad garage door
- c light / buff masonry
- d aluminum framed windows / doors
- e reconstituted stone cladding
- f clerestory glazing
- g vertical timber louvers over window
- h glazed balustrade
- i vertical timber cladding
- j ppc aluminum edge profile
- k circular window
- l timber framed glazed door
- m vertical timber sliding garage door
- n aluminum stringer
- o vertical timber cladding to shower

Obscure glazing to 2nd atrium window

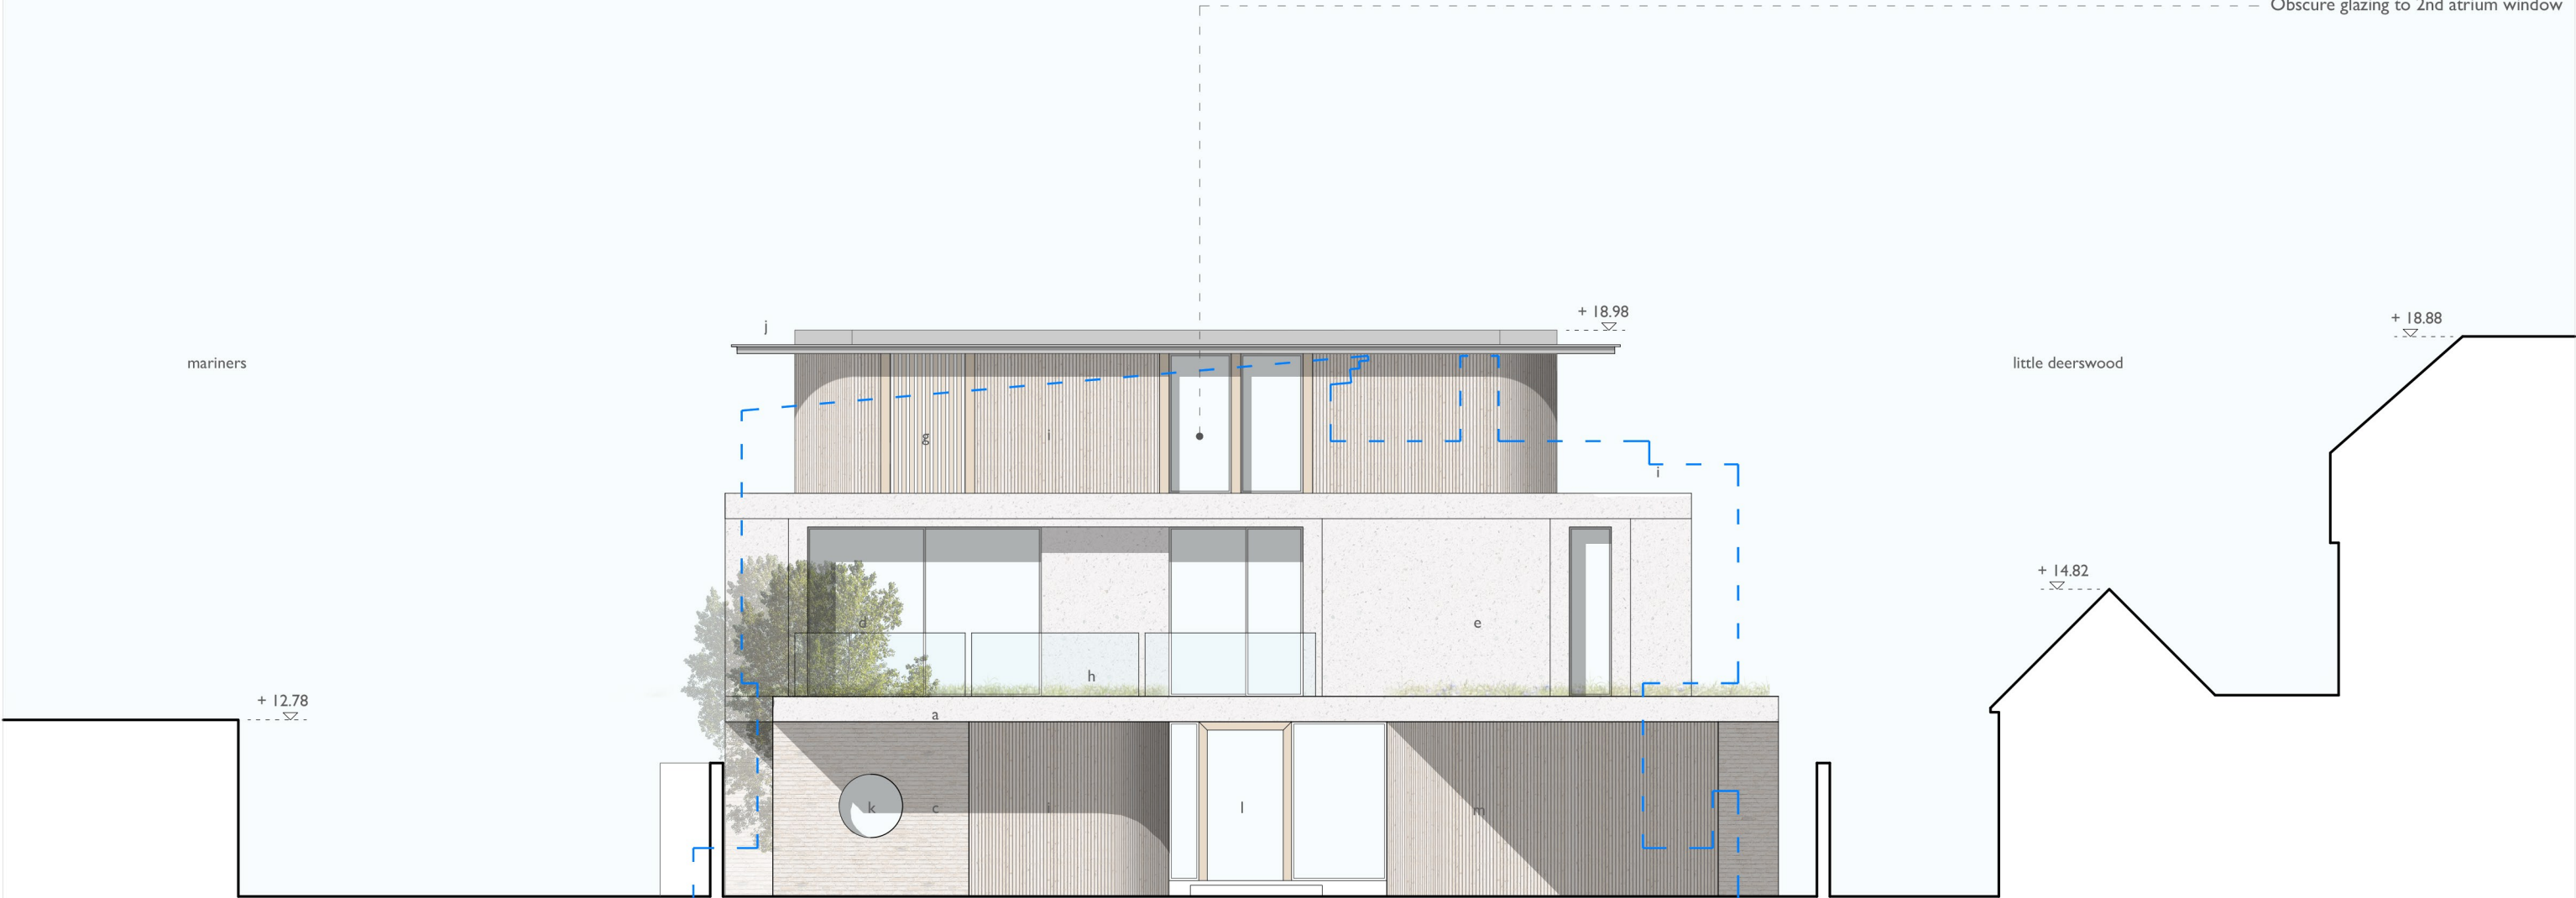

Proposed North Elevation 1 / 100

Outline of Approved Scheme
K/11/16/PL

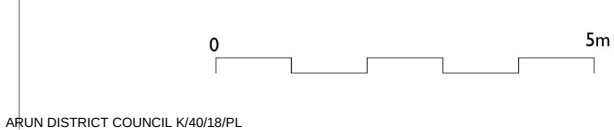

Status: Planning Application
Scale: 1:100 @ A3

Drawing: Proposed North Elevation
Dwg No: 247-D-12-REV-A

Project: Spring Tide
Address: Spring Tide, Gorse Avenue, Kingston Gorse
Littlehampton, West Sussex BN16 1SF
Client: Dominic & Sarah Gothard

NOTE: This drawing is to be scaled for planning purposes only

Date: 08.01.2019

ob
architecture.

The Dispensary, 5-6 The Square, Winchester, Hants SO23 9ES
01962 865344 obarchitecture.co.uk info@obarchitecture.co.uk