
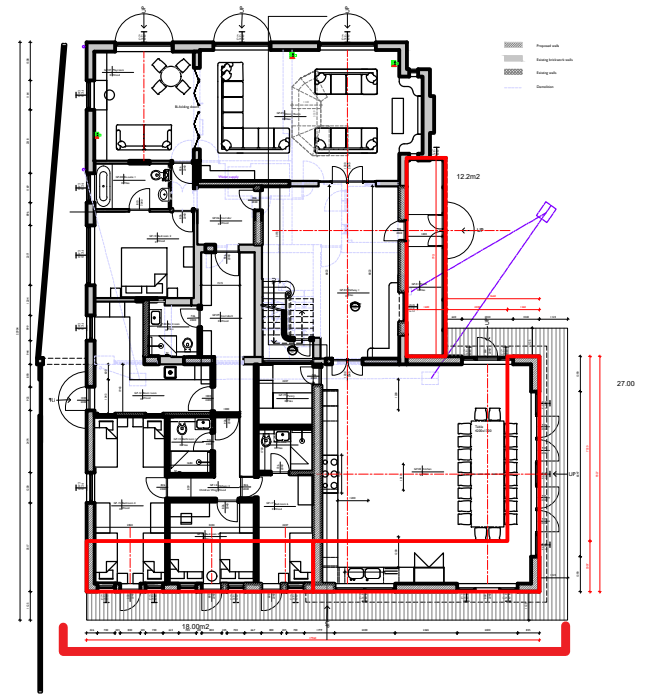


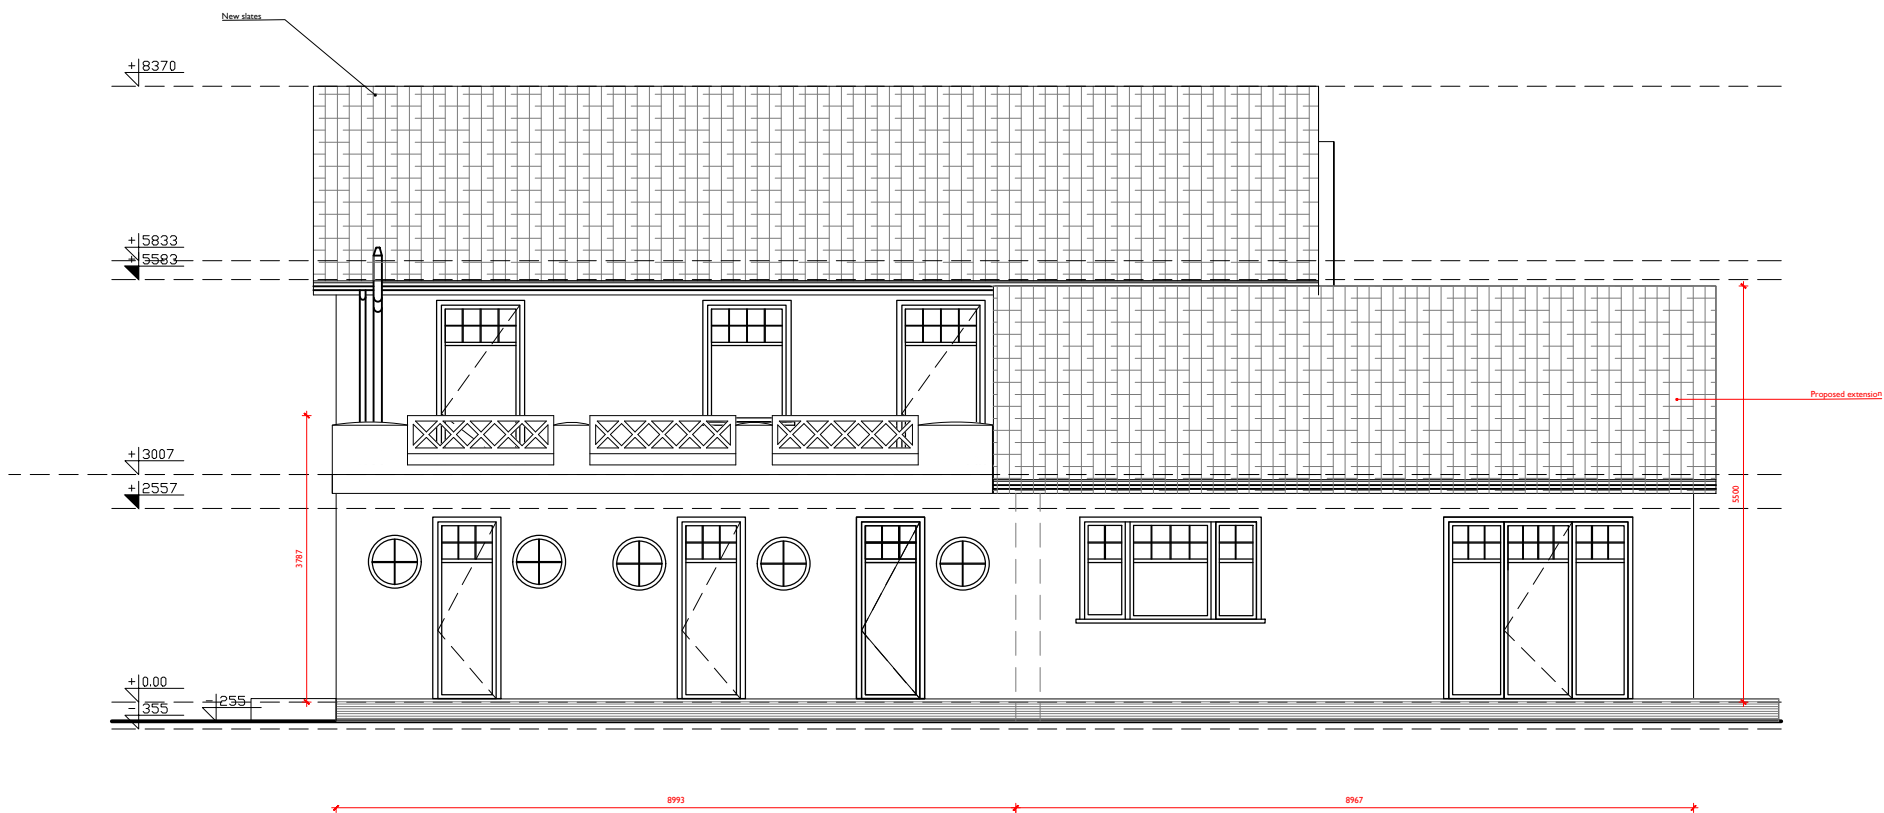

• **LUCINDA SANFORD** •
INTERIOR, ARCHITECTURAL DESIGN & MANAGEMENT

TITLE
**PROPOSED
NORTH ELEVATION**

PROJECT / CLIENT
**Panorama,
East Preston
BN16 1QP**

DRAWING No.
220

DRAWN BY
PK

DATE CREATED
13.09.2019

SCALE
1:100@A3

REVISION HISTORY
A 03.09.2020

Drawing amended

NOTES
A. Check all dimensions and conditions on site.
B. Precise positions & dimensions of all fixtures and fittings is subject to confirmation on site.
C. Allow for the protection of all finishes and fittings that are to be retained.
D. All drawings are to be read in conjunction with the relevant specification.

UNIT 13 TALINA CENTRE
BAGLEYS LN
FULHAM, LONDON
SW6 2BW
020 7237 9098
PAULINA@LUCINDASANFORD.COM
WWW.LUCINDASANFORD.COM