

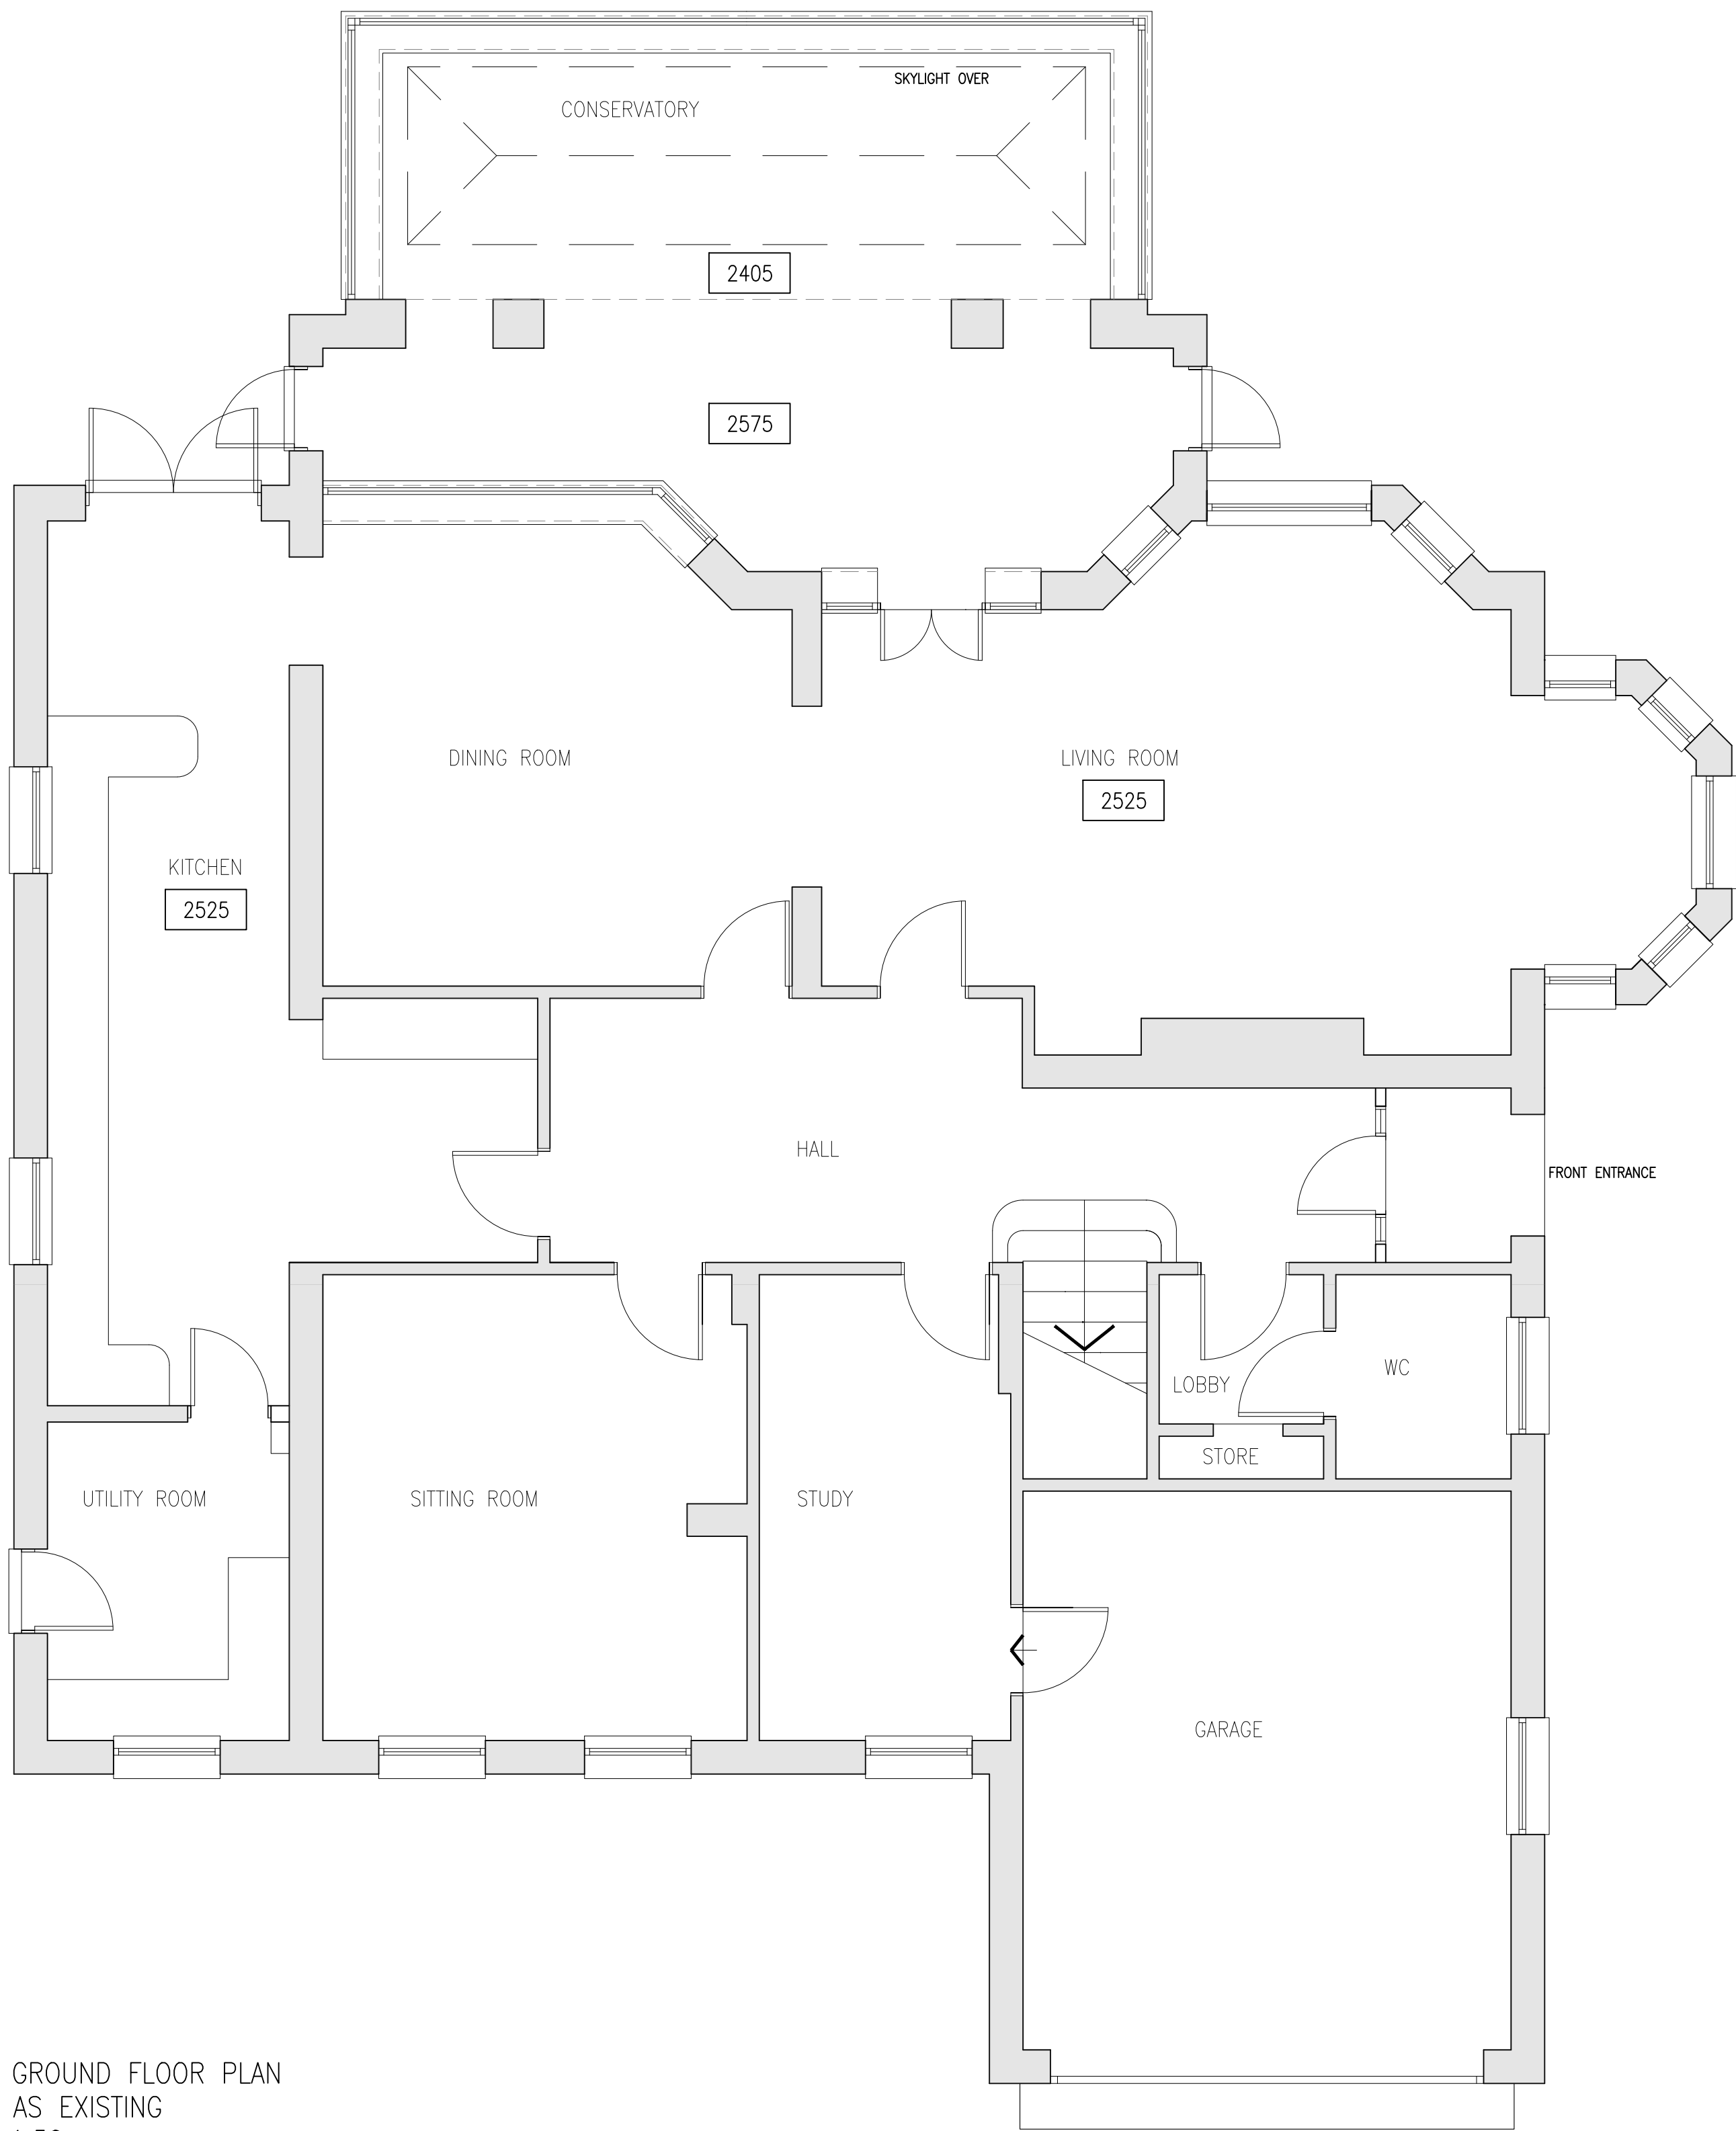


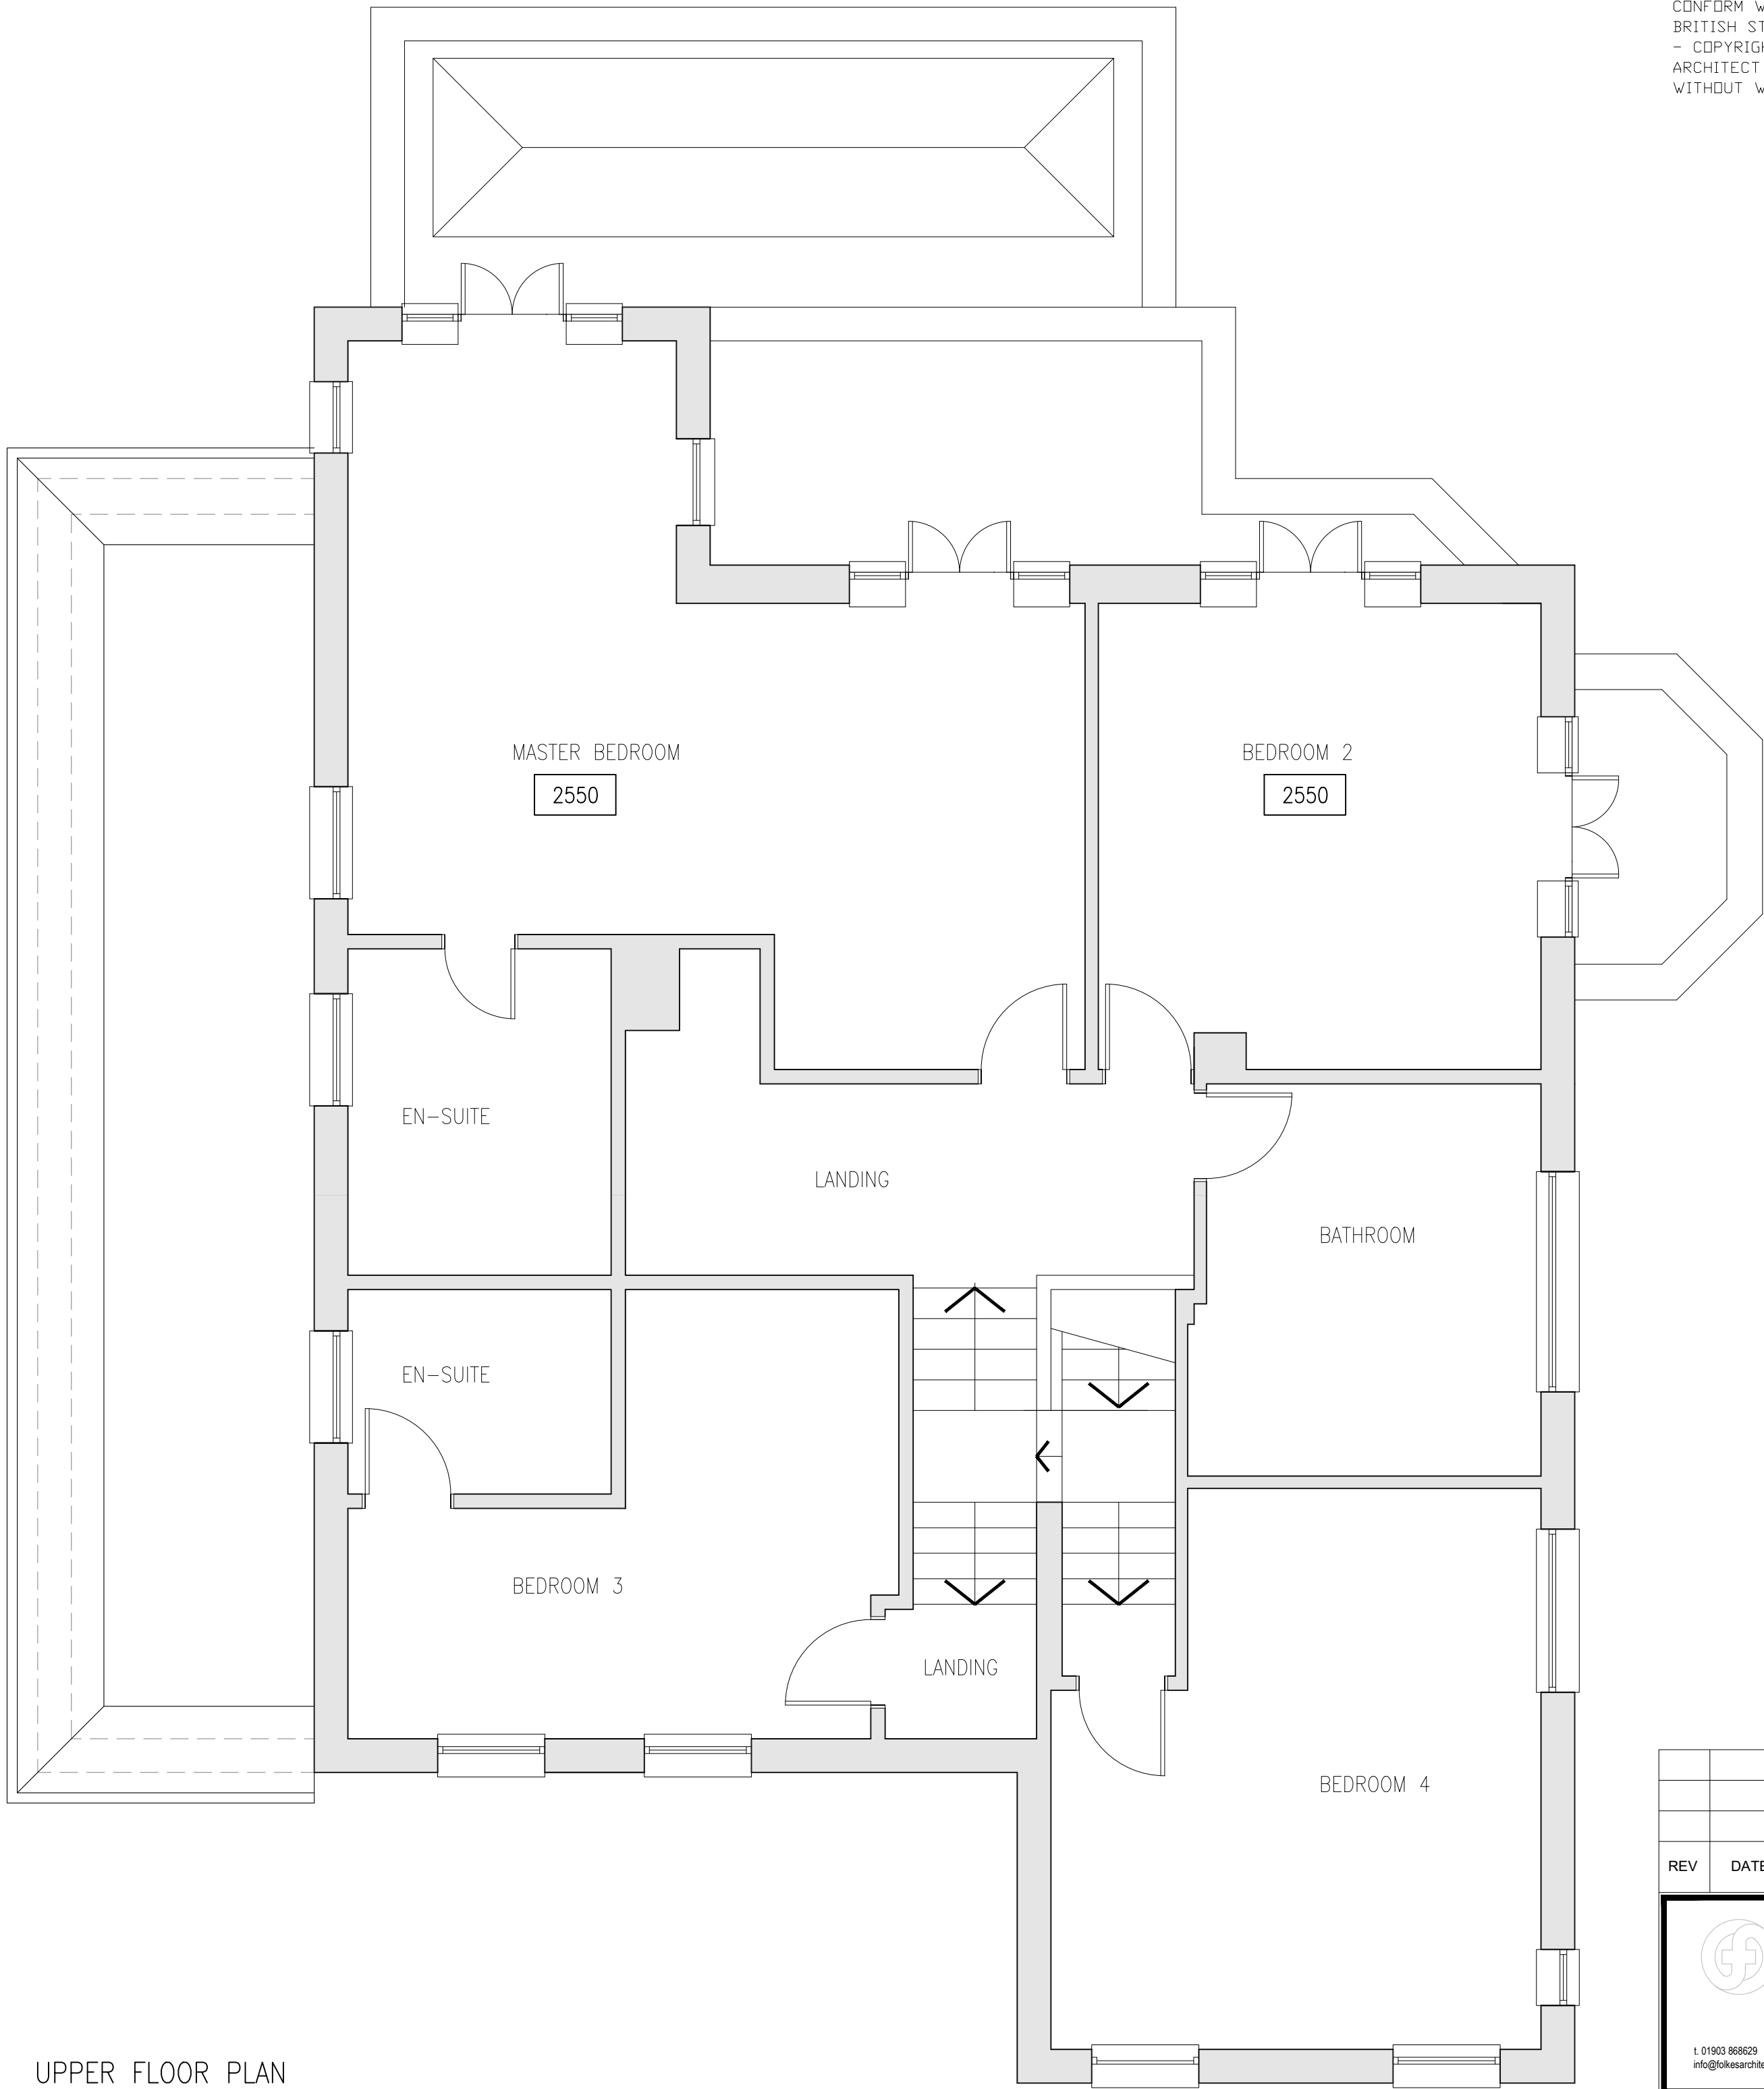

GROUND FLOOR PLAN
AS EXISTING
1:50

LEGEND

2400 APPROXIMATE FLOOR TO CEILING HEIGHT

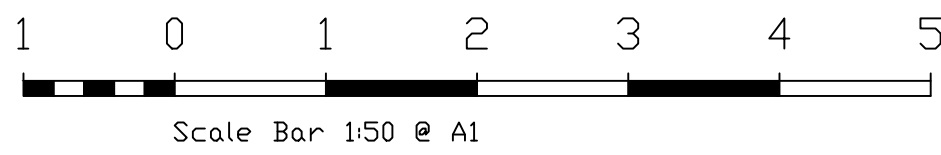

UPPER FLOOR PLAN
AS EXISTING
1:50

LEGEND

2400 APPROXIMATE FLOOR TO CEILING HEIGHT

NOTES

- DO NOT SCALE OFF THIS DRAWING EXCEPT FOR PLANNING PURPOSES
- CHECK ALL DIMENSIONS ON SITE BEFORE ANY WORK IS COMMENCED
- ALL GOODS MATERIALS AND WORKMANSHIP MUST CONFORM WITH CURRENT BUILDING REGULATIONS, BRITISH STANDARDS AND CODES OF PRACTICE
- COPYRIGHT OF THIS DRAWING IS RETAINED BY THE ARCHITECT AND IT MUST NOT BE REPRODUCED WITHOUT WRITTEN CONSENT

REV	DATE	BY	AMENDMENT	
 folkes architects 1 01903 868629 info@folkesarchitects.co.uk The Old Forge 6 Church Street Storrington West Sussex BN20 4LA				
CLIENT Geoff and Carol Palmer				
JOB TITLE 41 Coastal Road East Preston West Sussex BN16 1SN				
DRAWING TITLE Plans as existing				
DATE June 2021	SCALE 1:50@A1	DRAWN BY JB		
		CHECKED BY MF		
JOB NO. 21054	DRAWING NO. 1.02	REVISION		