


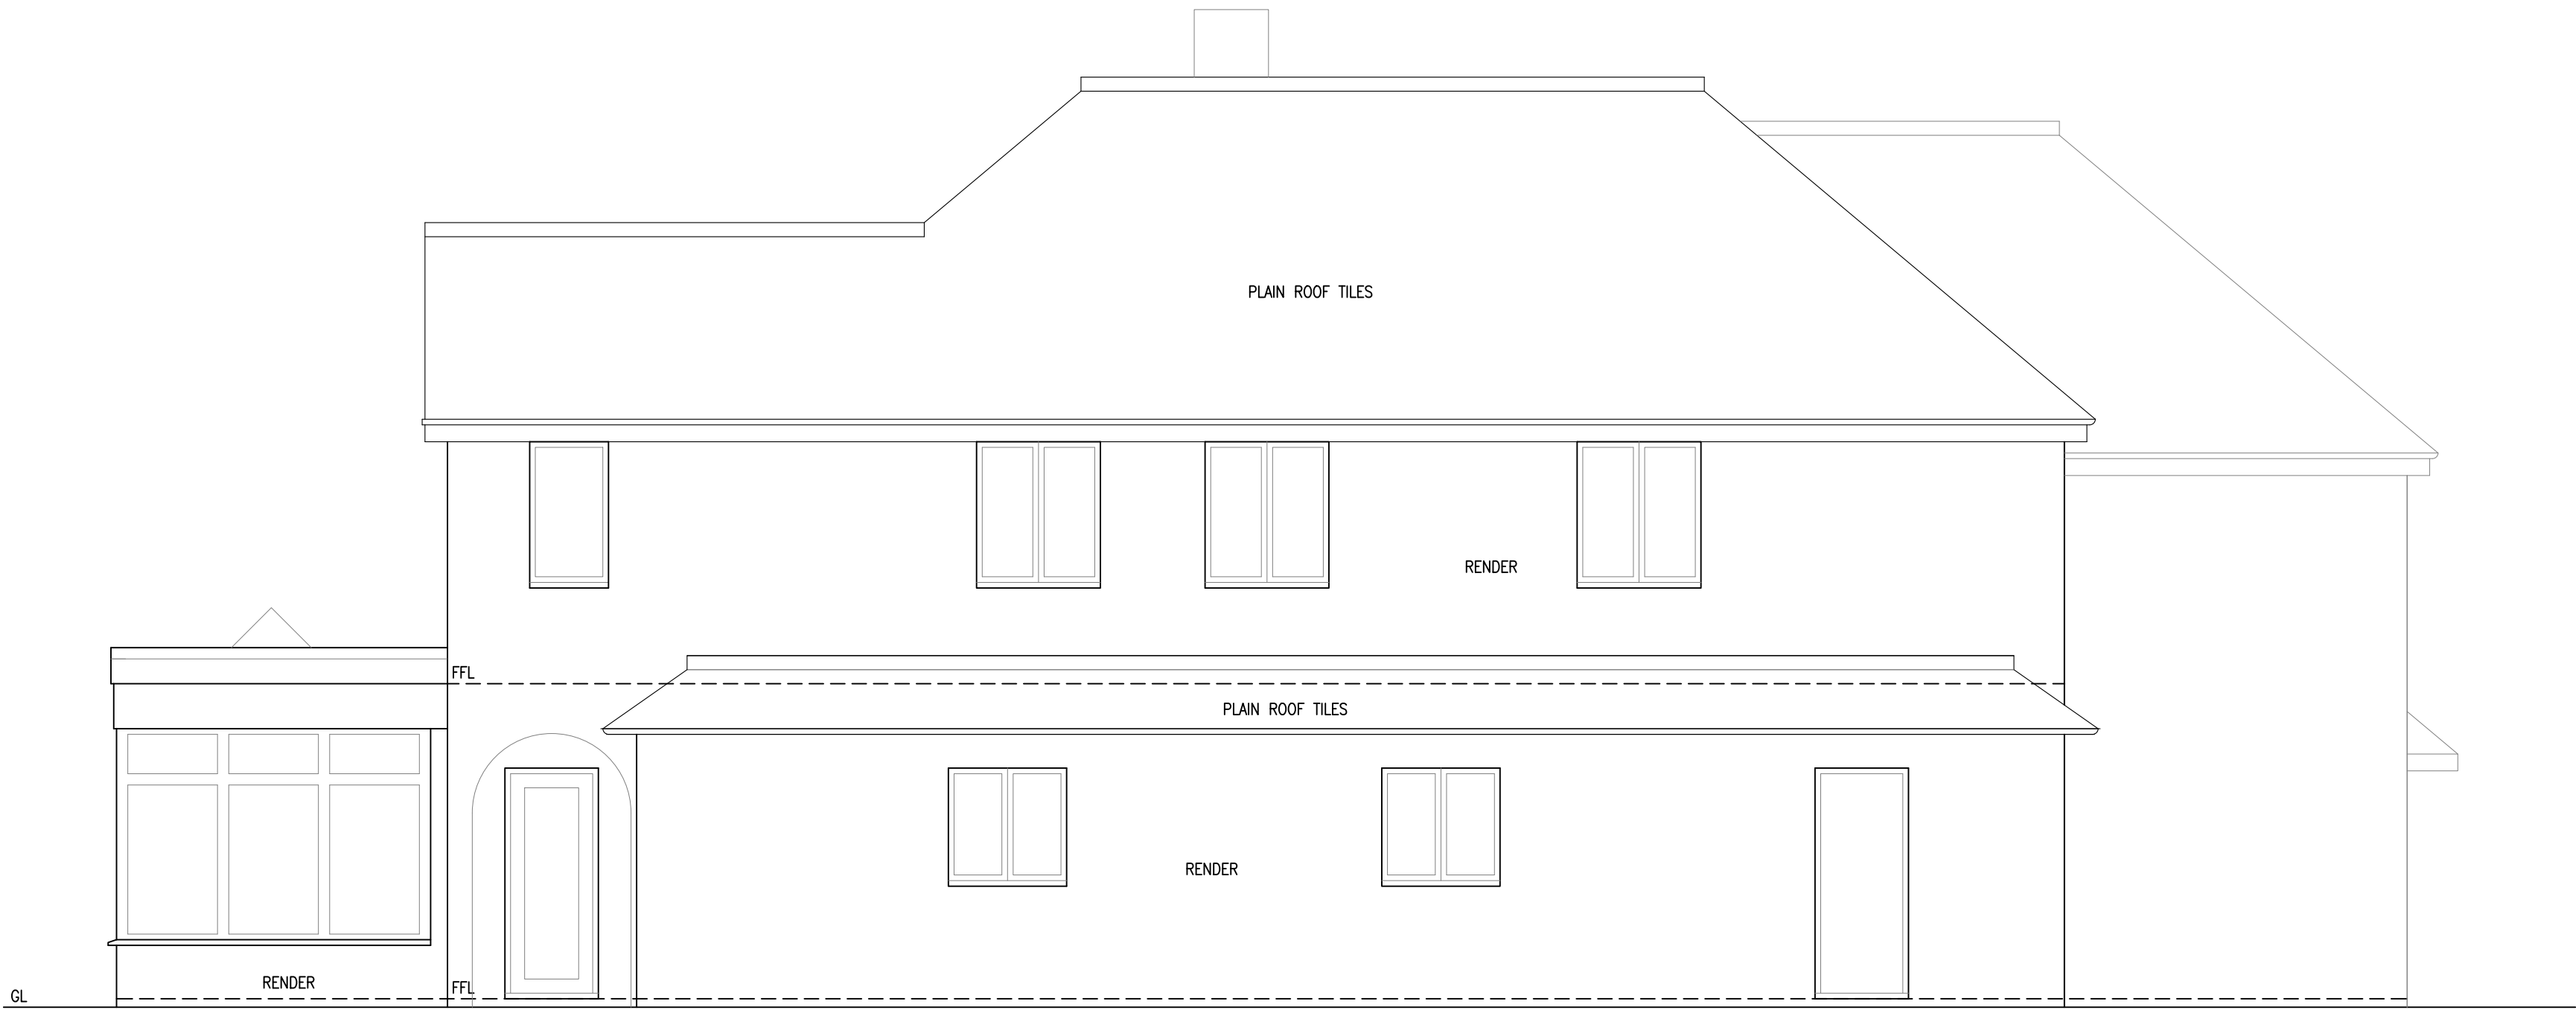

SOUTH ELEVATION
AS EXISTING
1:50




EAST ELEVATION
AS EXISTING
1:50



WEST ELEVATION
AS EXISTING
1:50

NOTES

- DO NOT SCALE OFF THIS DRAWING EXCEPT FOR PLANNING PURPOSES
- CHECK ALL DIMENSIONS ON SITE BEFORE ANY WORK IS COMMENCED
- ALL GOODS MATERIALS AND WORKMANSHIP MUST CONFORM WITH CURRENT BUILDING REGULATIONS, BRITISH STANDARDS AND CODES OF PRACTICE
- COPYRIGHT OF THIS DRAWING IS RETAINED BY THE ARCHITECT AND IT MUST NOT BE REPRODUCED WITHOUT WRITTEN CONSENT

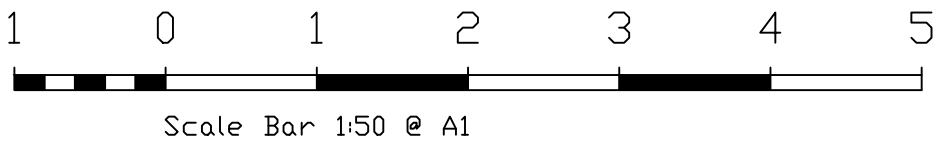

REV	DATE	BY	AMENDMENT
folkes architects 1 01903 868620 info@folkesarchitects.co.uk The Old Forge 6 Church Street Storrington West Sussex BN20 4LA			
CLIENT			
Geoff and Carol Palmer			
JOB TITLE			
41 Coastal Road East Preston West Sussex BN16 1SN			
DRAWING TITLE			
Elevations as existing			
DATE	SCALE	DRAWN BY	
June 2021	1:50@A1	JB	
		CHECKED BY	
		MF	
JOB NO.	DRAWING NO.	REVISION	
21054	1.03		