

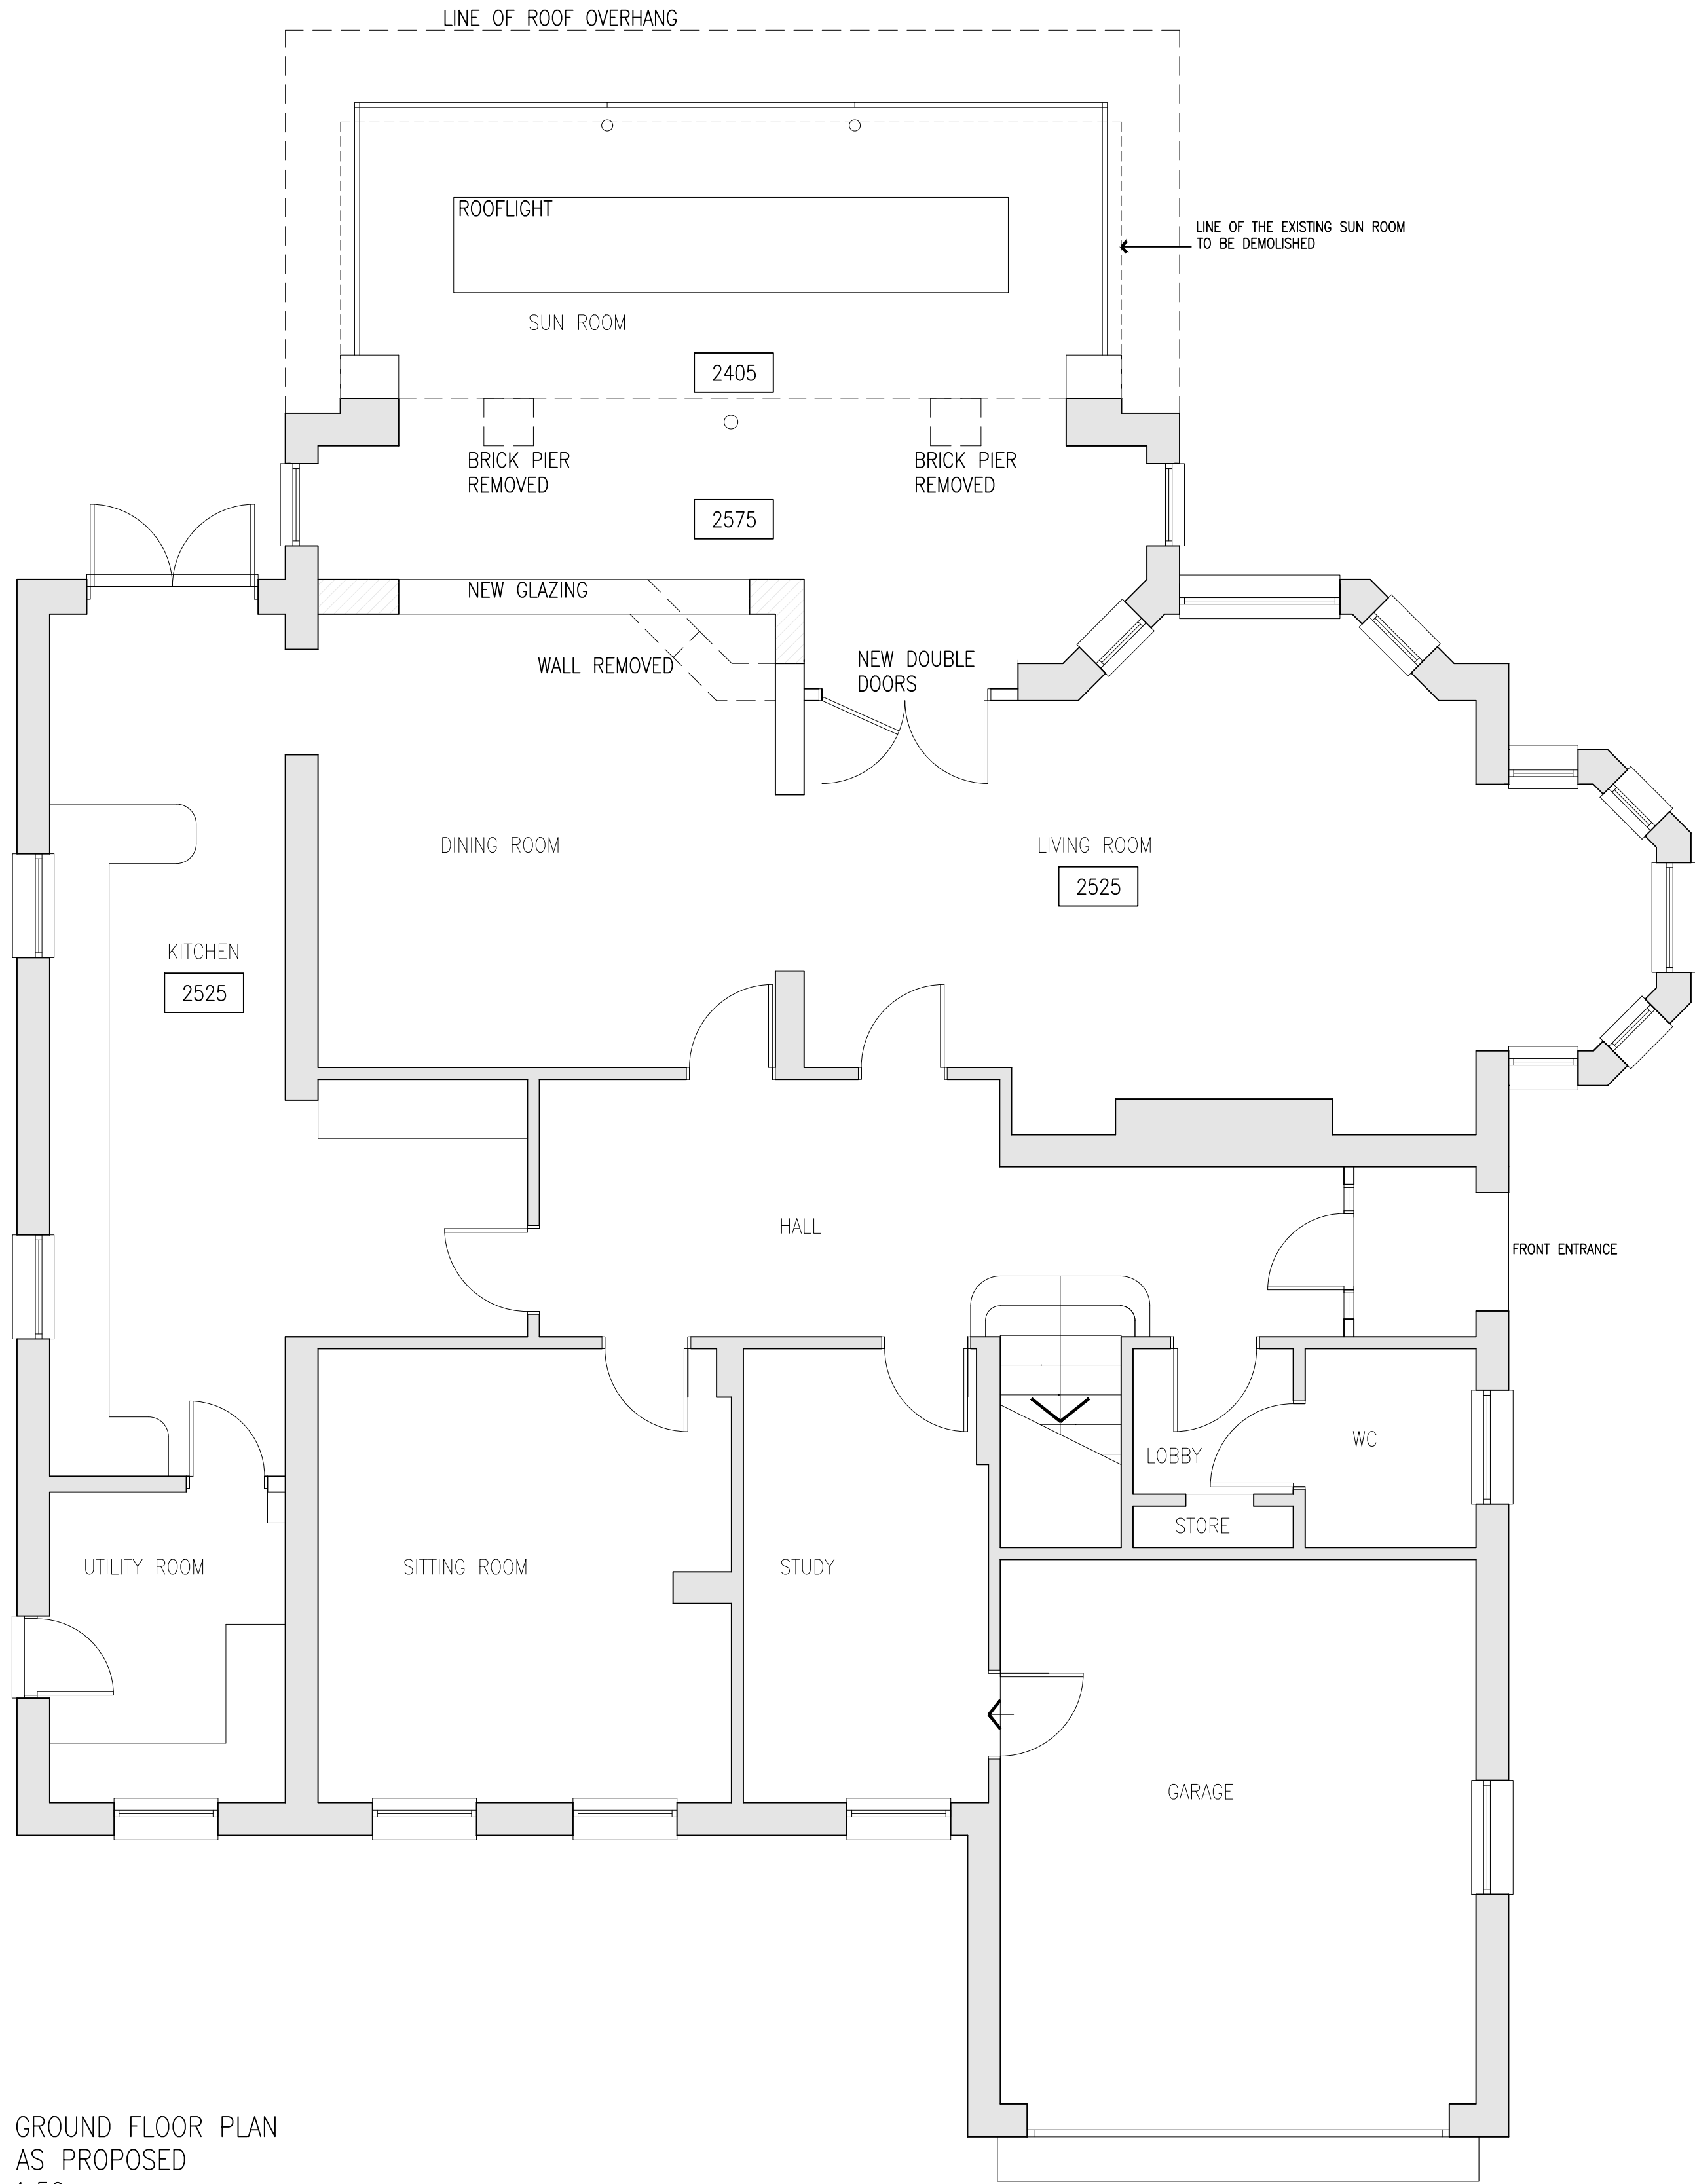


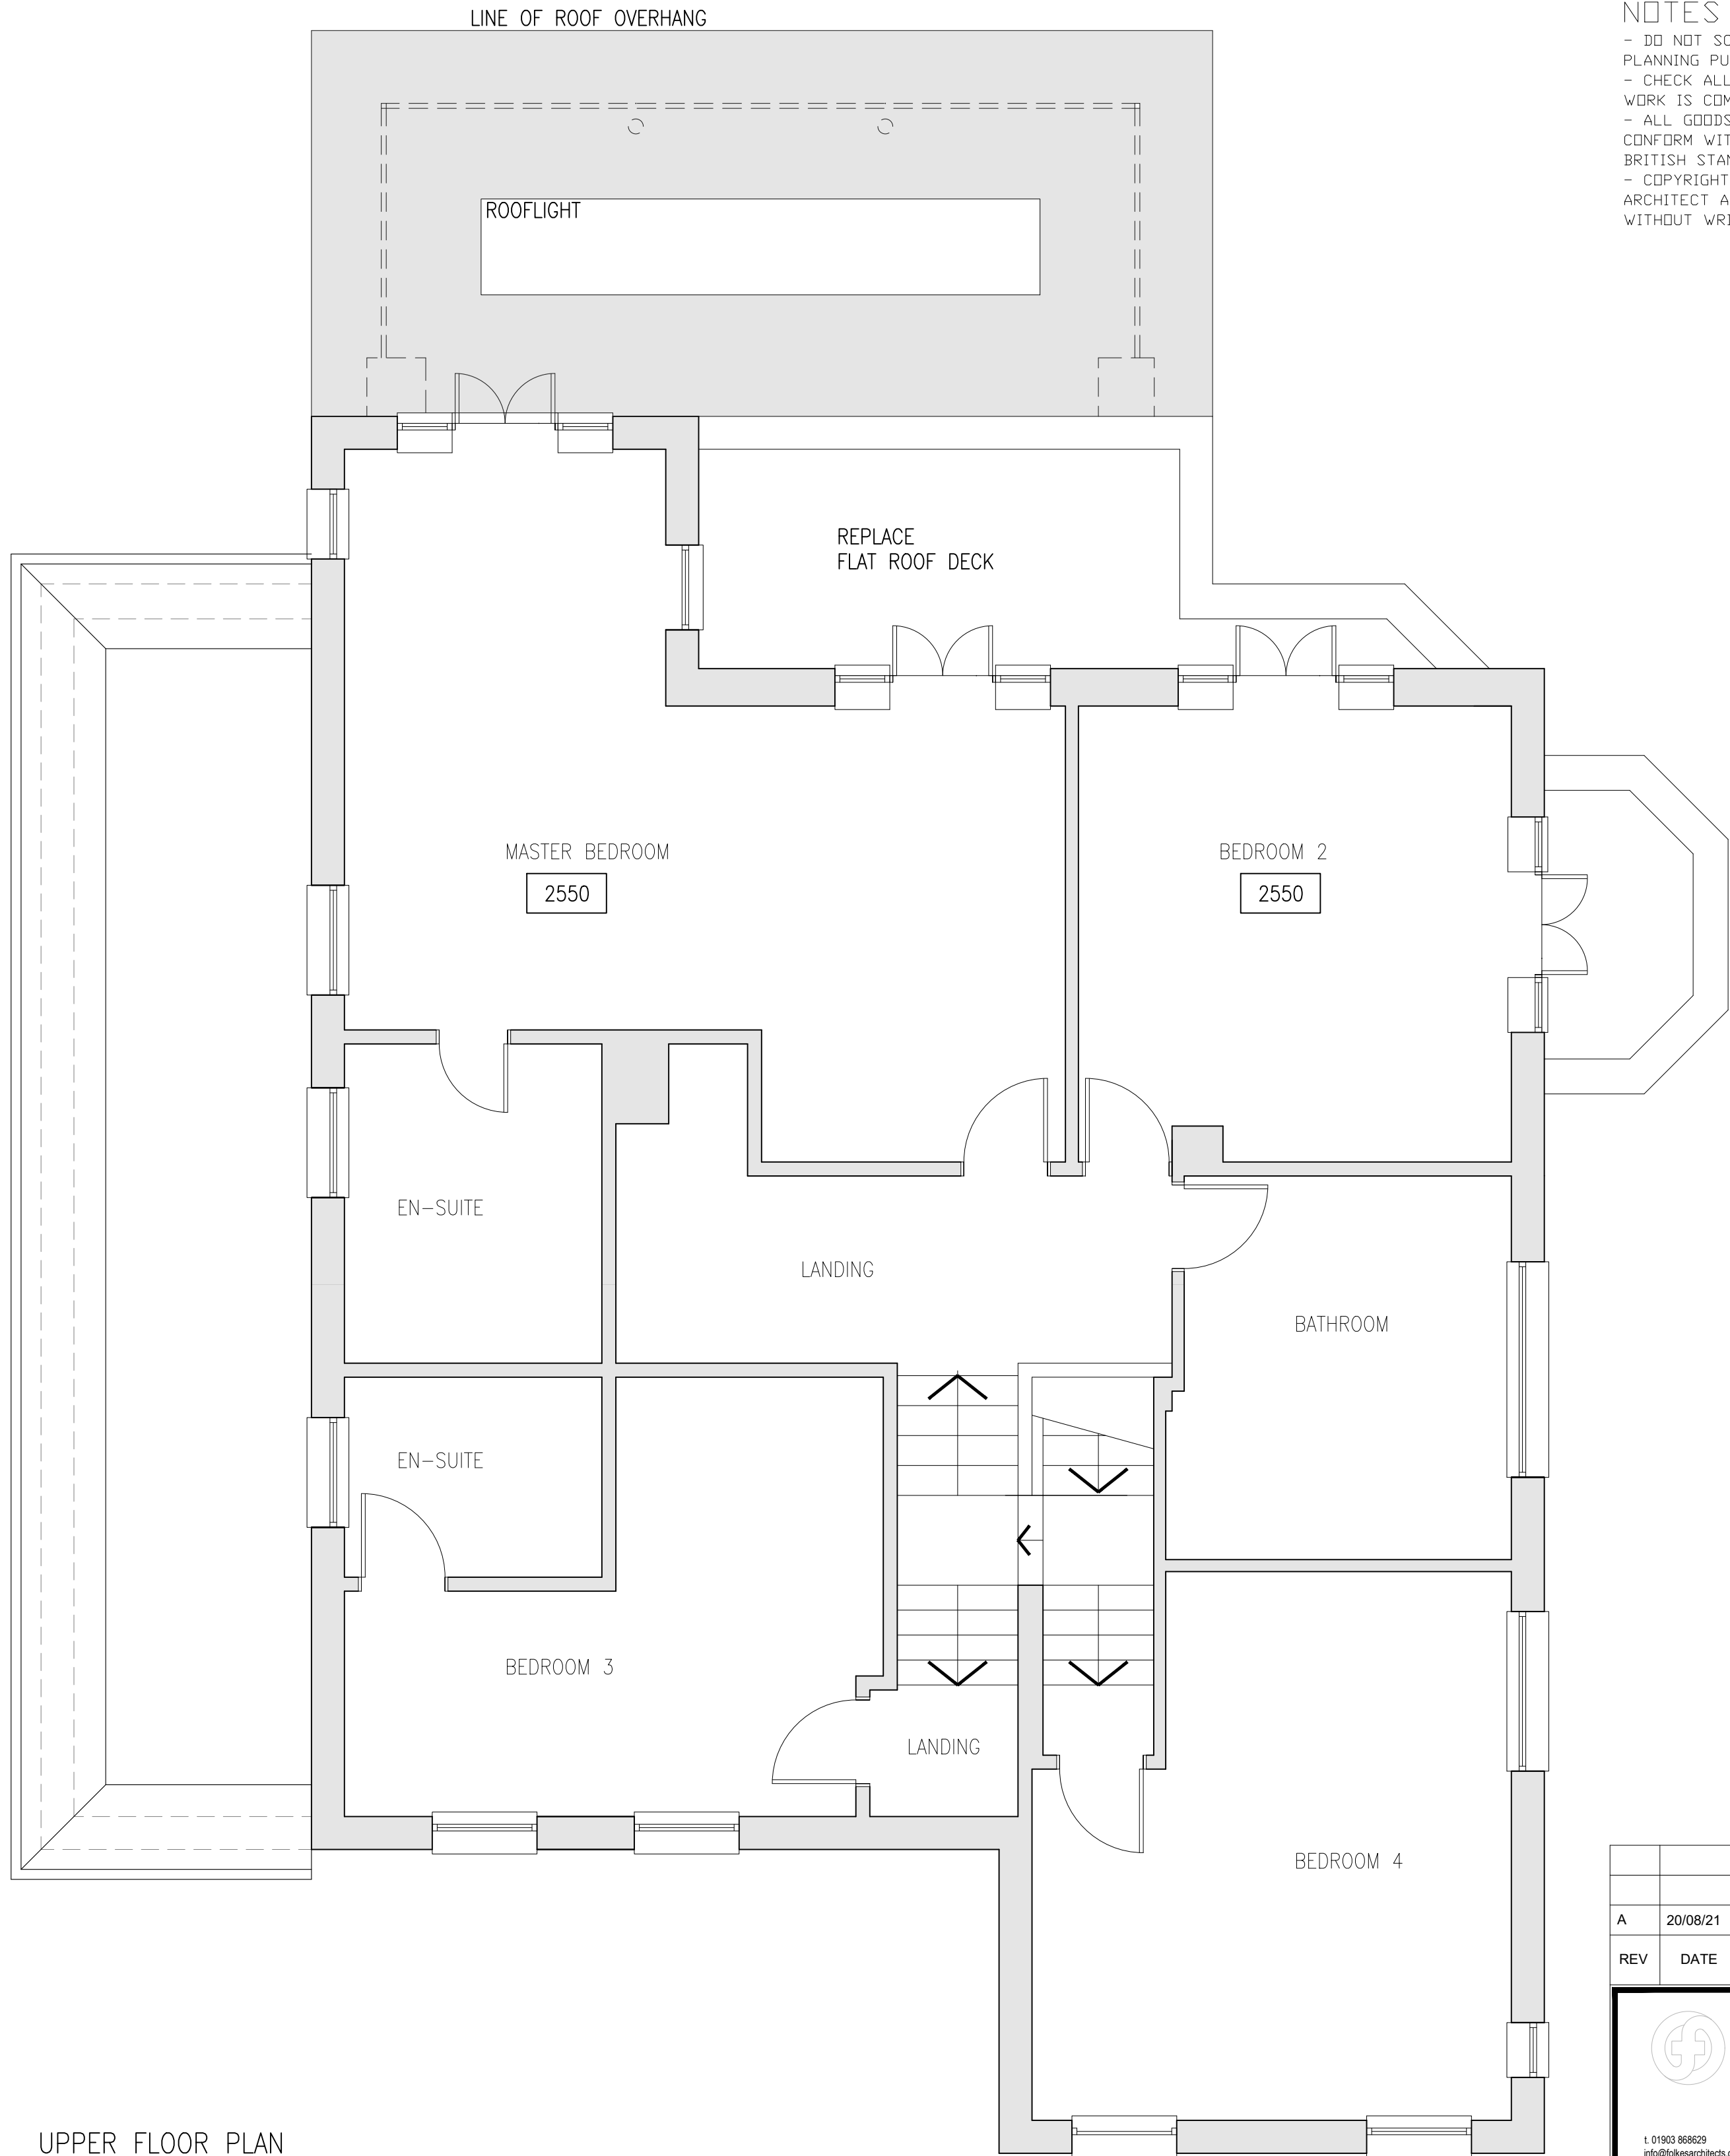

GROUND FLOOR PLAN  
AS PROPOSED  
1:50

LEGEND  
2400 APPROXIMATE FLOOR TO CEILING HEIGHT

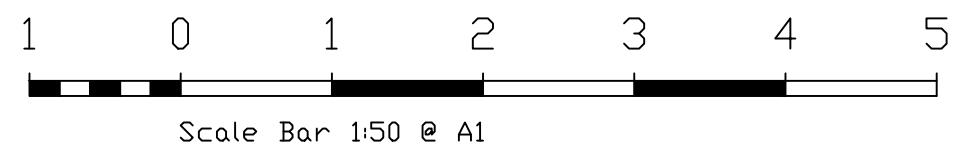

UPPER FLOOR PLAN  
AS PROPOSED  
1:50

LEGEND  
2400 APPROXIMATE FLOOR TO CEILING HEIGHT

- NOTES
- DO NOT SCALE OFF THIS DRAWING EXCEPT FOR PLANNING PURPOSES
  - CHECK ALL DIMENSIONS ON SITE BEFORE ANY WORK IS COMMENCED
  - ALL GOODS MATERIALS AND WORKMANSHIP MUST CONFORM WITH CURRENT BUILDING REGULATIONS, BRITISH STANDARDS AND CODES OF PRACTICE
  - COPYRIGHT OF THIS DRAWING IS RETAINED BY THE ARCHITECT AND IT MUST NOT BE REPRODUCED WITHOUT WRITTEN CONSENT

| REV | DATE     | BY | AMENDMENT      |
|-----|----------|----|----------------|
| A   | 20/08/21 | JB | post relocated |

**folkes architects**

1.01903 868629  
info@folkesarchitects.co.uk

The Old Forge  
6 Church Street  
Storrington  
West Sussex  
RH20 4LA

CLIENT  
**Geoff and Carol Palmer**

JOB TITLE  
**41 Coastal Road  
East Preston  
West Sussex  
BN16 1SN**

DRAWING TITLE  
**Plans as proposed**

| DATE      | SCALE   | DRAWN BY      |
|-----------|---------|---------------|
| June 2021 | 1:50@A1 | JB            |
|           |         | CHECKED BY MF |

| JOB NO. | DRAWING NO. | REVISION |
|---------|-------------|----------|
| 21054   | 2.02        | A        |