
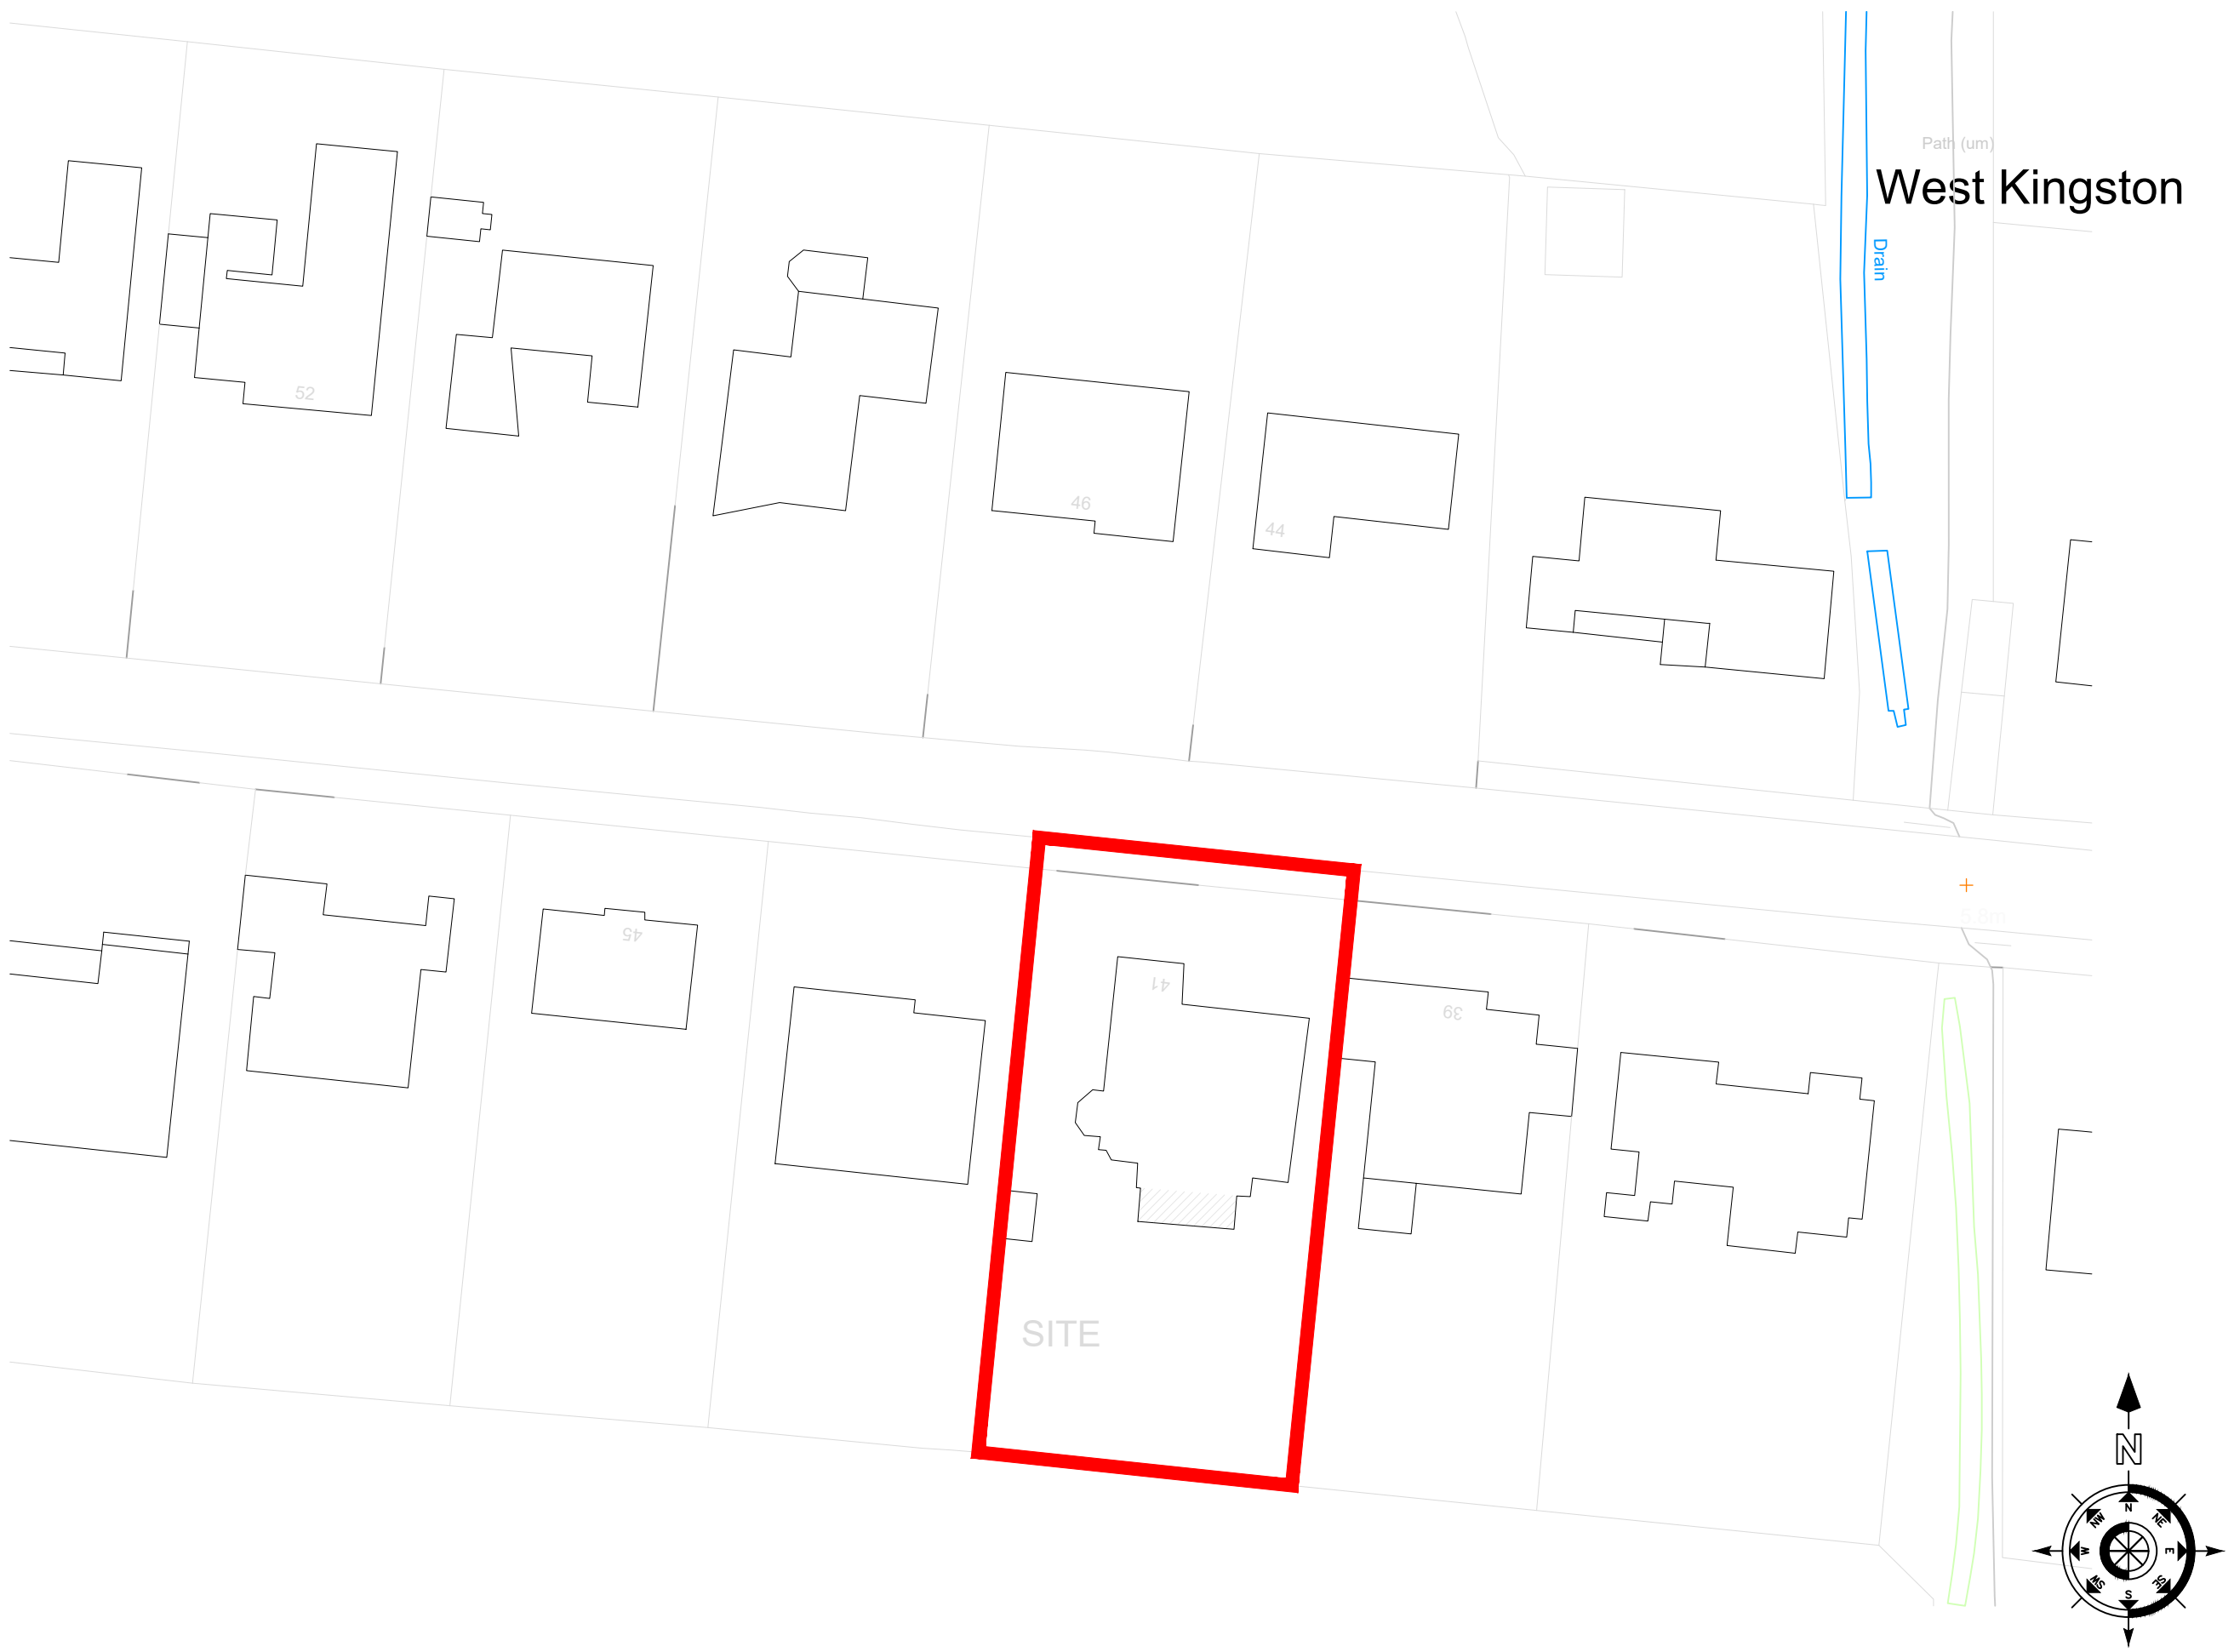


NOTES

- DO NOT SCALE OFF THIS DRAWING EXCEPT FOR PLANNING PURPOSES
- CHECK ALL DIMENSIONS ON SITE BEFORE ANY WORK IS COMMENCED
- ALL GOODS MATERIALS AND WORKMANSHIP MUST CONFORM WITH CURRENT BUILDING REGULATIONS, BRITISH STANDARDS AND CODES OF PRACTICE
- COPYRIGHT OF THIS DRAWING IS RETAINED BY THE ARCHITECT AND IT MUST NOT BE REPRODUCED WITHOUT WRITTEN CONSENT

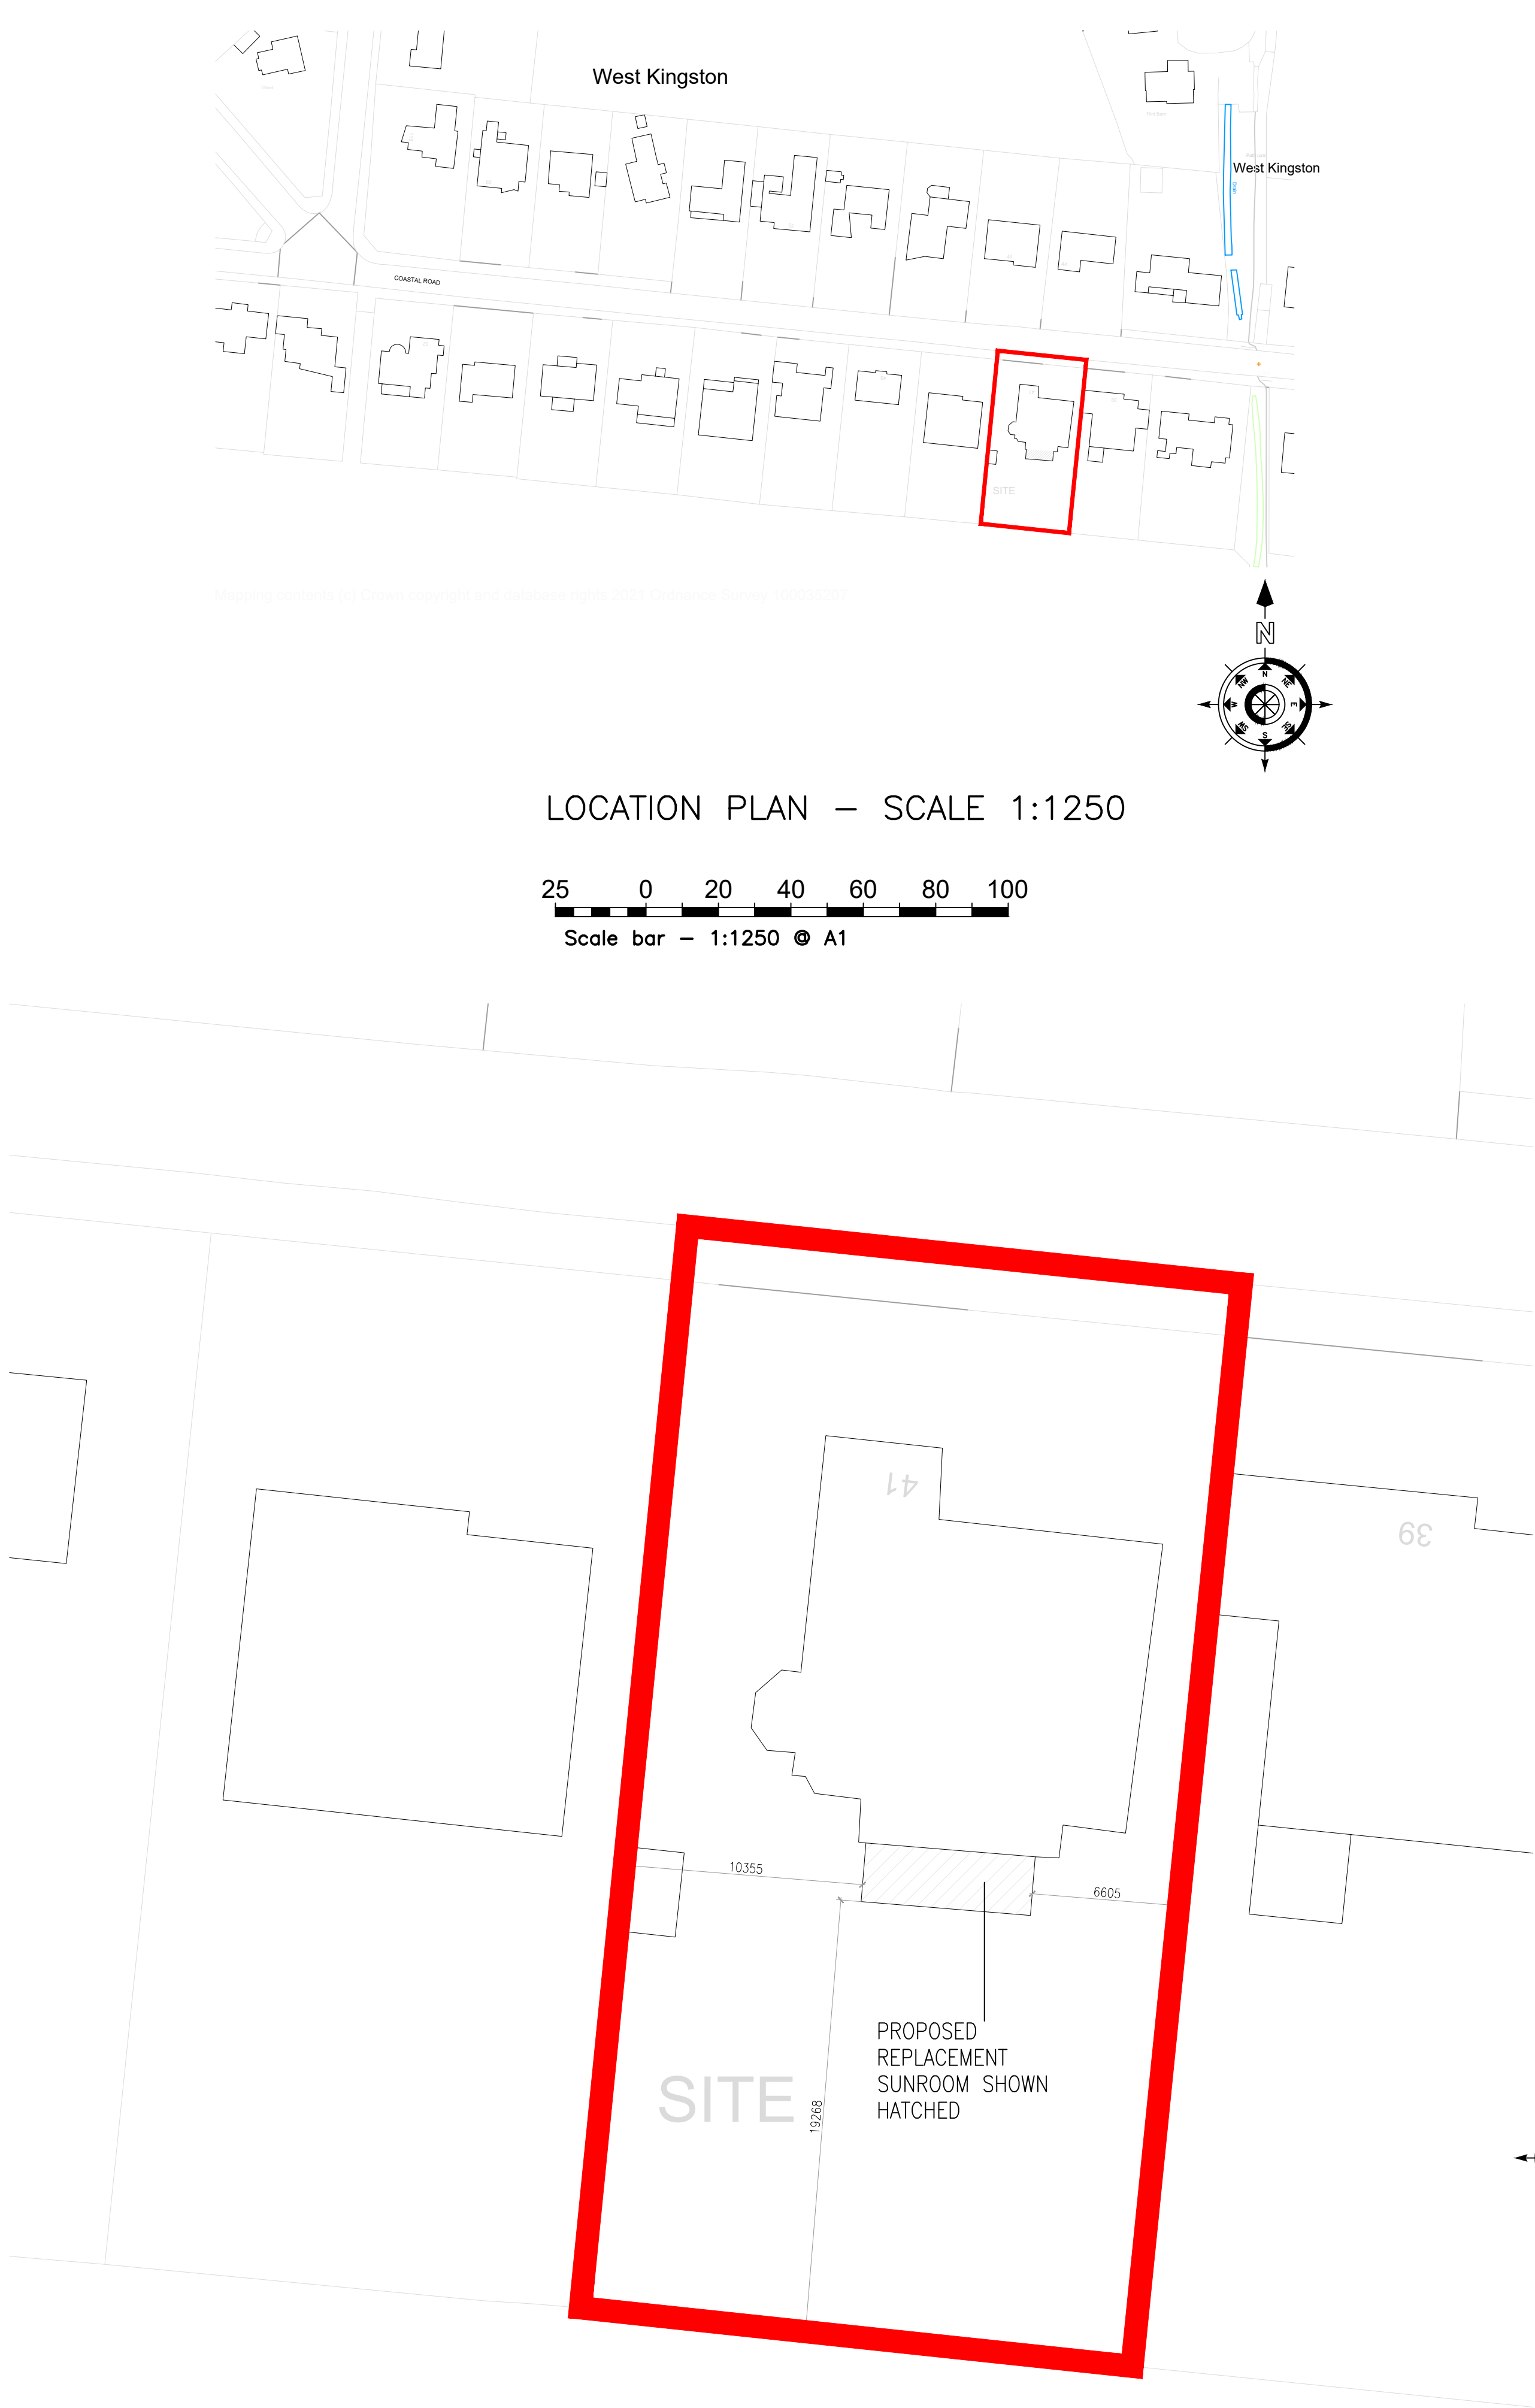

REV	DATE	BY	AMENDMENT
 folkes architects 1.01903 868629 info@folkesarchitects.co.uk The Old Forge 6 Church Street Storrington West Sussex BN20 4LA			
CLIENT Geoff and Carol Palmer			
JOB TITLE 41 Coastal Road East Preston West Sussex BN16 1SN			
DRAWING TITLE Location, block and site plan			
DATE Sept 2021	SCALE See Dwg	DRAWN BY JB	
		CHECKED BY MF	
JOB NO. 21054	DRAWING NO. 1.01	REVISION	