




- DO NOT SCALE OFF THIS DRAWING EXCEPT FOR PLANNING PURPOSES
- CHECK ALL DIMENSIONS ON SITE BEFORE ANY WORK IS COMMENCED
- ALL GOODS MATERIALS AND WORKMANSHIP MUST CONFORM WITH CURRENT BUILDING REGULATIONS, BRITISH STANDARDS AND CODES OF PRACTICE
- COPYRIGHT OF THIS DRAWING IS RETAINED BY THE ARCHITECT AND IT MUST NOT BE REPRODUCED WITHOUT WRITTEN CONSENT

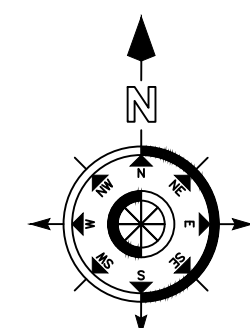

Scale bar - 1:1250 @ A1

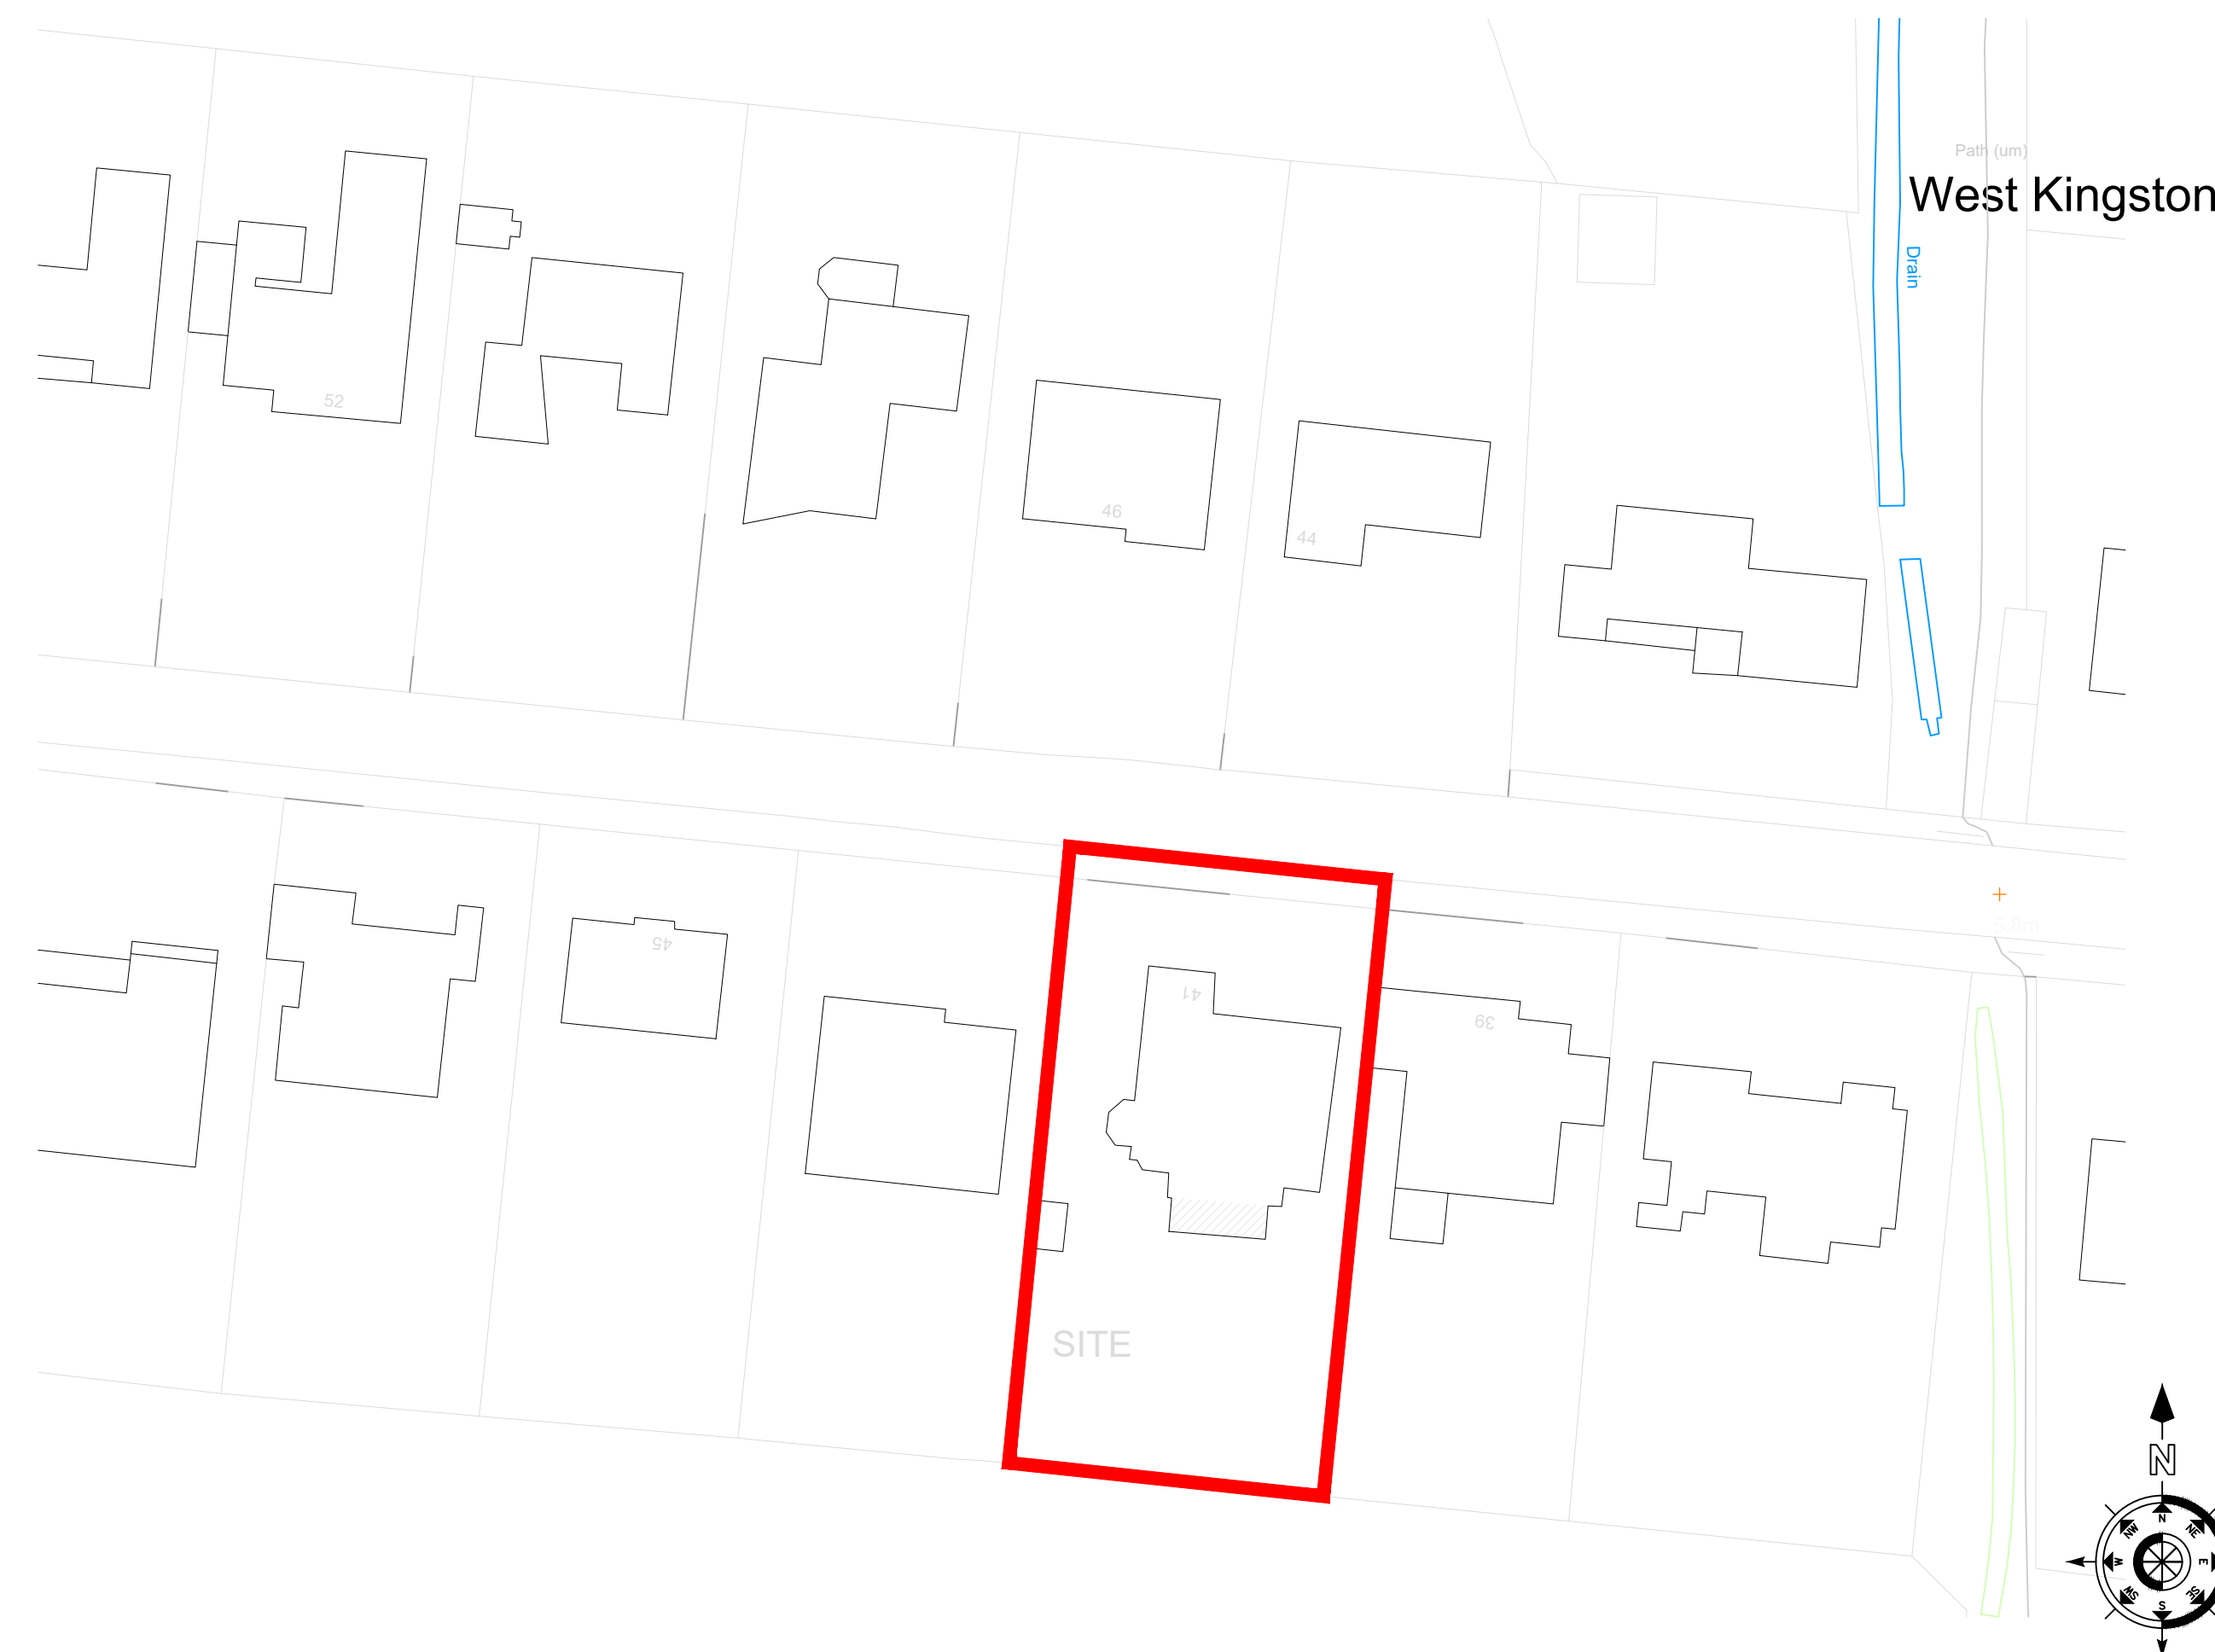

10 0 10 20 30 40 50
Scale bar - 1:500 © A1

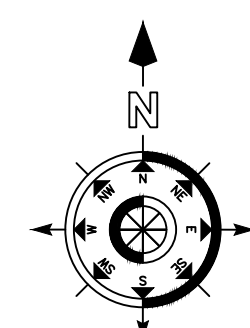

REV	DATE	BY	AMENDMENT



folkes architects

The Old Forge
6 Church Street
Storrington
West Sussex
RH20 4JA

1 01903 868620
info@folkesarchitects.co.uk

CLIENT	Geoff and Carol Palmer
JOB TITLE	41 Coastal Road East Preston West Sussex BN16 1SN
DRAWING TITLE	Location, block and site plan

DATE	SCALE	DRAWN BY	JB
Sept 2021	See Dwg	CHECKED BY	MF
JOB NO.	DRAWING NO.	REVISION	
21054	1.01		