


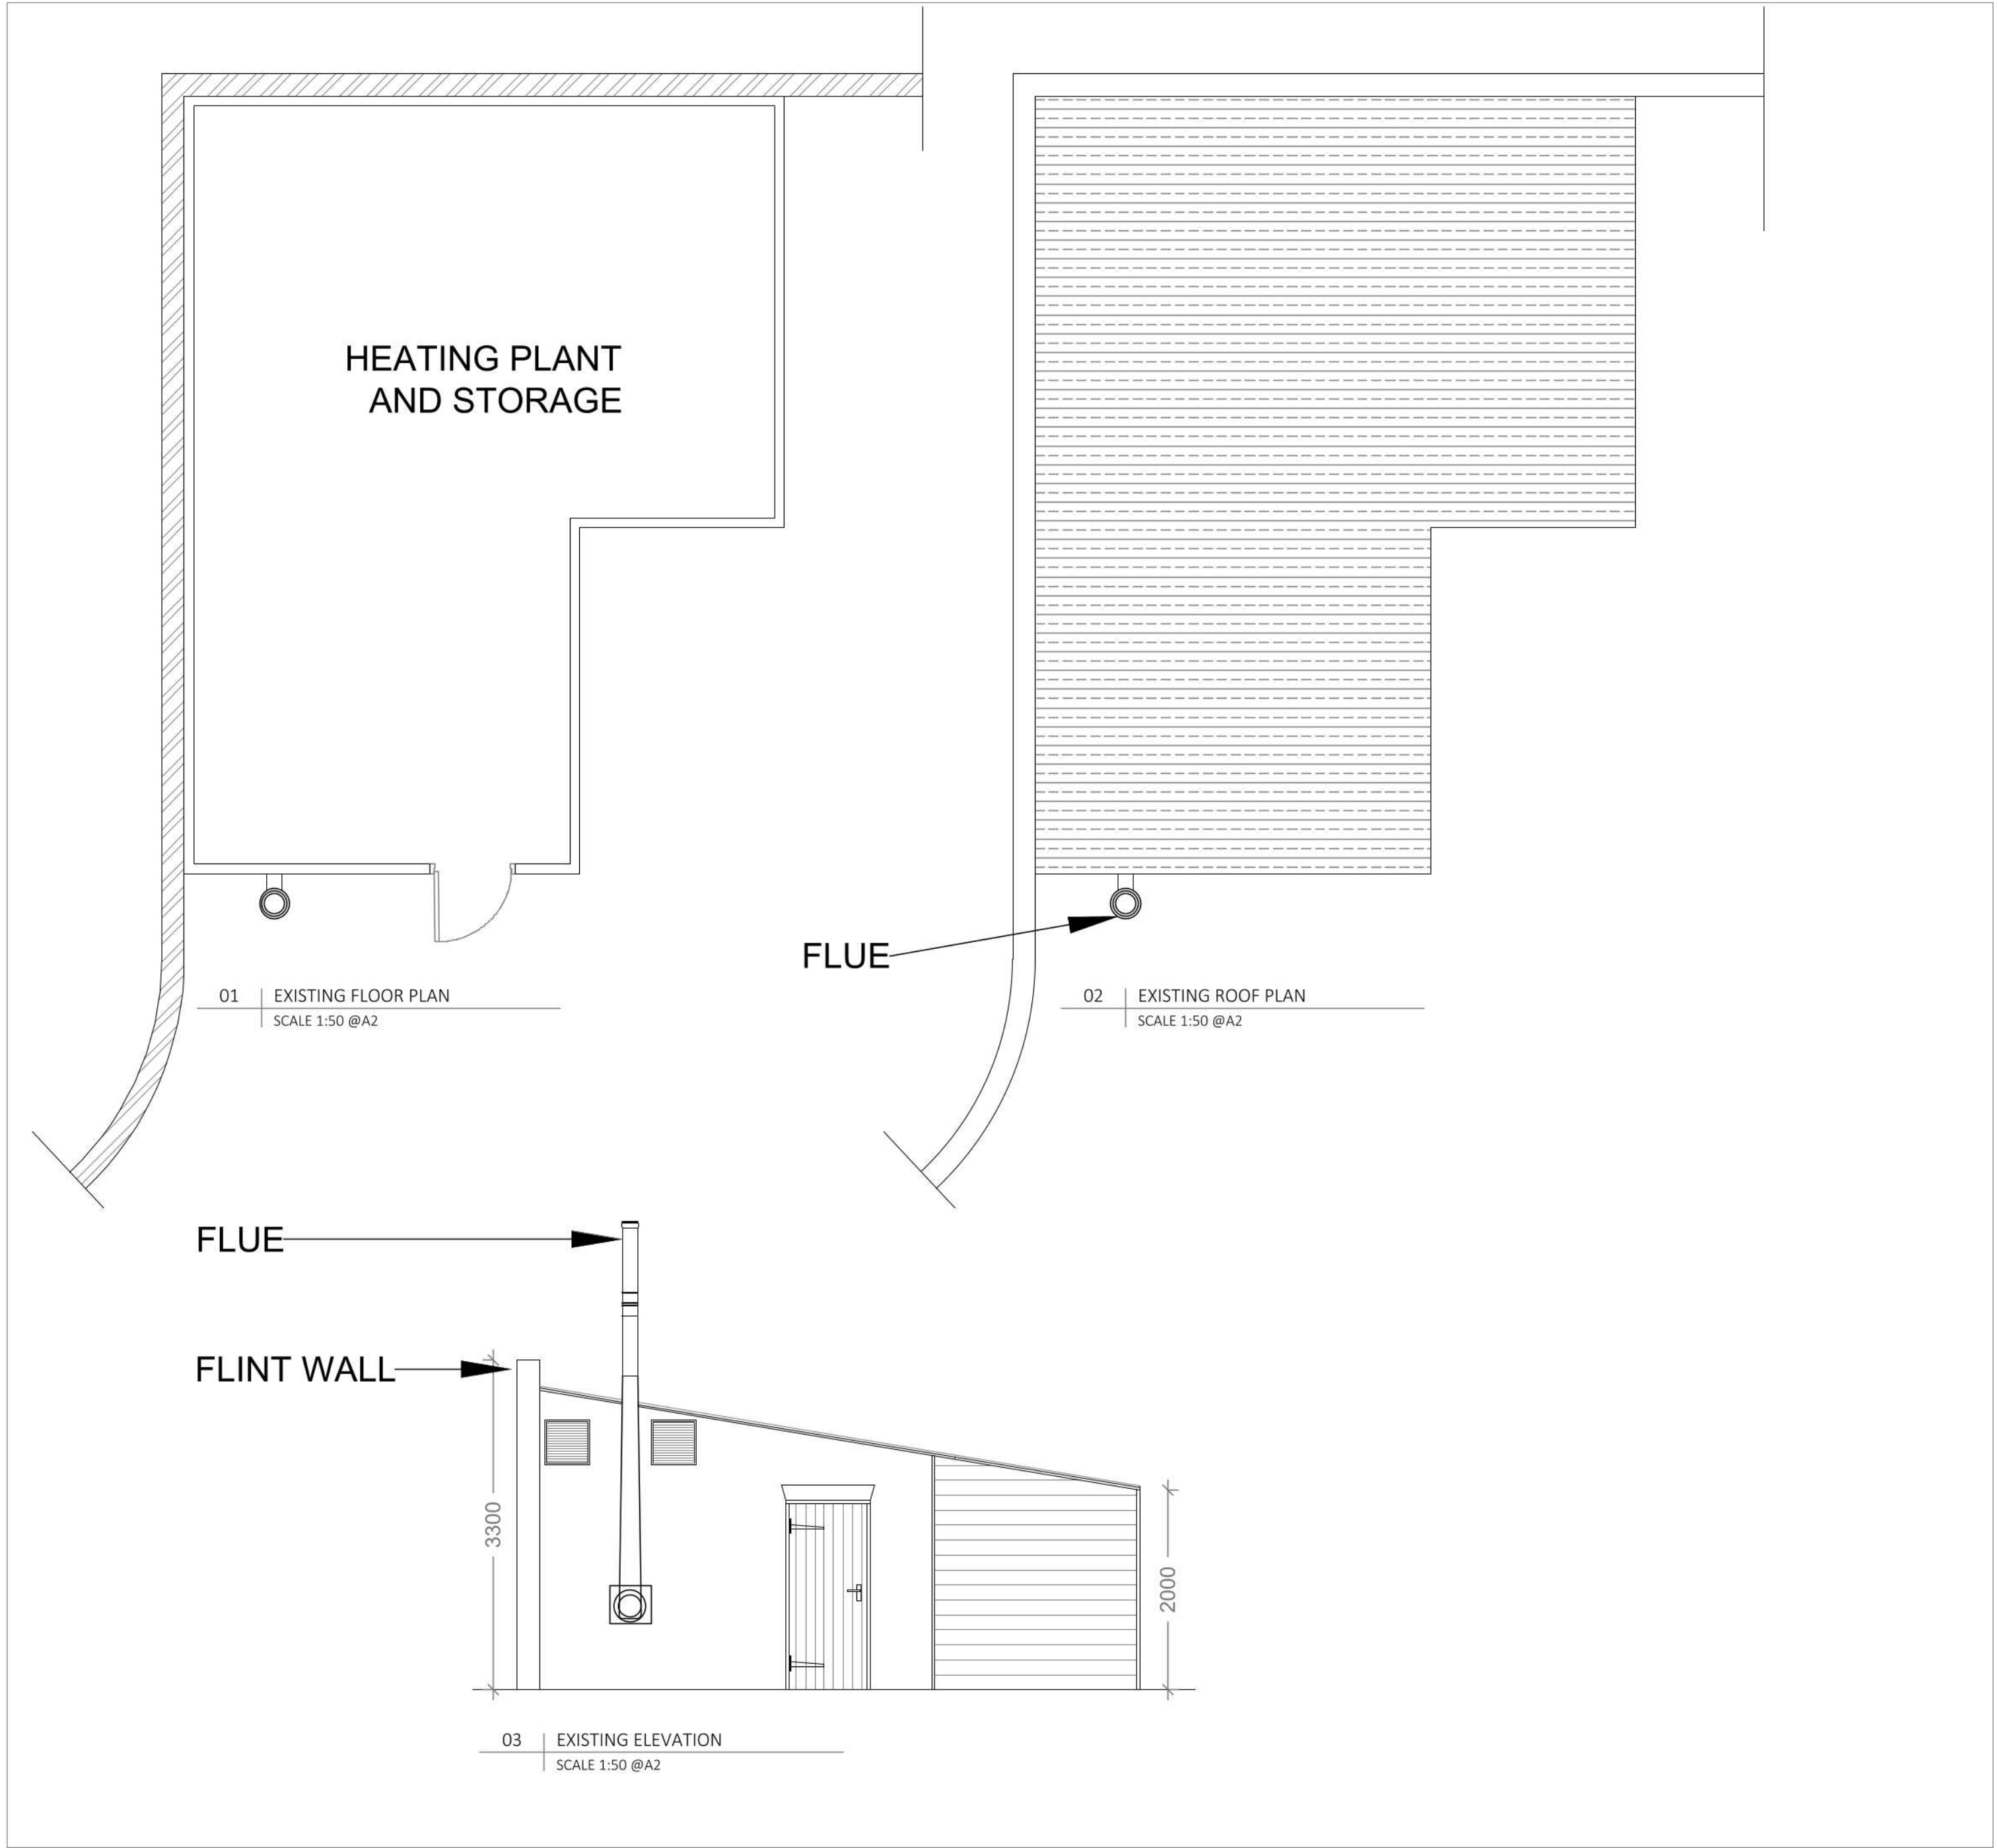

Clear, Professional Town
Planning & Design Services

issued for: **PLANNING**

project:	Chris Walters, East Kingston House, Kingston Lane, East Preston, West Sussex BN16 1RS			project number:	CW01
drawing:	Pre-Existing Heating Plant & Storage			drawing number:	102
scale:	1:100	paper size:	A2	drawn by:	JK
date:	20.09.21	checked:	MD	revision:	-
date:	20.09.21				

Mark Dodes Planning

Planning - Design - Masterplanning

■ Unit 1, The Old Barn, Wicklesham Lodge Business Park, Faringdon,
Oxfordshire SN7 7PN
■ t: 01865 600555 ■ e: info@markdodesplanning.co.uk
■ w: www.markdodesplanning.co.uk

© Mark Dodes Planning
This drawing is the copyright of Mark Dodes Planning and may not be copied or reproduced without written permission. The Copyright
Order 1990 provides for the Planning Authority to copy and distribute drawings for public inspection in relation to a Planning Application only
if those copies are marked in the following manner: "This copy has been made with the authority of Mark Dodes Planning pursuant to
Section 47 of the Copyright Designs and Patents Act 1988 and for the purposes only of public inspection. This copy must not be copied
without the prior written permission of the Copyright owner." Do not scale from drawings unless for planning purposes only. Use figured
dimensions at all other times. In case of doubt contact Mark Dodes Planning. Dimensions to be checked on site before work commences and
any discrepancies reported to Mark Dodes Planning. The accuracy of this drawing may be reliant upon survey information provided by third
parties. No liability will be accepted by Mark Dodes Planning RTPI for errors in or arising from such third party survey information