


Do not scale from this drawing, work to figured dimensions only. All dimensions to be confirmed on site. This drawing is to be read in conjunction with other drawings in this series and all relevant consultants drawings and documentation where applicable. Please report any discrepancy on this drawing to Hargreaves Construction Co. Ltd. for clarification. © Copyright Hargreaves Construction Co. Ltd.

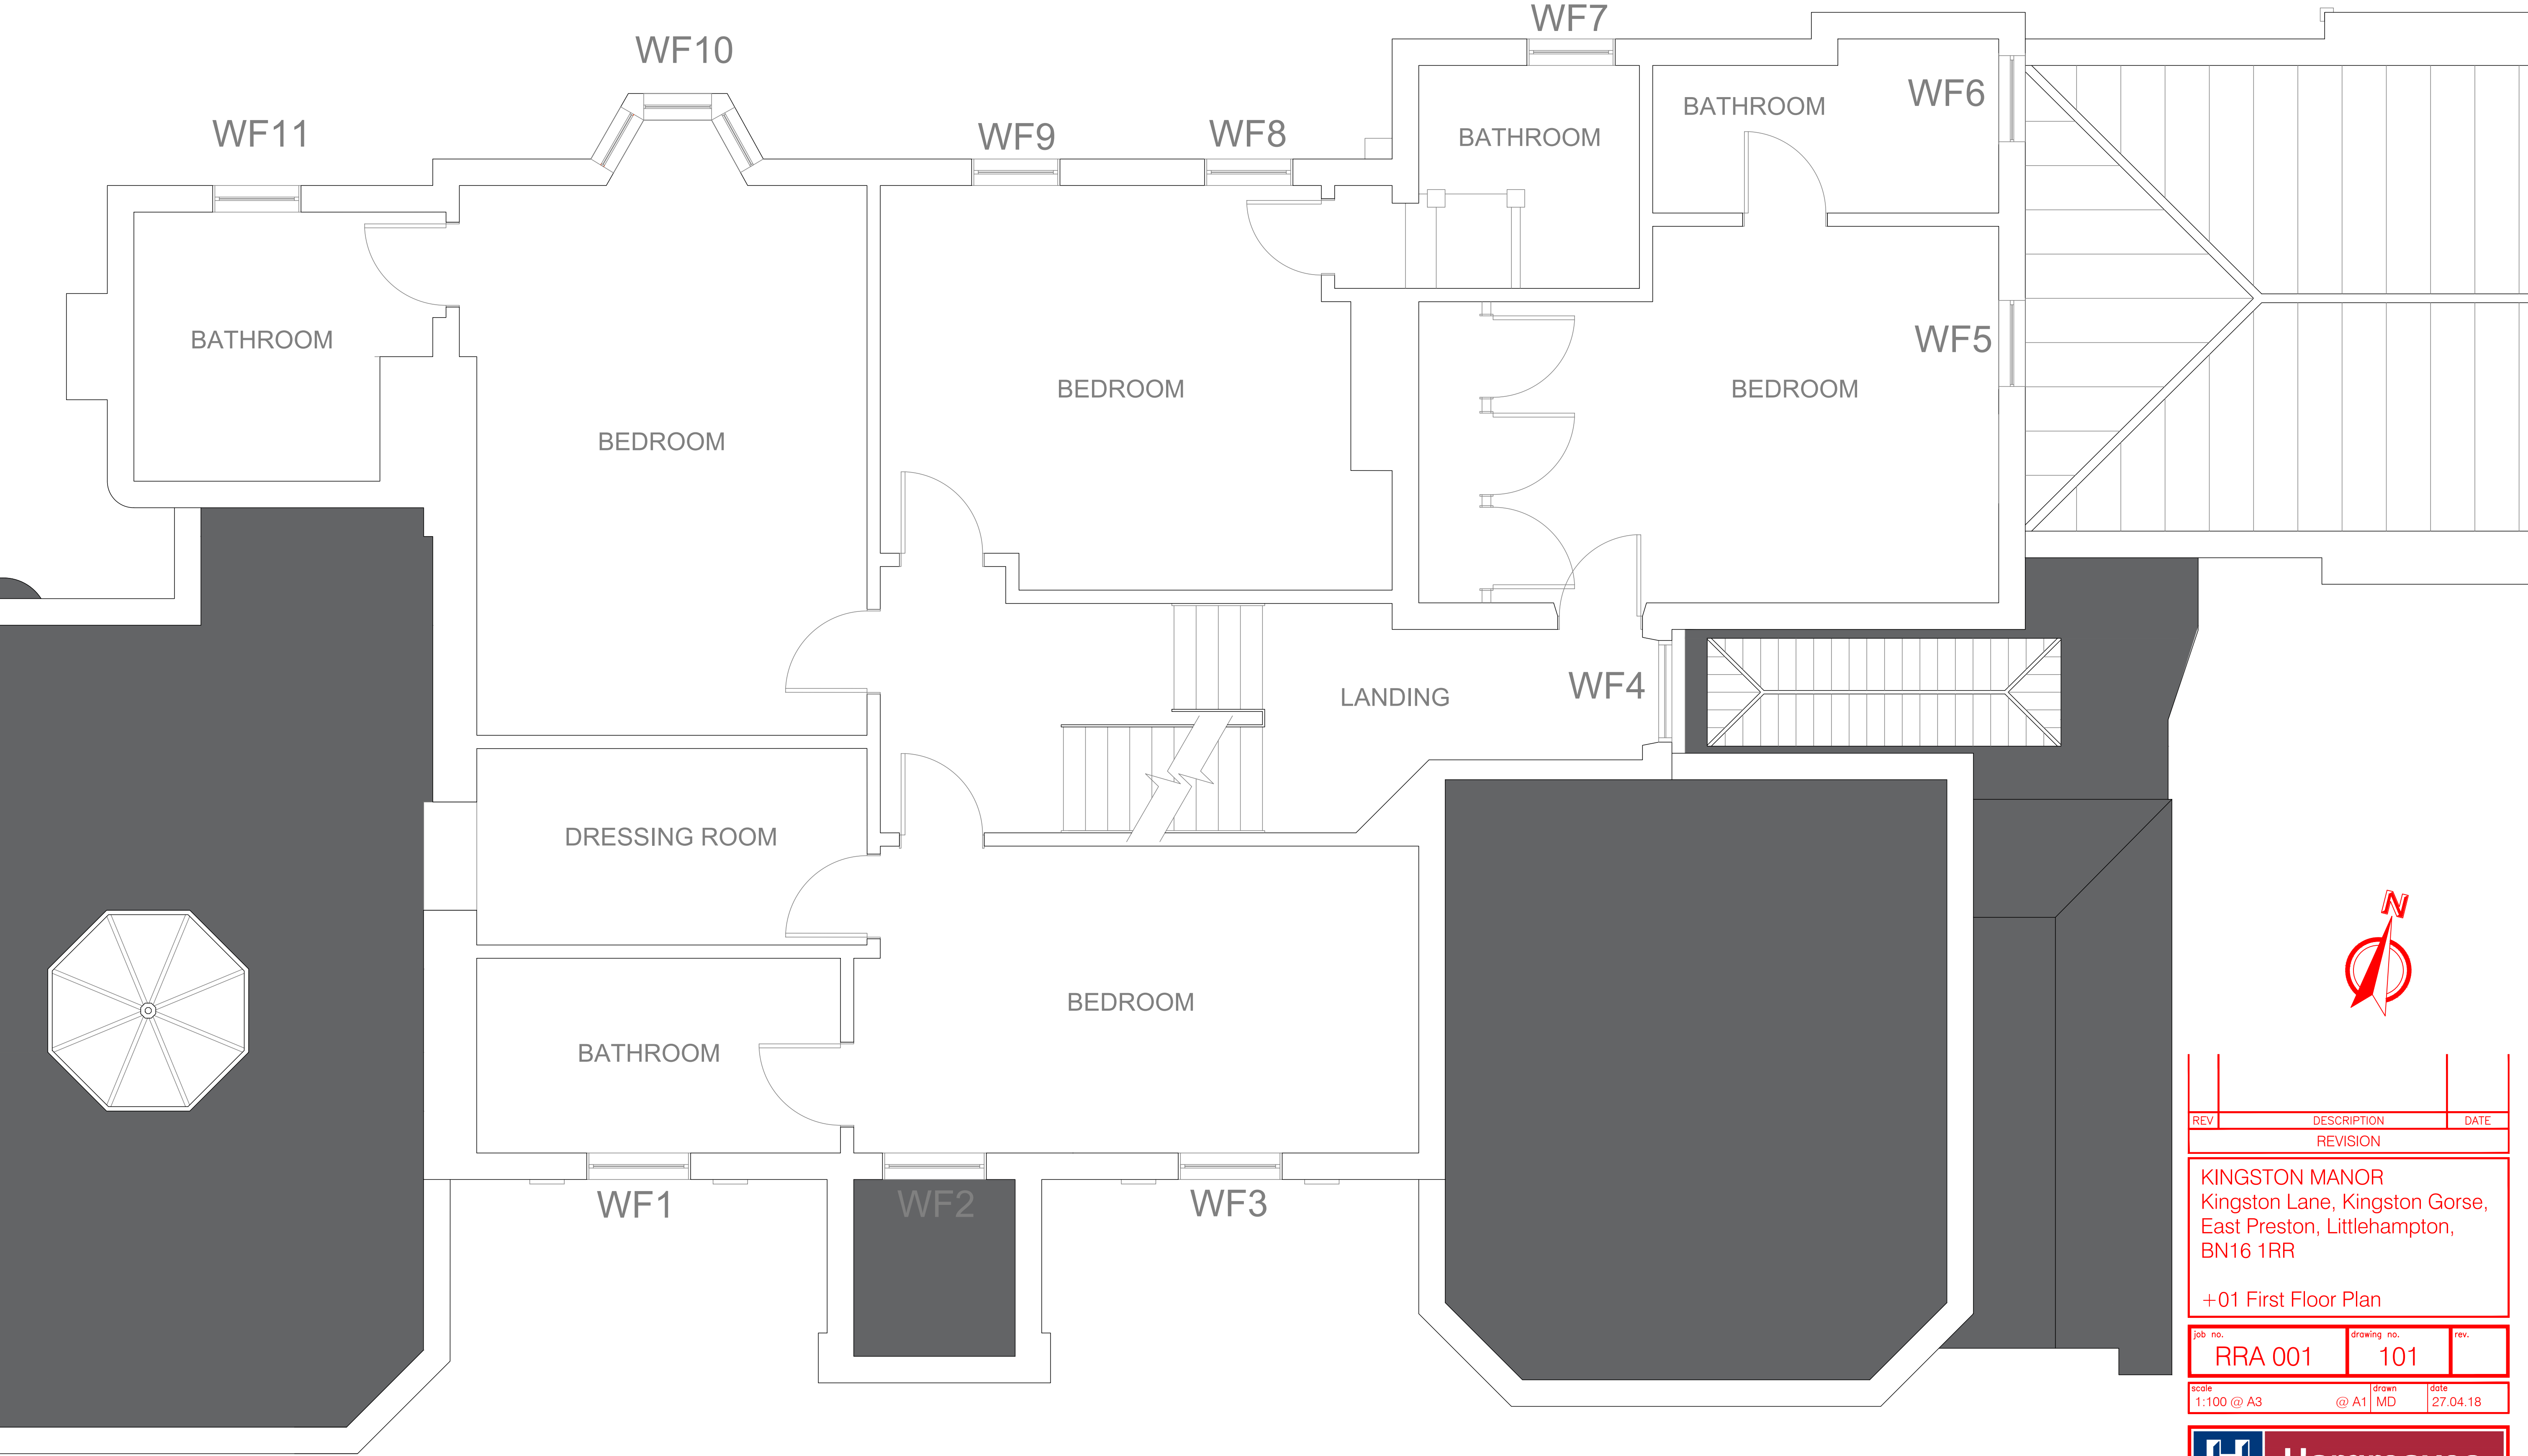

REV	DESCRIPTION	DATE
REVISION		
KINGSTON MANOR Kingston Lane, Kingston Gorse, East Preston, Littlehampton, BN16 1RR		
+01 First Floor Plan		
job no. RRA 001	drawing no. 101	rev.
scale 1:100 @ A3	dwn @ A1 MD	date 27.04.18

**Hargreaves**
Rustington House, Worthing Road, Rustington, West Sussex, BN16 3PS
Tel No: (01903) 777775 E-mail: enquiries@hprop.co.uk
Website www.hargreaves.co.uk