


Do not scale from this drawing, work to figured dimensions only. All dimensions to be confirmed on site. This drawing is to be read in conjunction with other drawings in this series and all relevant consultants drawings and documentation where applicable. Please report any discrepancy on this drawing to Hargreaves Construction Co. Ltd. for clarification. © Copyright Hargreaves Construction Co. Ltd.

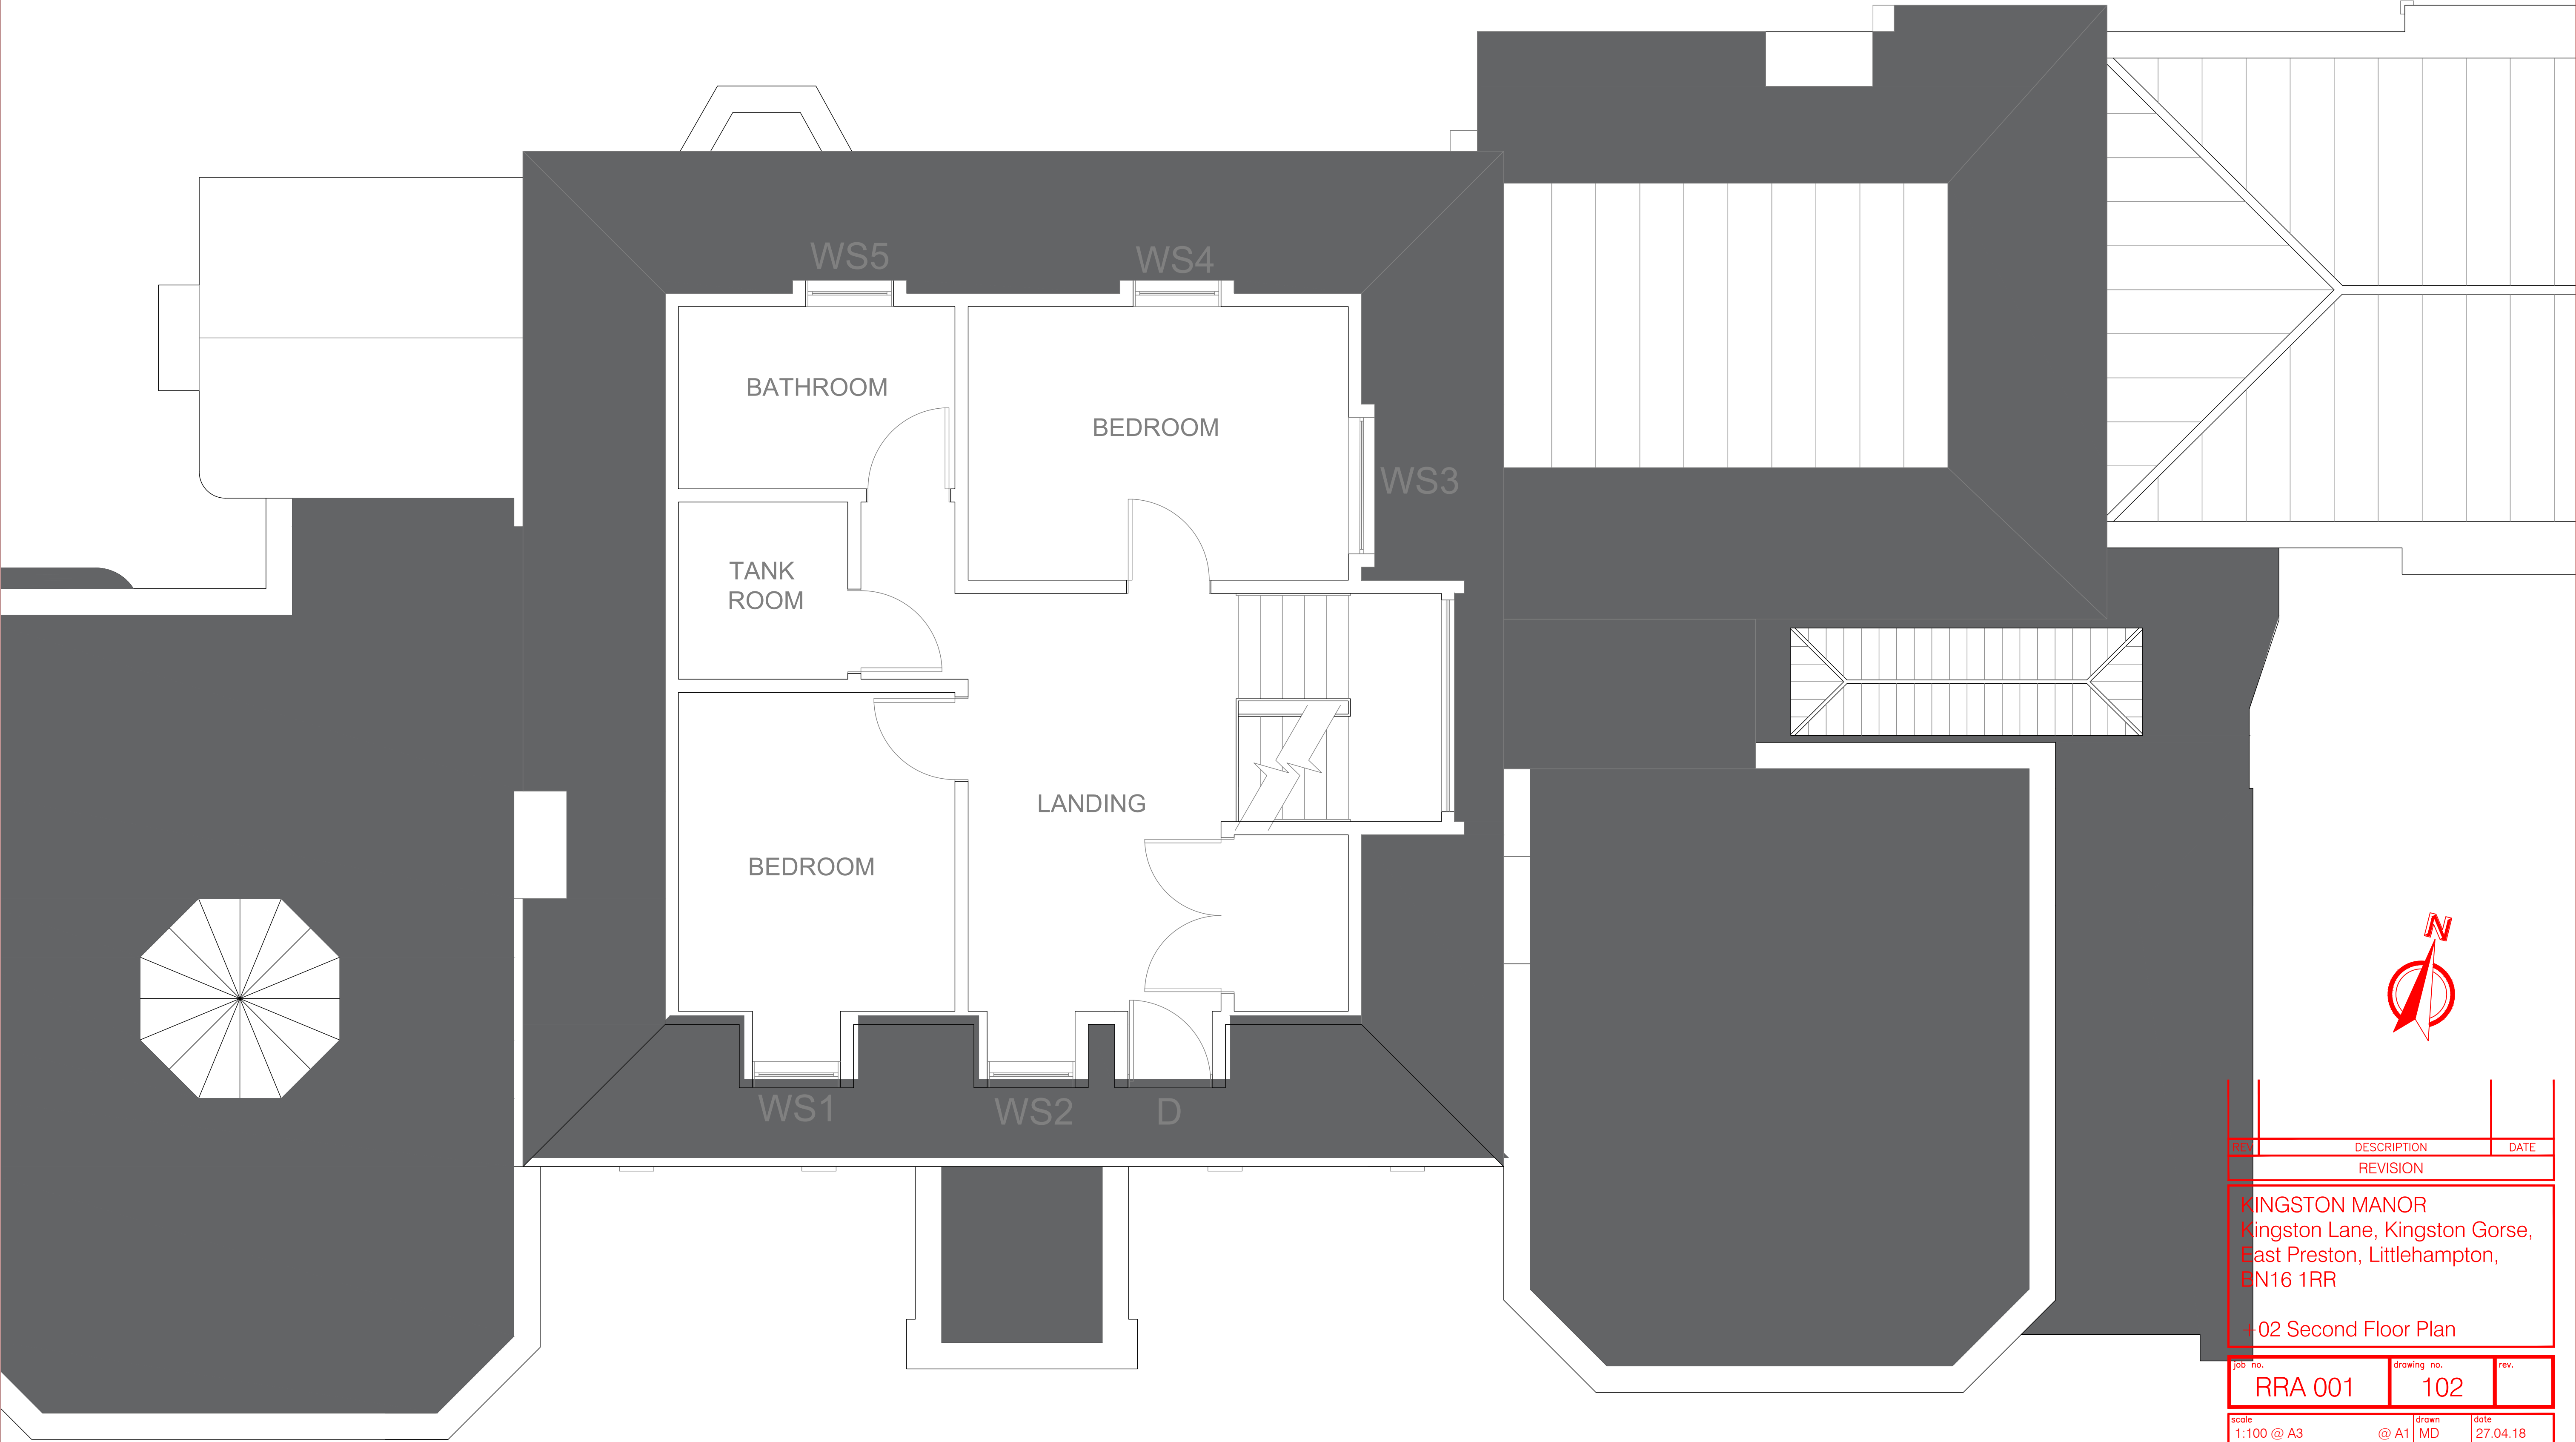

REV	DESCRIPTION	DATE
REVISION		
KINGSTON MANOR Kingston Lane, Kingston Gorse, East Preston, Littlehampton, BN16 1RR		
-02 Second Floor Plan		
job no.	drawing no.	rev.
RRA 001	102	
scale	drawn	date
1:100 @ A3	@ A1 MD	27.04.18
 Hargreaves		
Rustington House, Worthing Road, Rustington, West Sussex, BN16 3PS Tel No: (01903) 777775 E-mail: enquiries@hprop.co.uk Website www.hargreaves.co.uk		