

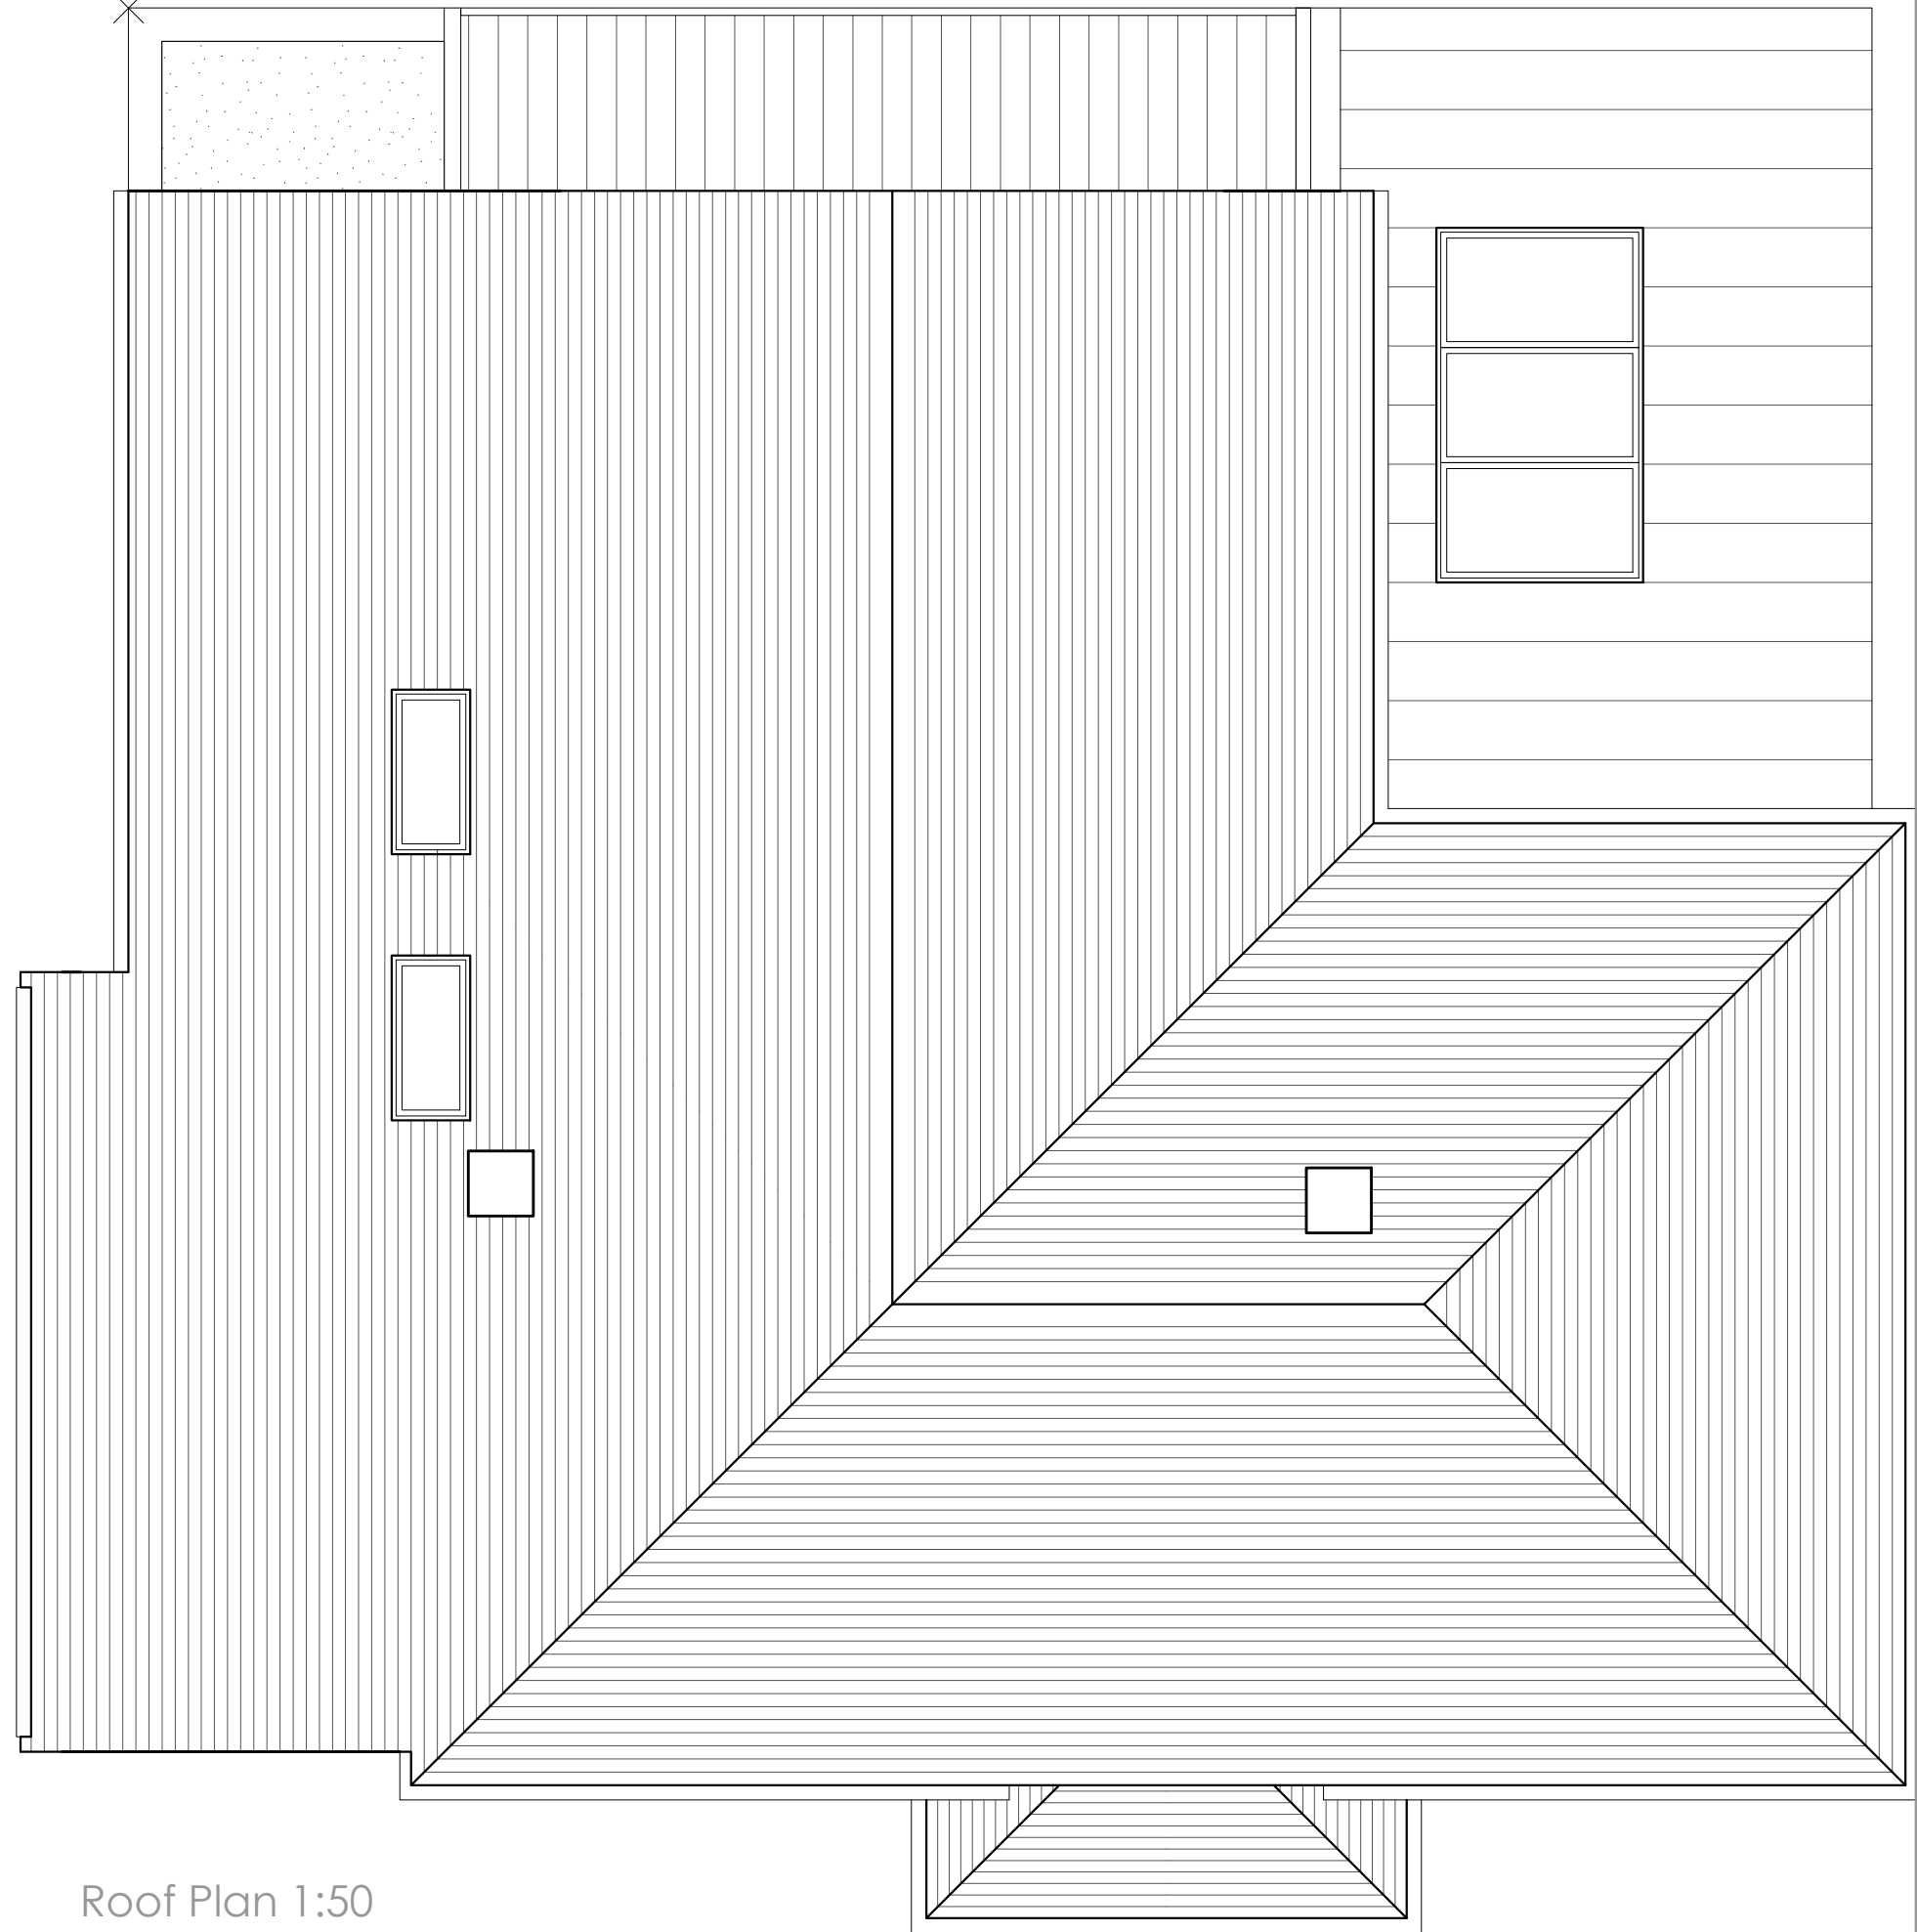


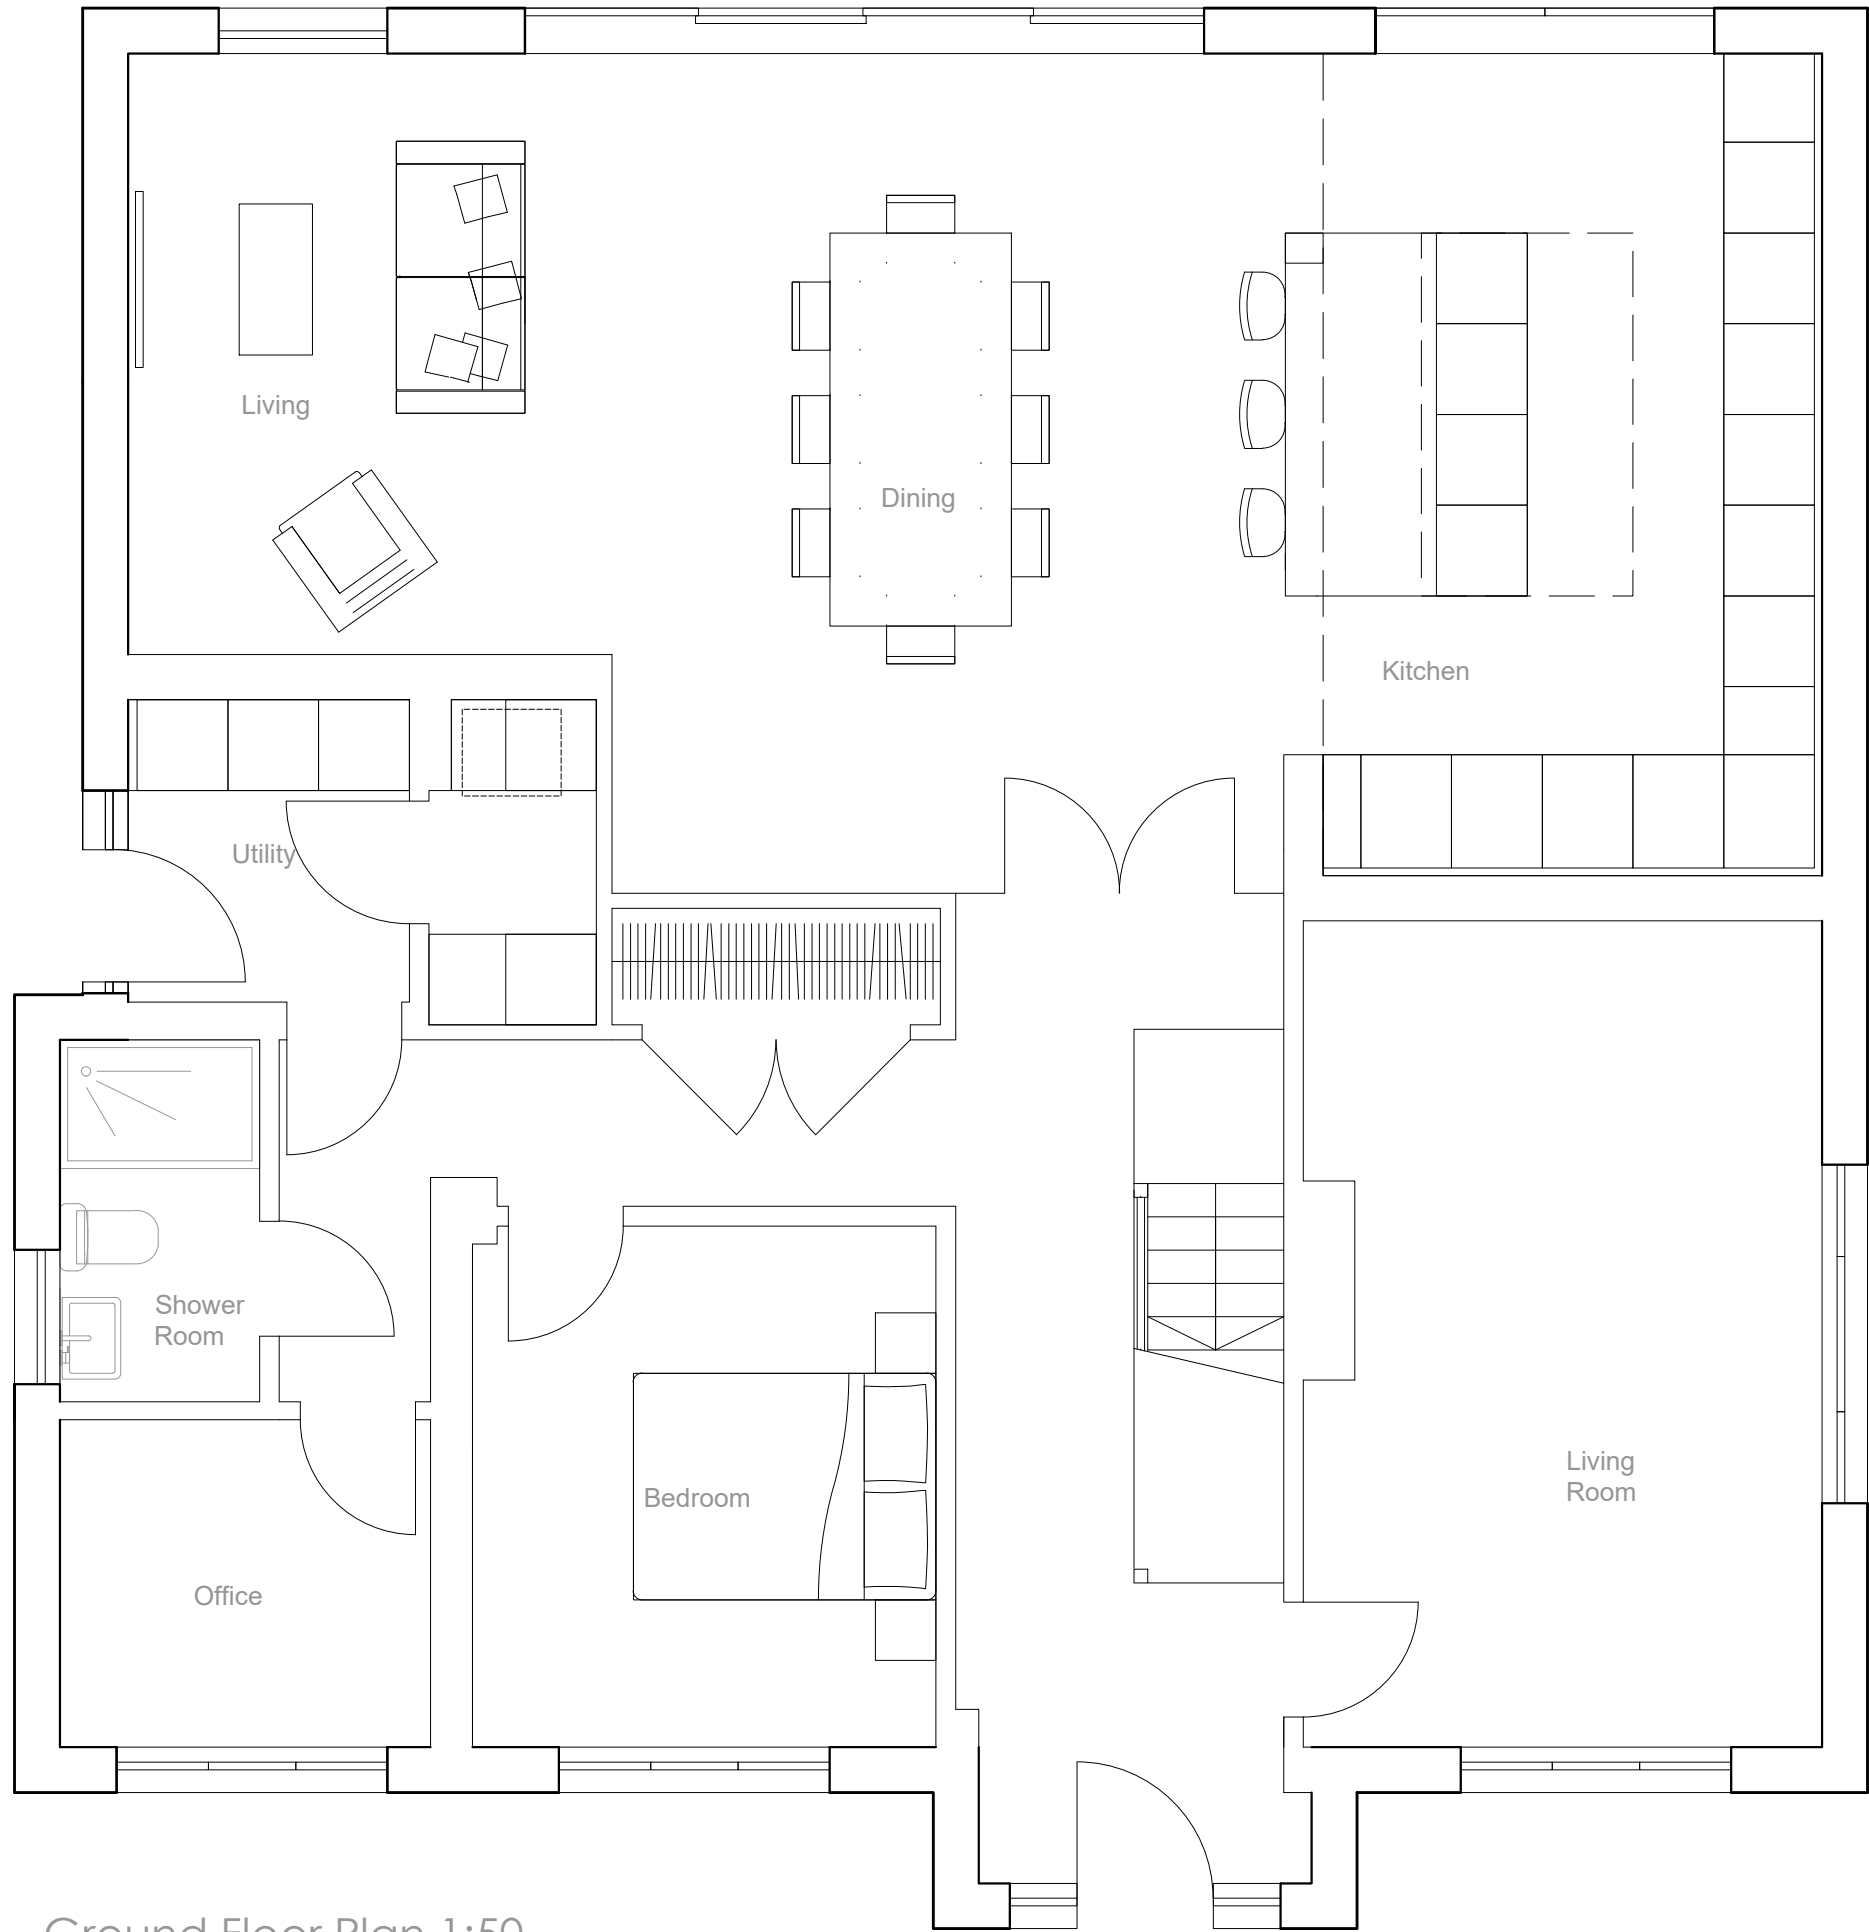

Ground Floor Plan 1:50

First Floor Plan 1:50

Roof Plan 1:50

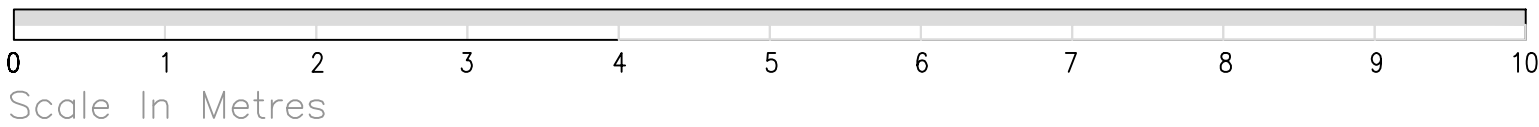

SKETCH DRAWING		
NOTES:		
© Copyright of this drawing remains the property of Iesen Architecture Limited and should not be reproduced in full or parts or re-used without written permission from Iesen Architecture Limited These drawings must be read in conjunction with the structural engineers drawings, & details, and with all other consultants, sub-contractor and specialist's drawings & details. All dimensions are in millimetres, unless stated otherwise. All goods materials workmanship to conform with current building regulations BS8 and CDM. All dimensions must be checked on site, and any discrepancies verified with the architect. Do not scale from the drawing. Any discrepancies between the drawings, details and specification must be reported to the architect immediately before work is put in hand. All works to be carried out in full accordance with current Building Regulations, British Standards and all Health & Safety Regulations If in doubt please ask.		
rev.	date	comment
amendments		
Client		
Site address		
Golden Avenue		
Job Title		
Residential		
Proposed Plans		
Iesen architecture		
E : info@isenarchitecture.co.uk		
Scale	Size	
1:1250, 1:500 & 1:50	A1	
07/2021	Dn By	
	SJ	
Drawing number:	Rev	
PL_200	07	