





Existing Side Elevation
Scale 1 : 100

Existing Front Elevation
Scale 1 : 100


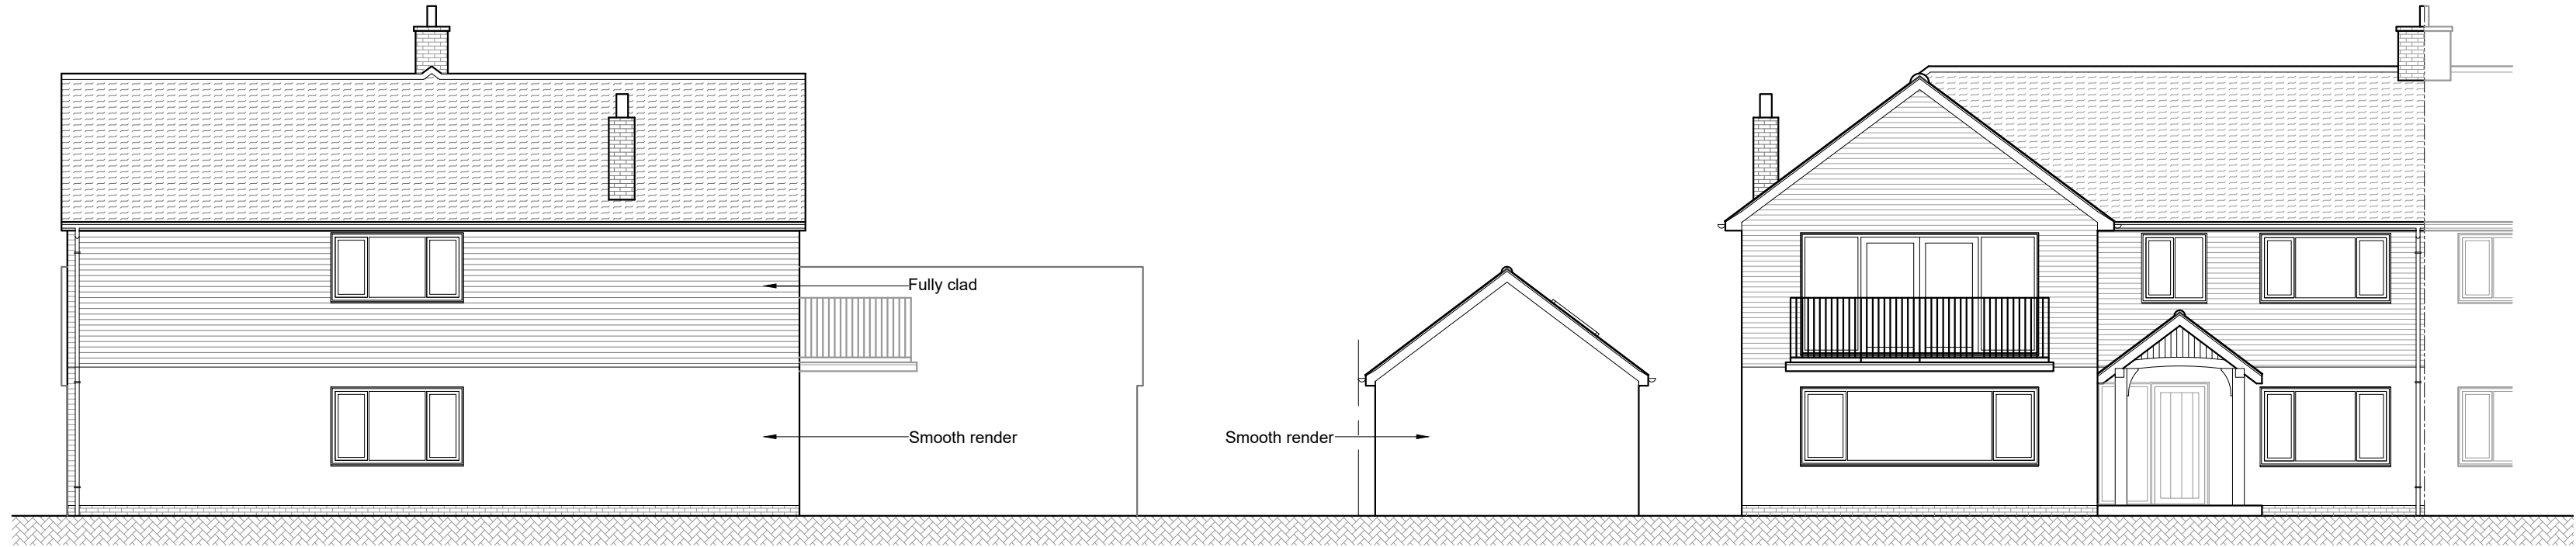


Proposed Side Elevation
Scale 1 : 100

Proposed Front Elevation
Scale 1 : 100

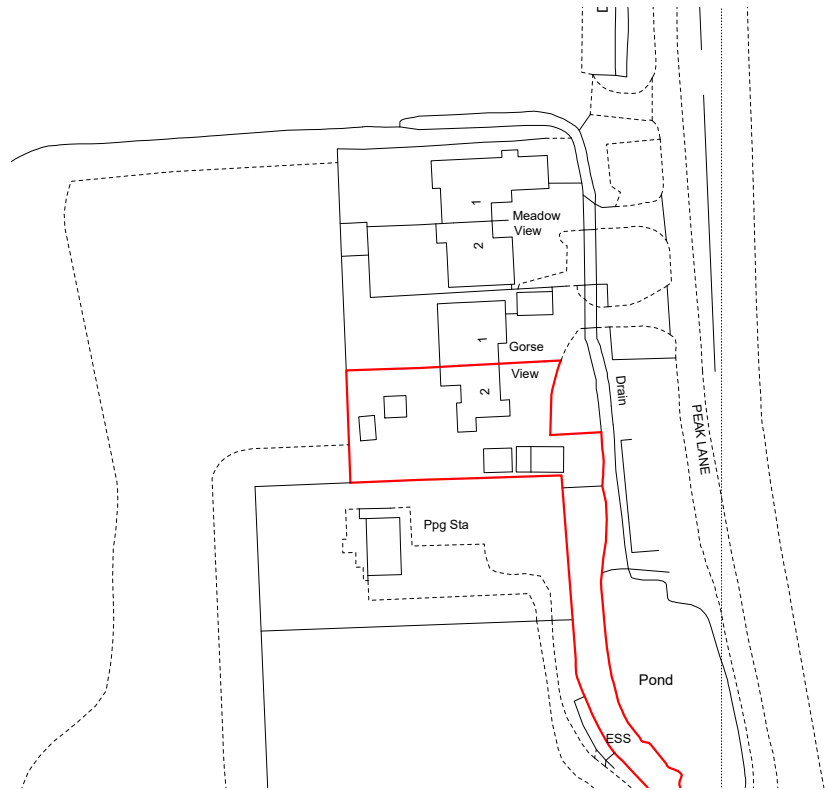


Location Plan
Scale 1 : 1250

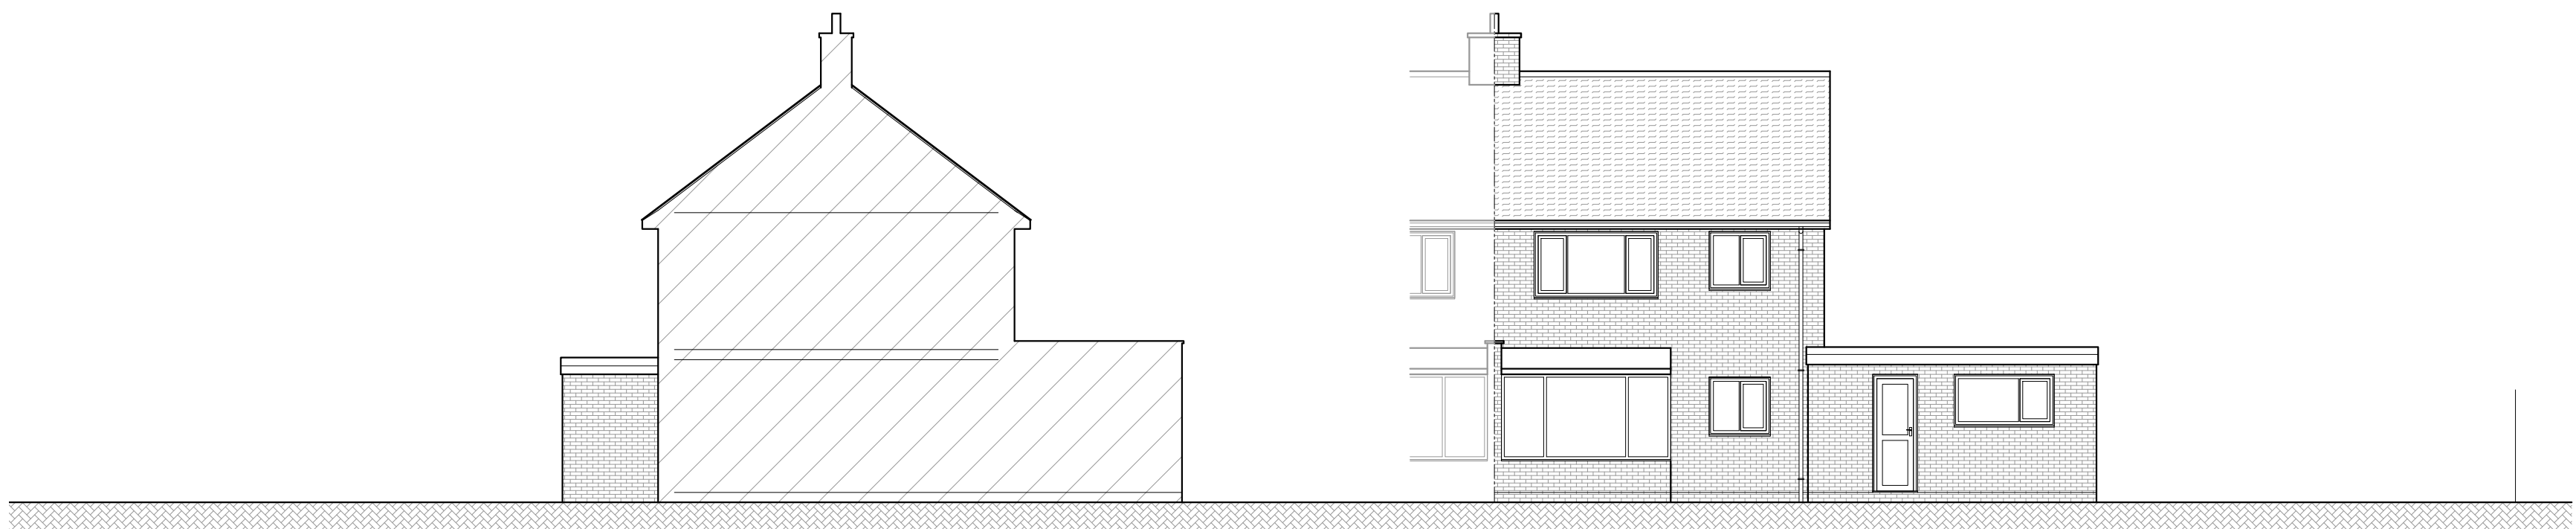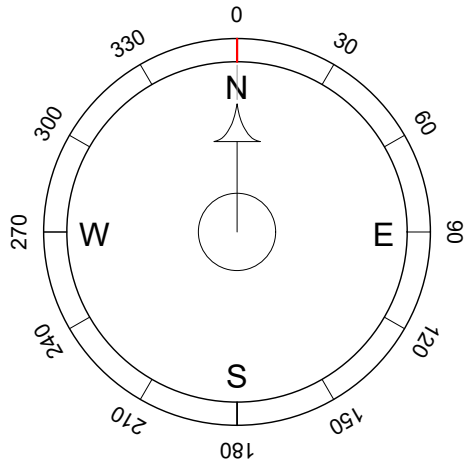

Existing Side Elevation
Scale 1 : 100

Existing Rear Elevation
Scale 1 : 100

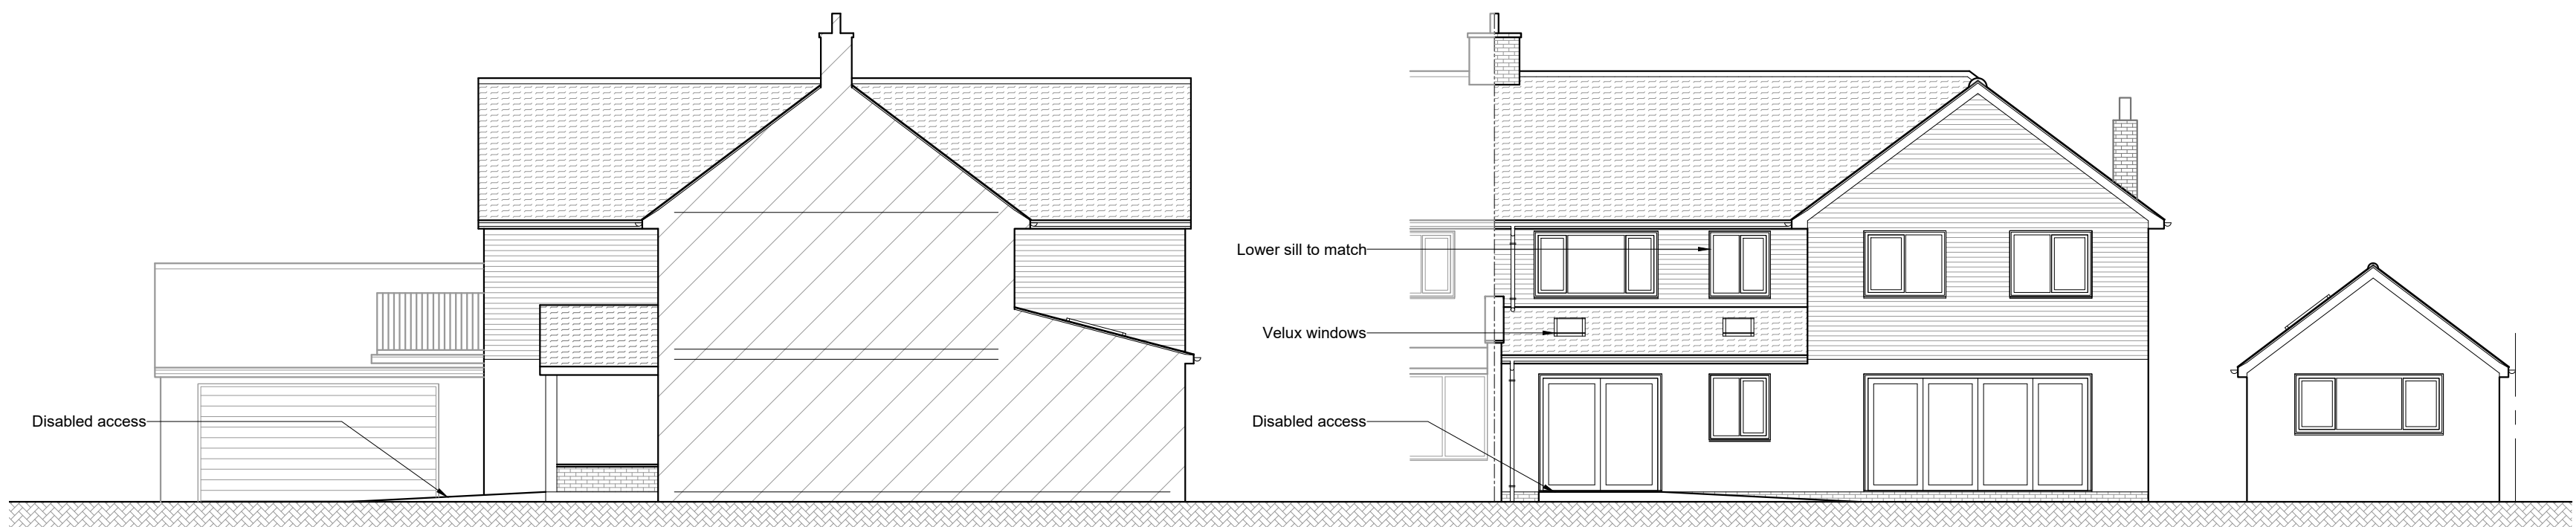

Proposed Side Elevation
Scale 1 : 100

Proposed Rear Elevation
Scale 1 : 100



Site Plan
Scale 1 : 500

Revision Note	
Nil	
1:1250 scale rule	
m	0 10 20 40
mm	0 8 16 32
1 : 500 scale	
m	0 5 10 20
mm	0 10 20 40
1:200 scale rule	
m	0 2 4 8
mm	0 10 20 40
1:100 scale rule	
m	0 1 2 4 6
mm	0 10 20 40 60
1:50 scale rule	
m	0 0.5 1 2 3
mm	0 10 20 30 40 50 60
Planning Application	
Dwg No	Issue No
A1/20/029/p/1	1
Date	Scale
22 April 2021	Varies on A1 Paper
Client	Project
Mr Samme 2 Gorse View, Peak Lane, East Preston, BN16 1RW	Two storey side extension, single storey rear extension and new garage
SD Building Plans	
Scott Dowle SD Building Plans Ltd www.sdbuildingplans.co.uk sdbuildingplans@gmail.com 07766 396 437 - 01689 619 068	