


Proposed Garage Side Elevation
Scale 1 : 100

Proposed Garage Front Elevation
Scale 1 : 100

Proposed Garage Side Elevation
Scale 1 : 100


Proposed Garage Rear Elevation
Scale 1 : 100

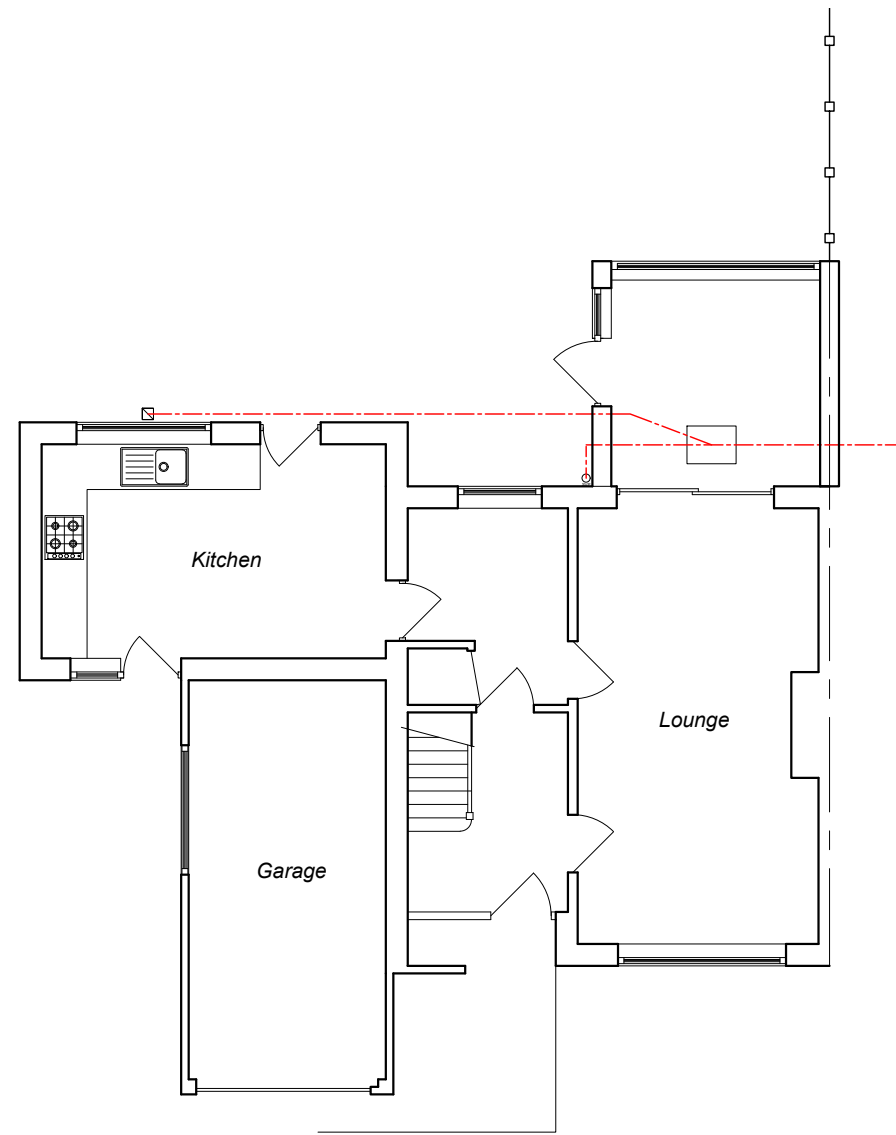


Existing Ground Floor Plan
Scale 1 : 100




Proposed Ground Floor Plan
Scale 1 : 100

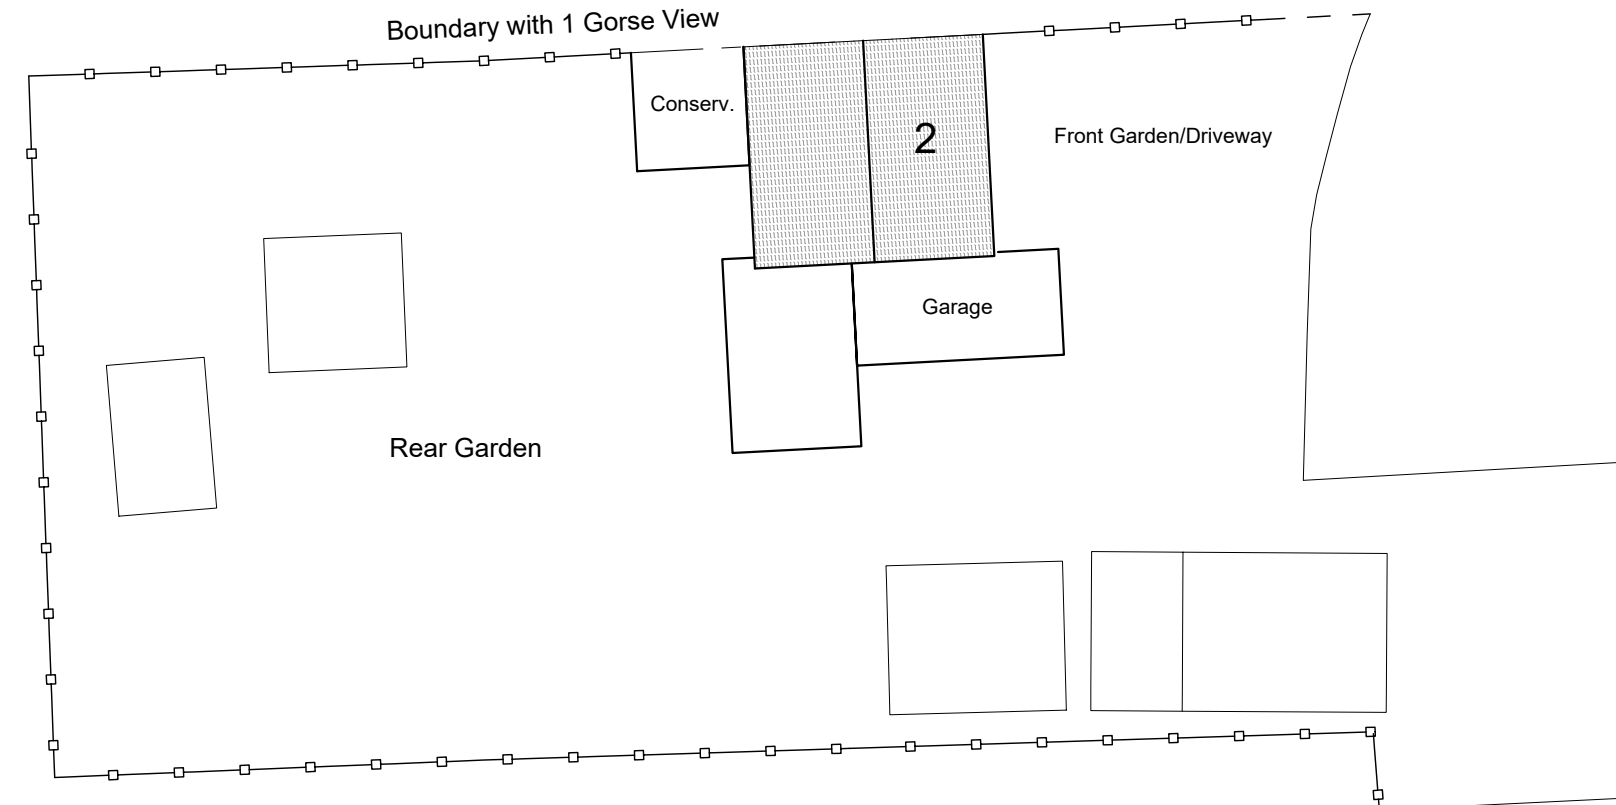


Existing Block Plan
Scale 1 : 200

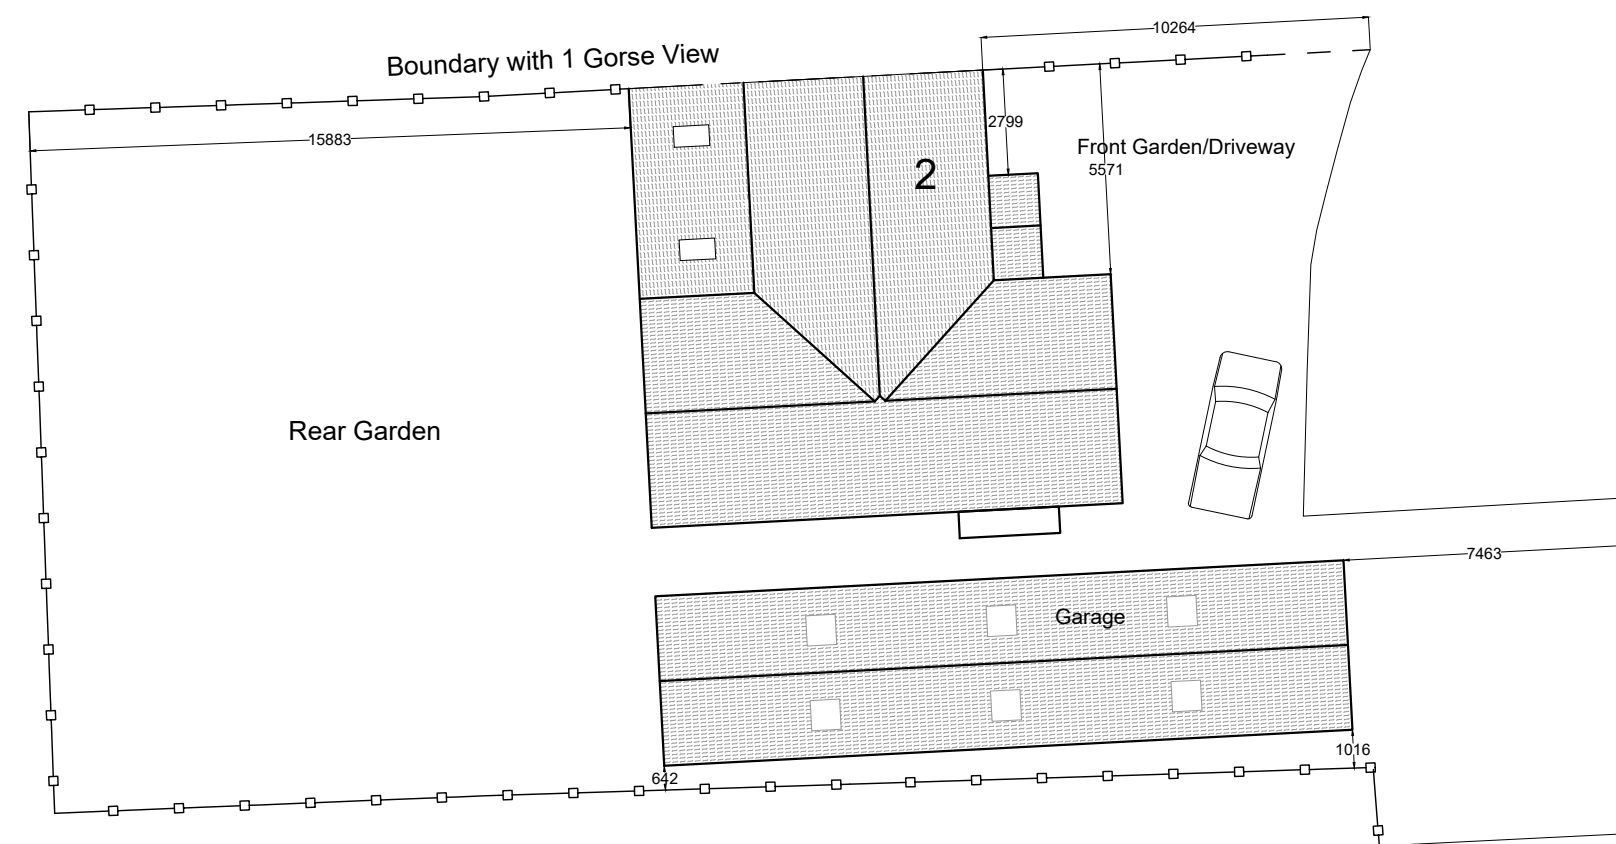


Proposed Block Plan
Scale 1 : 200

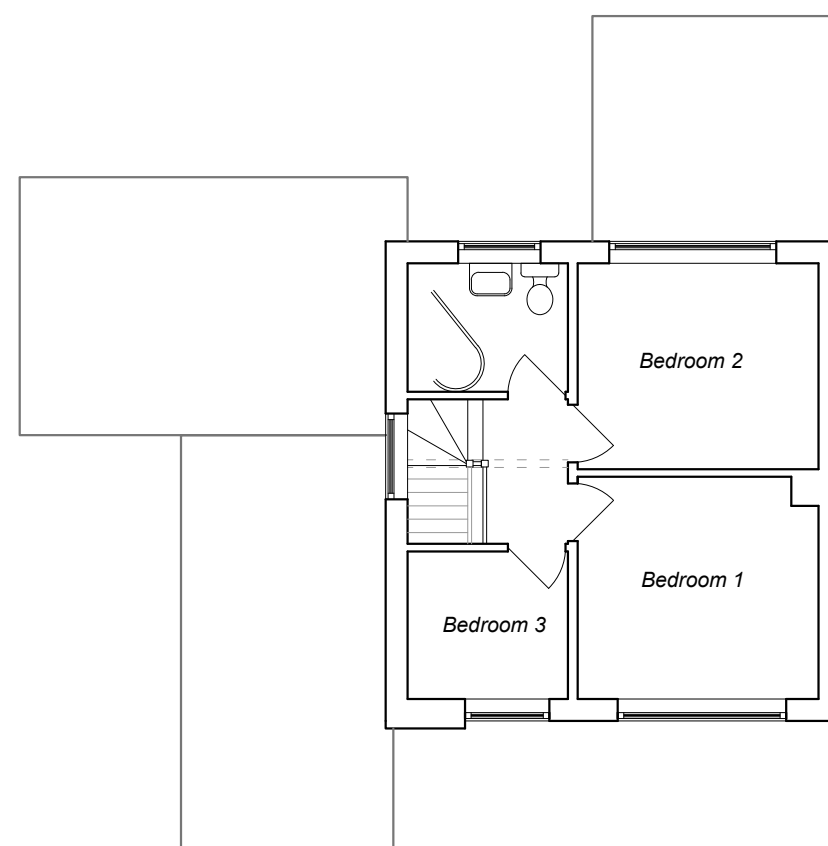

Existing First Floor Plan
Scale 1 : 100

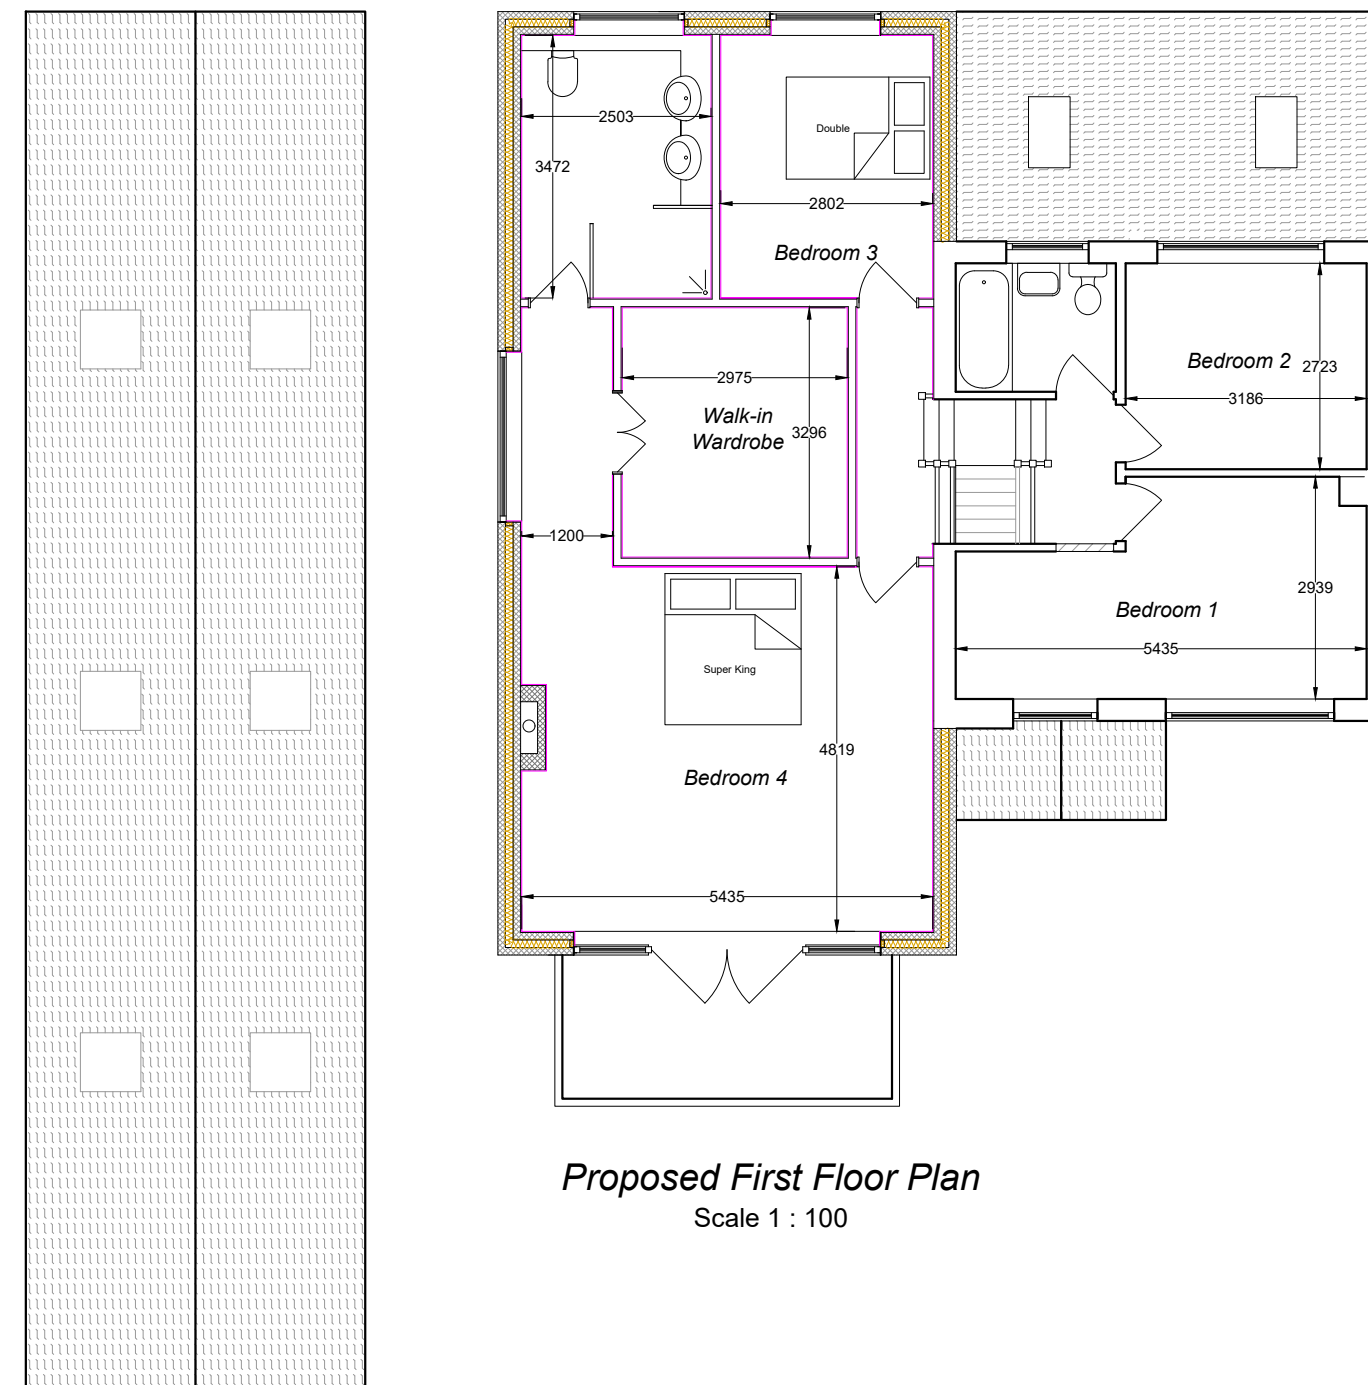

Proposed First Floor Plan
Scale 1 : 100

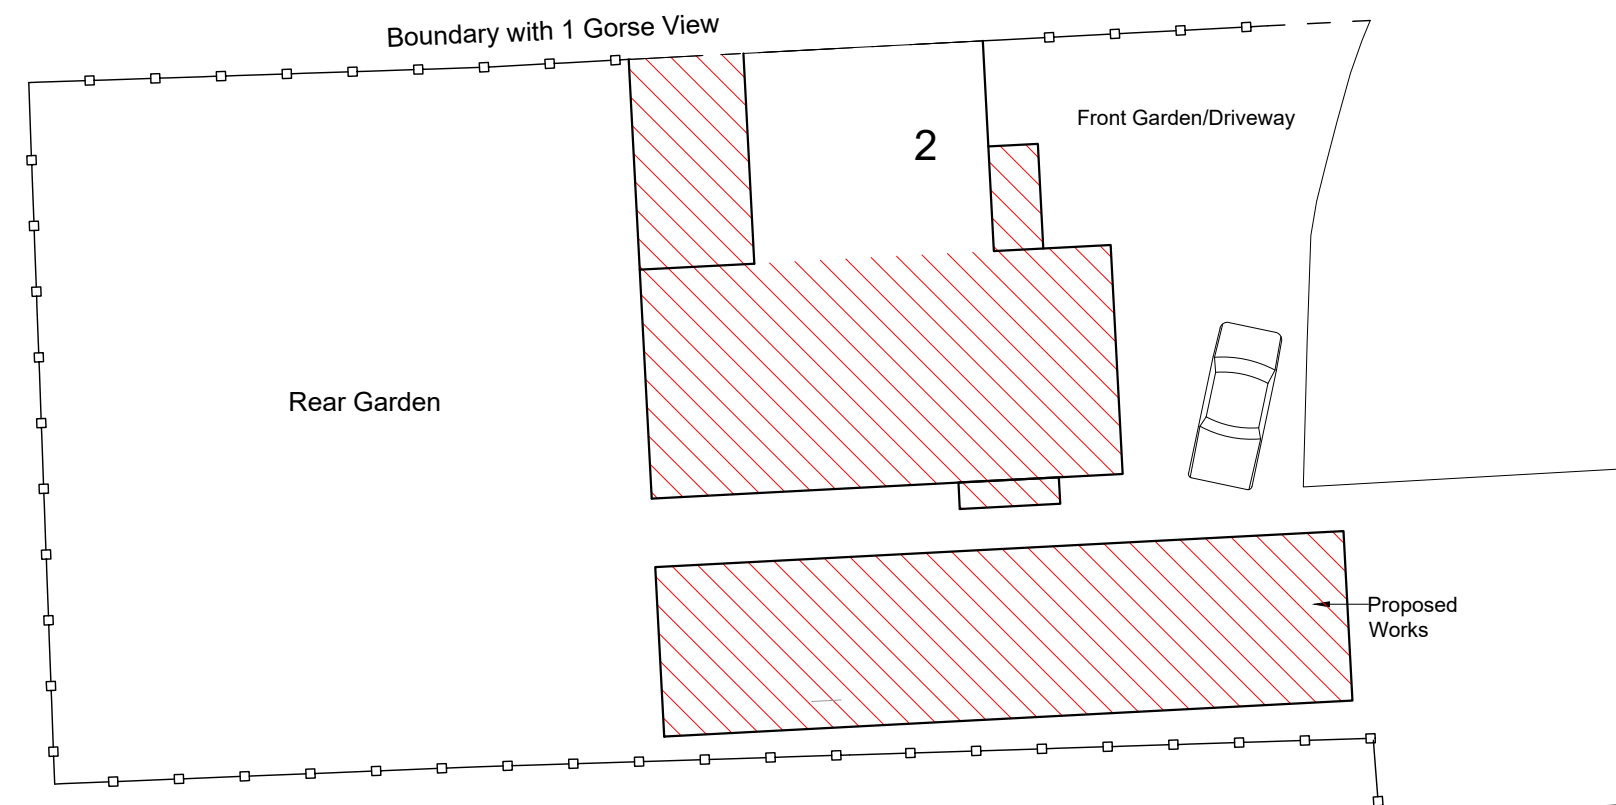

Revision Note	
Nil	
1:1250 scale rule	
m	0 10 20 40
mm	0 8 16 32
1 : 500 scale	
m	0 5 10 20
mm	0 10 20 40
1:200 scale rule	
m	0 2 4 8
mm	0 10 20 40
1:100 scale rule	
m	0 1 2 4 6
mm	0 10 20 40 60
1:50 scale rule	
m	0 0.5 1 2 3
mm	0 10 20 30 40 50 60
Planning Application	
Dwg No	Issue No
A1/20/029/p/2	1
Date	Scale
22 April 2021	Varies on A1 Paper
Client	Project
Mr Samme 2 Gorse View, Peak Lane, East Preston, BN16 1RW	Two storey side extension, single storey rear extension and new garage
SD Building Plans Ltd	
Scott Dowie SD Building Plans Ltd www.sdbuildingplans.co.uk sdbuildingplans@gmail.com 07766 396 437 - 01689 619 068	