




Front Elevation (south)


Side Elevation (east)

Elevations (1:100)

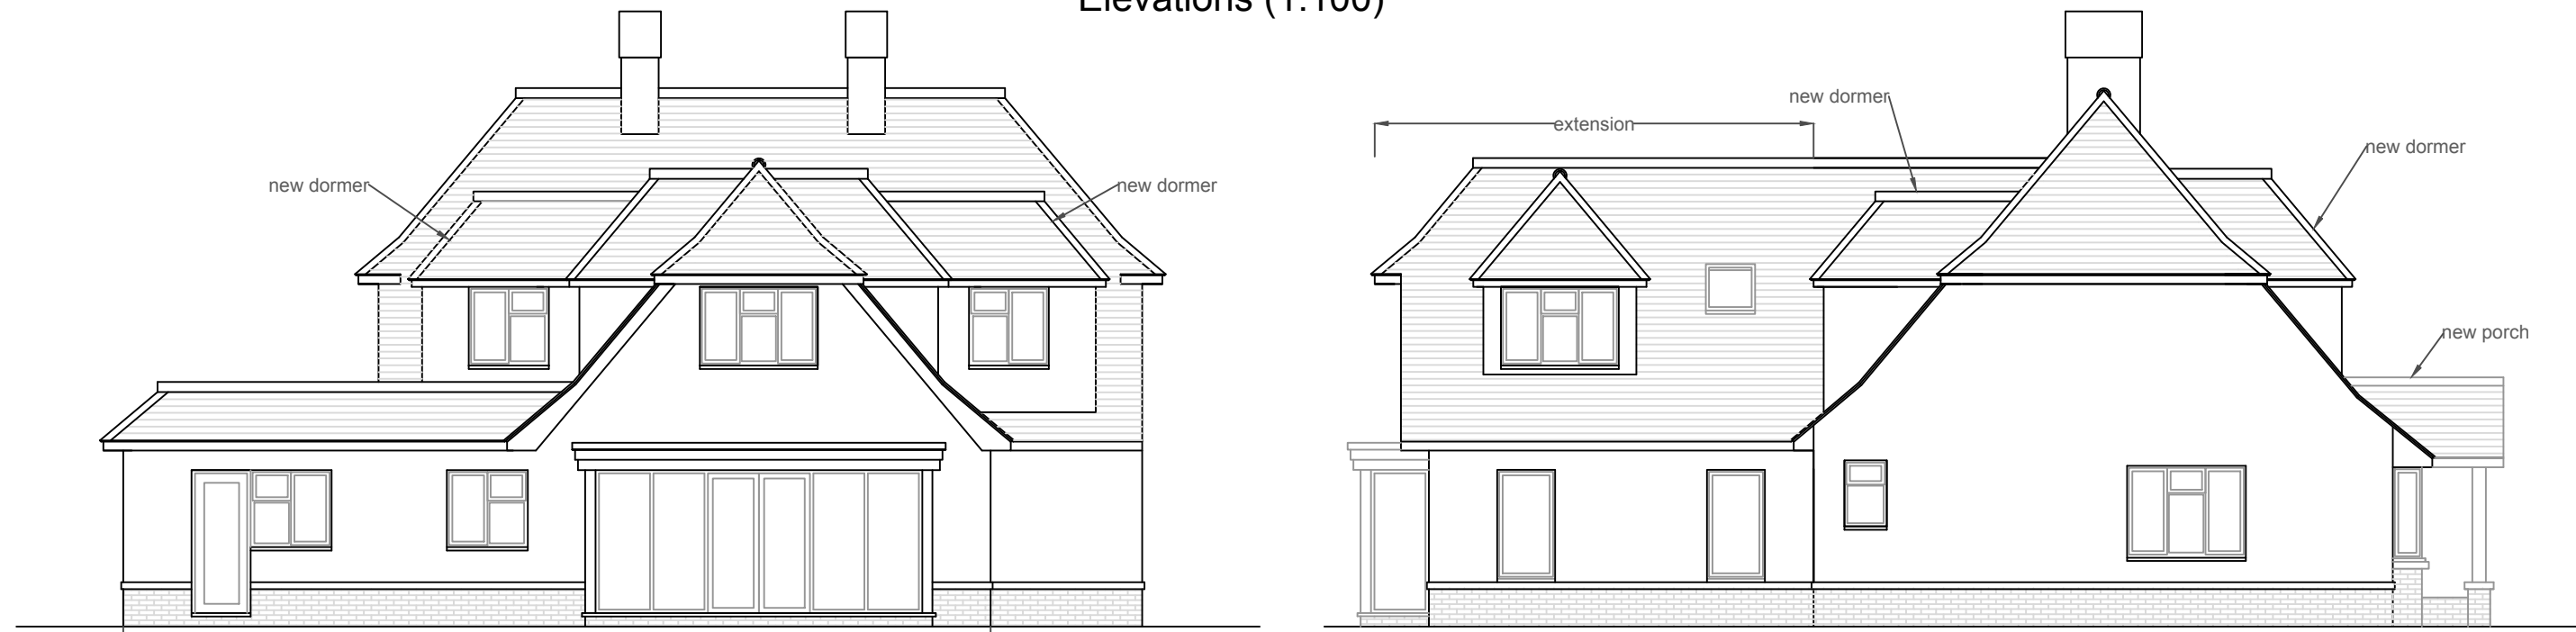

Rear Elevation (north)


Side Elevation (west)

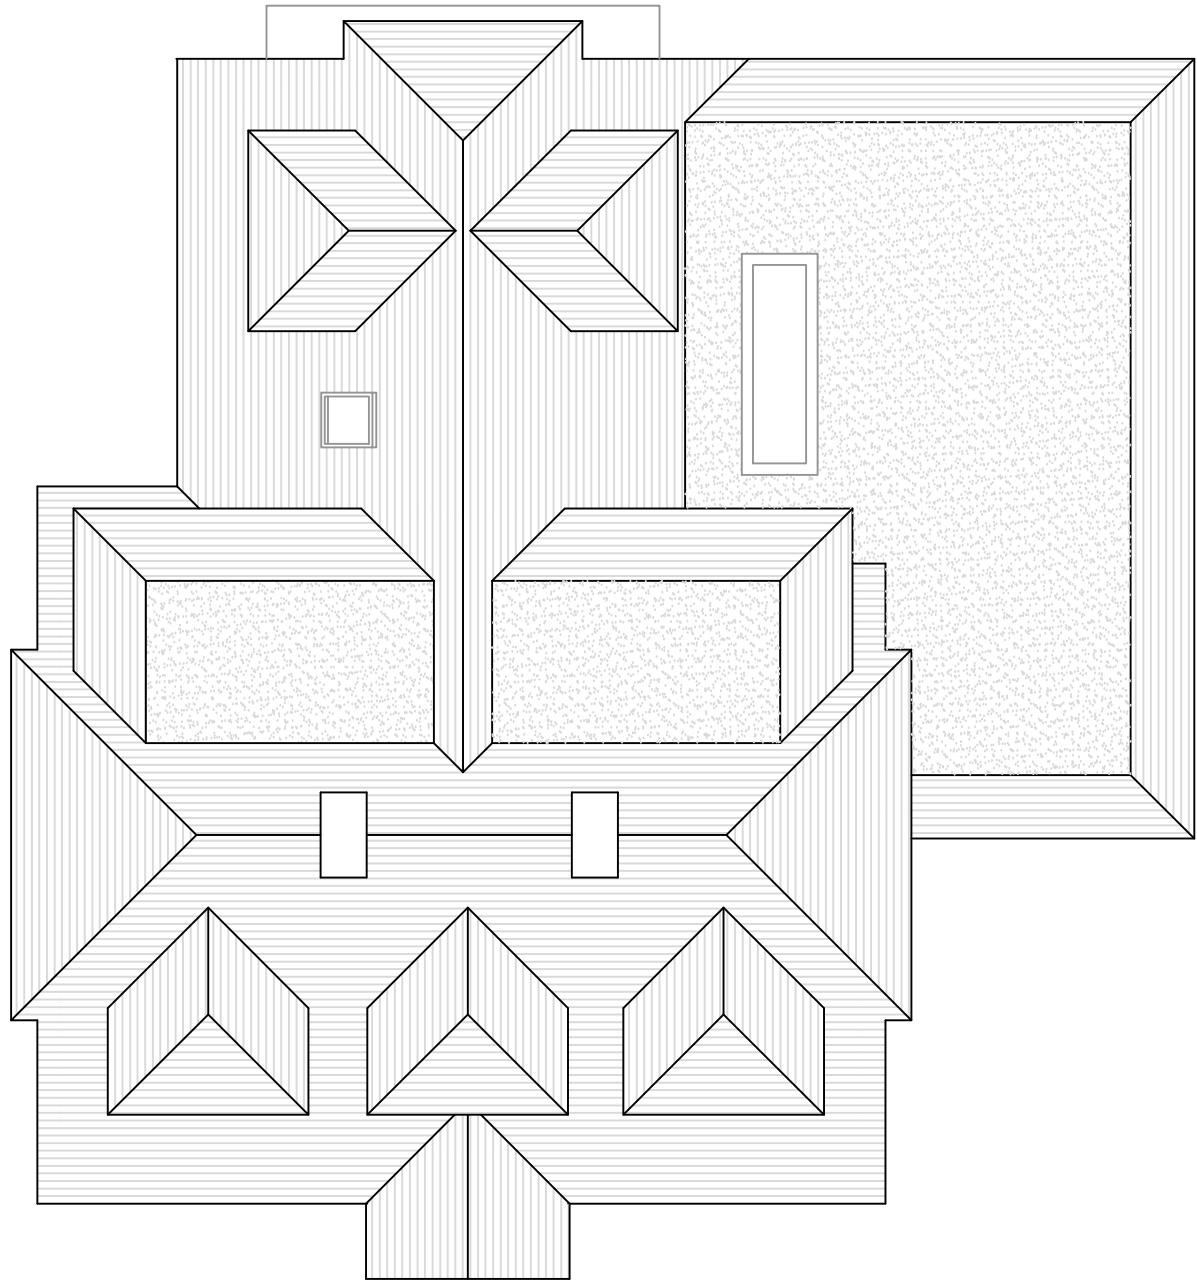


Roof Plan (1:100)



Site Block Plan (1:500)

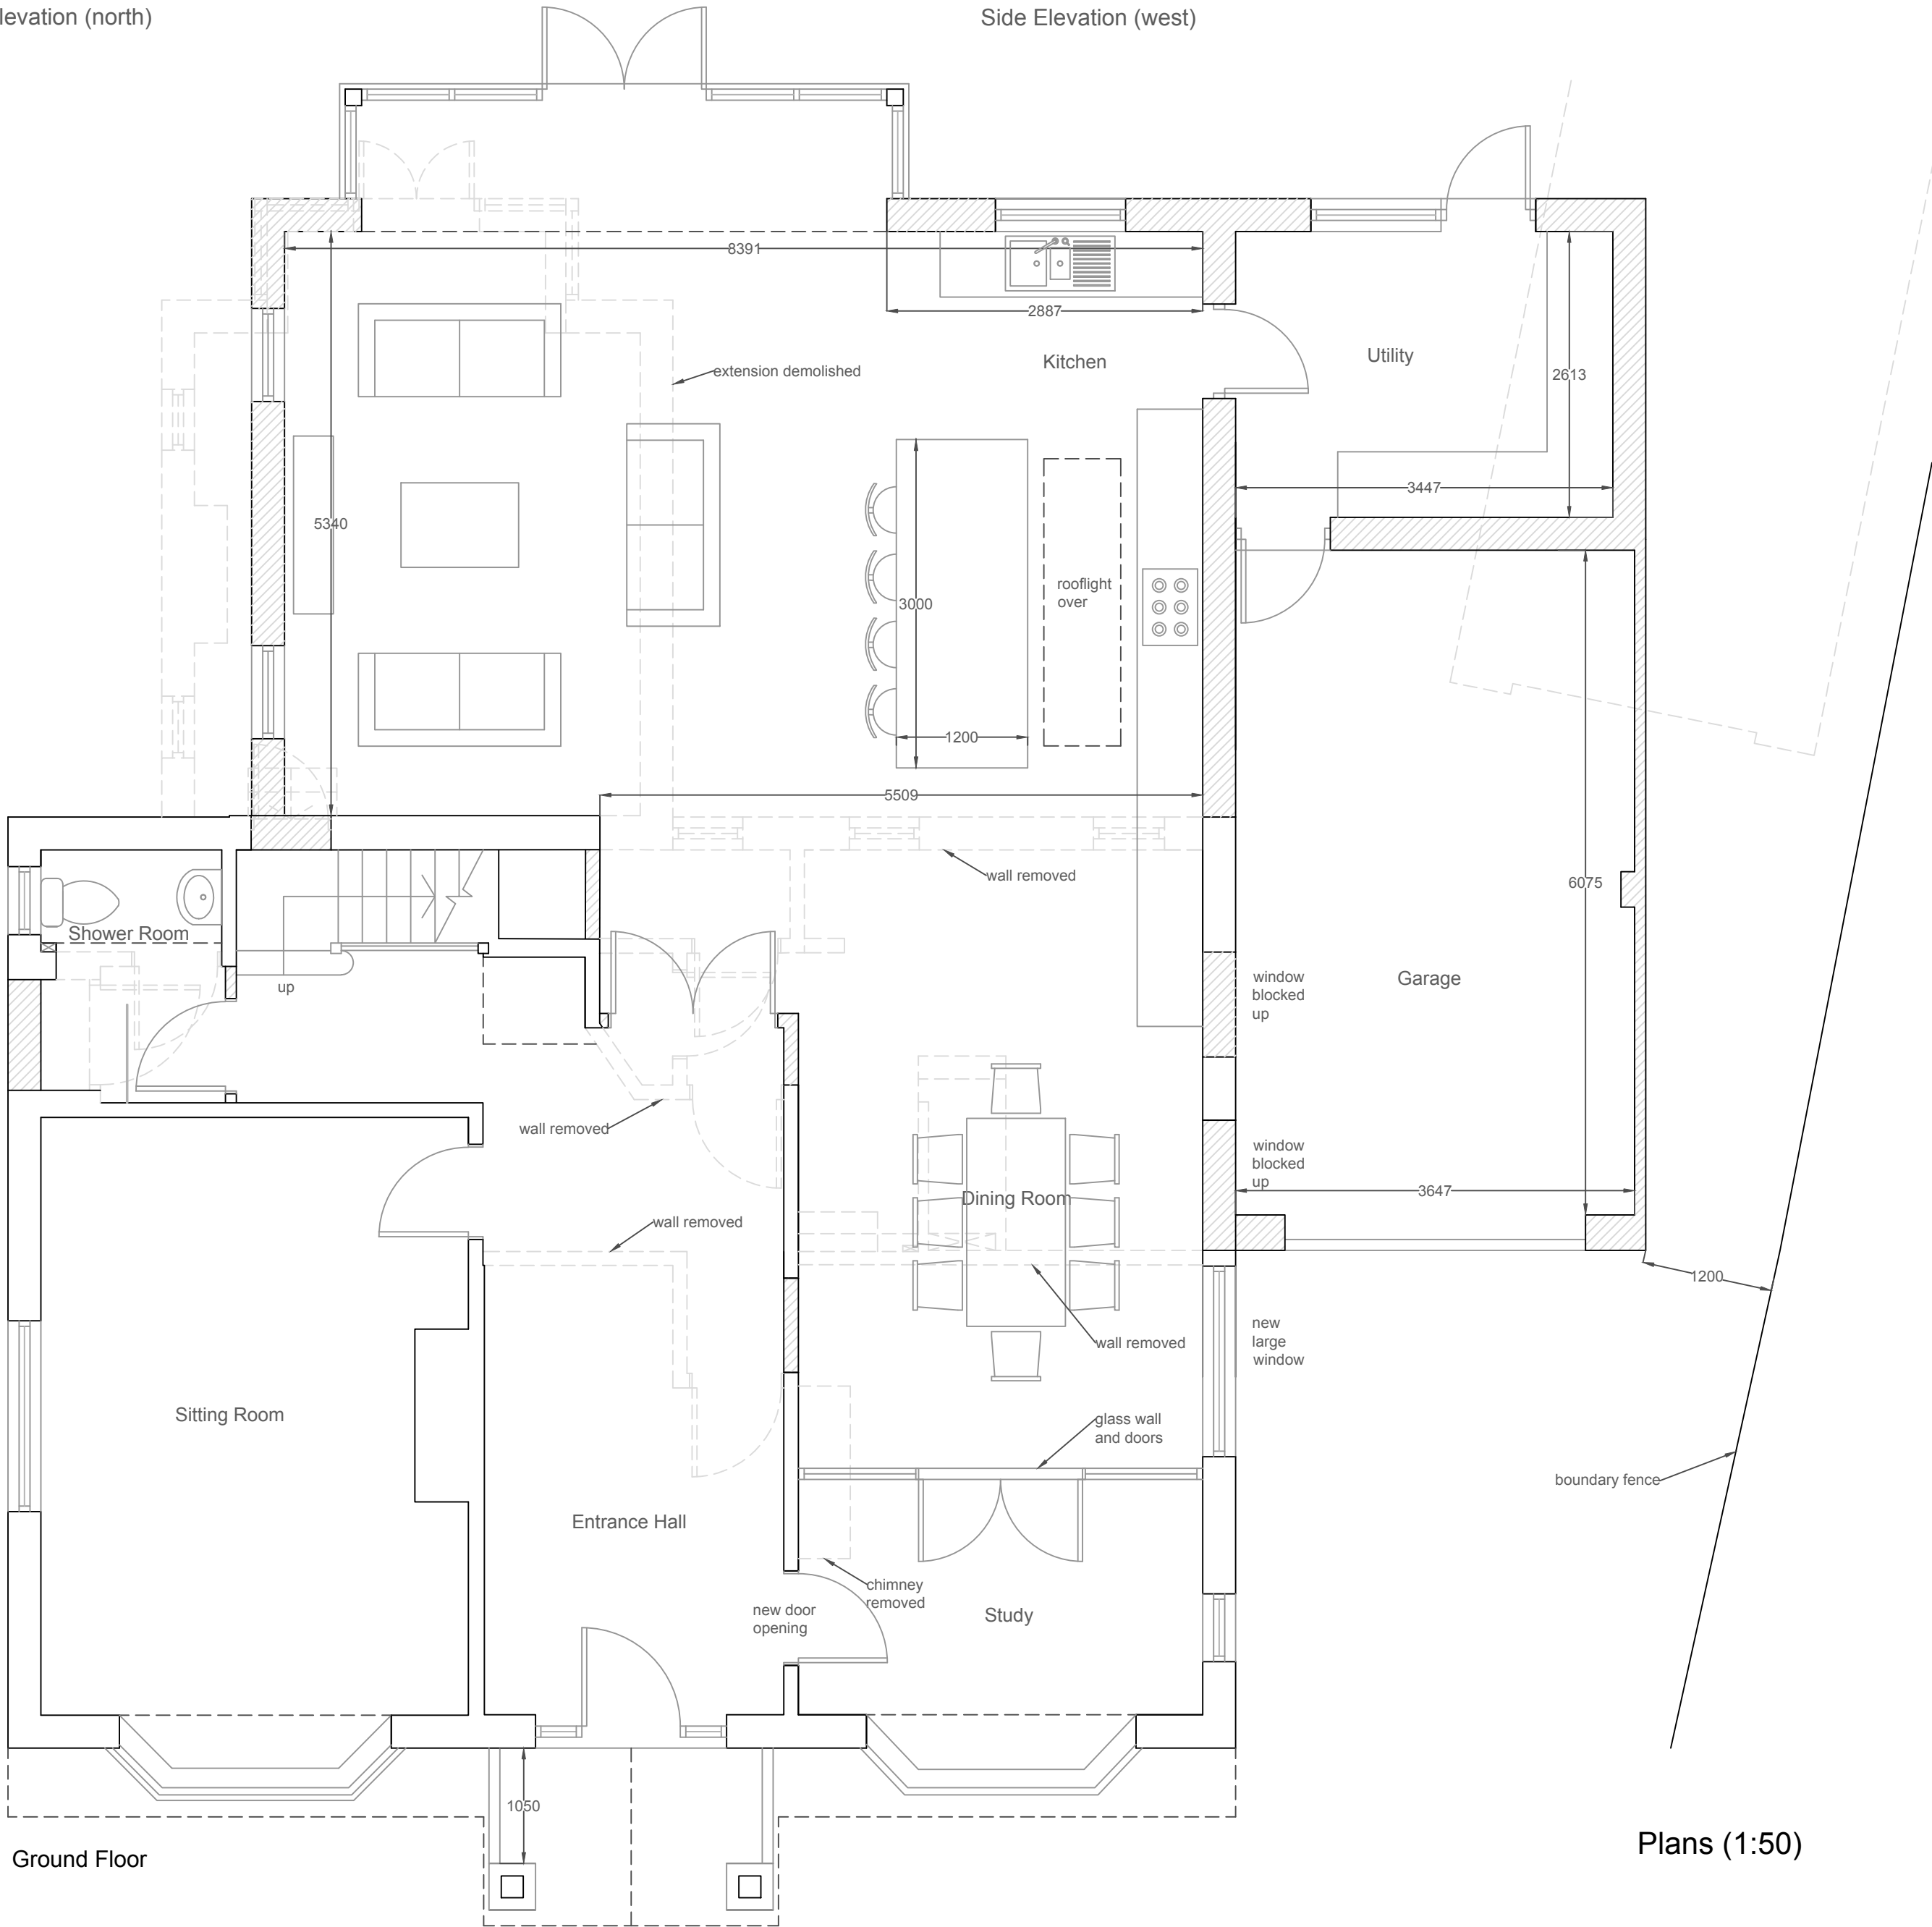

Ground Floor

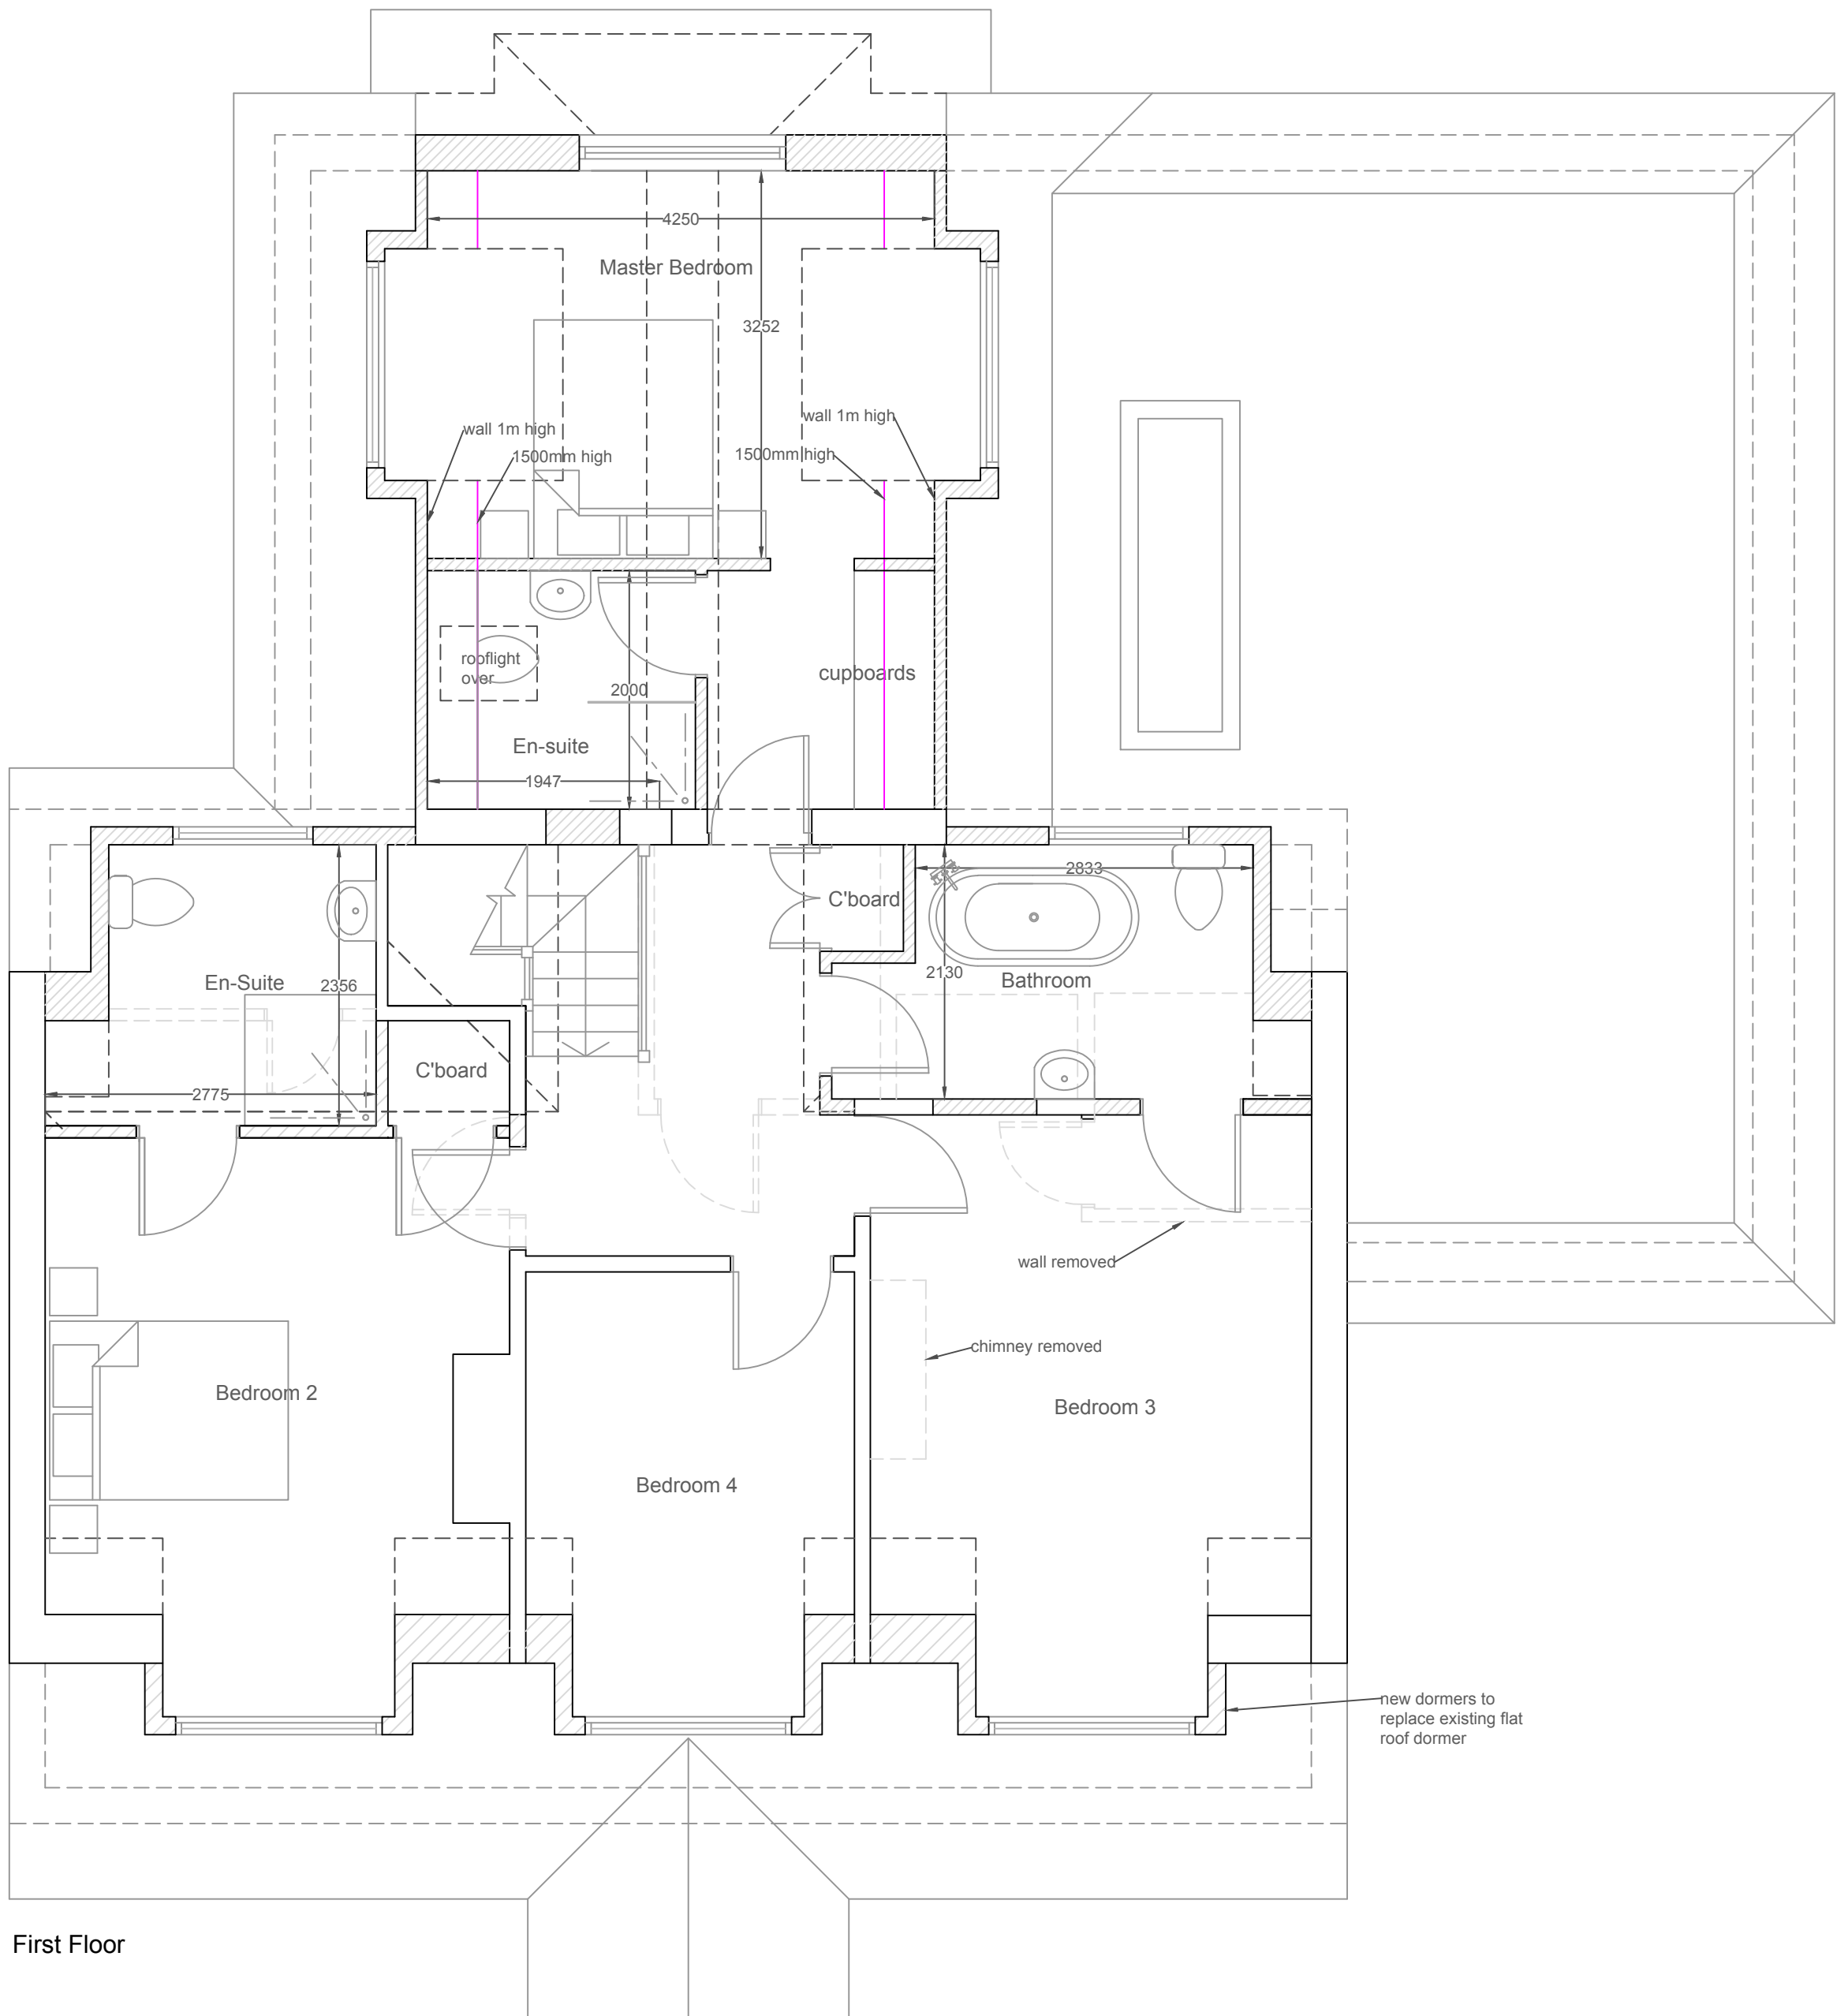

First Floor

Materials:

- Walls**
Painted render & facebrickwork to match existing
- Roof**
Tiles to match existing
- Porch**
Oak frame and brickwork
- Windows**
Light grey timber effect UPVC casements
- Bi-folding Doors**
Light Grey aluminium doors

This drawing is the property of Inspired Design Studio Limited and must not be copied, reproduced or passed to a third party without their permission.

The Contractor is to verify all dimensions, alignment, levels and datums prior to commencement of work. Any discrepancies must be reported immediately to Inspired Design Studio Ltd for review.

Variations and modifications to the work shown on these drawings are not to be carried out without the prior approval from Inspired Design Studio Ltd

Revisions		
Rev	Description	By
b	Client Revisions	LW
a	Client Revisions	LW

All dimensions to be checked on site prior to commencement of work, except for planning purposes.
This drawing is the copyright of
Inspired Design Studio Ltd.
and may not be copied, altered or reproduced in any way without written authority.

Client: Mr & Mrs Allsop

Project Address:
Innisfree
Golden Acre
East Preston

Drawing Title:
Proposed Plans, Elevations, Roof Plan and Site Block Plan

Drawing Number: 1272.02.b

Scale: As stated printed @ A1

Date: 22/09/2020