





Site Plan
1:100



Front (West) Boundary Elevation
1:100

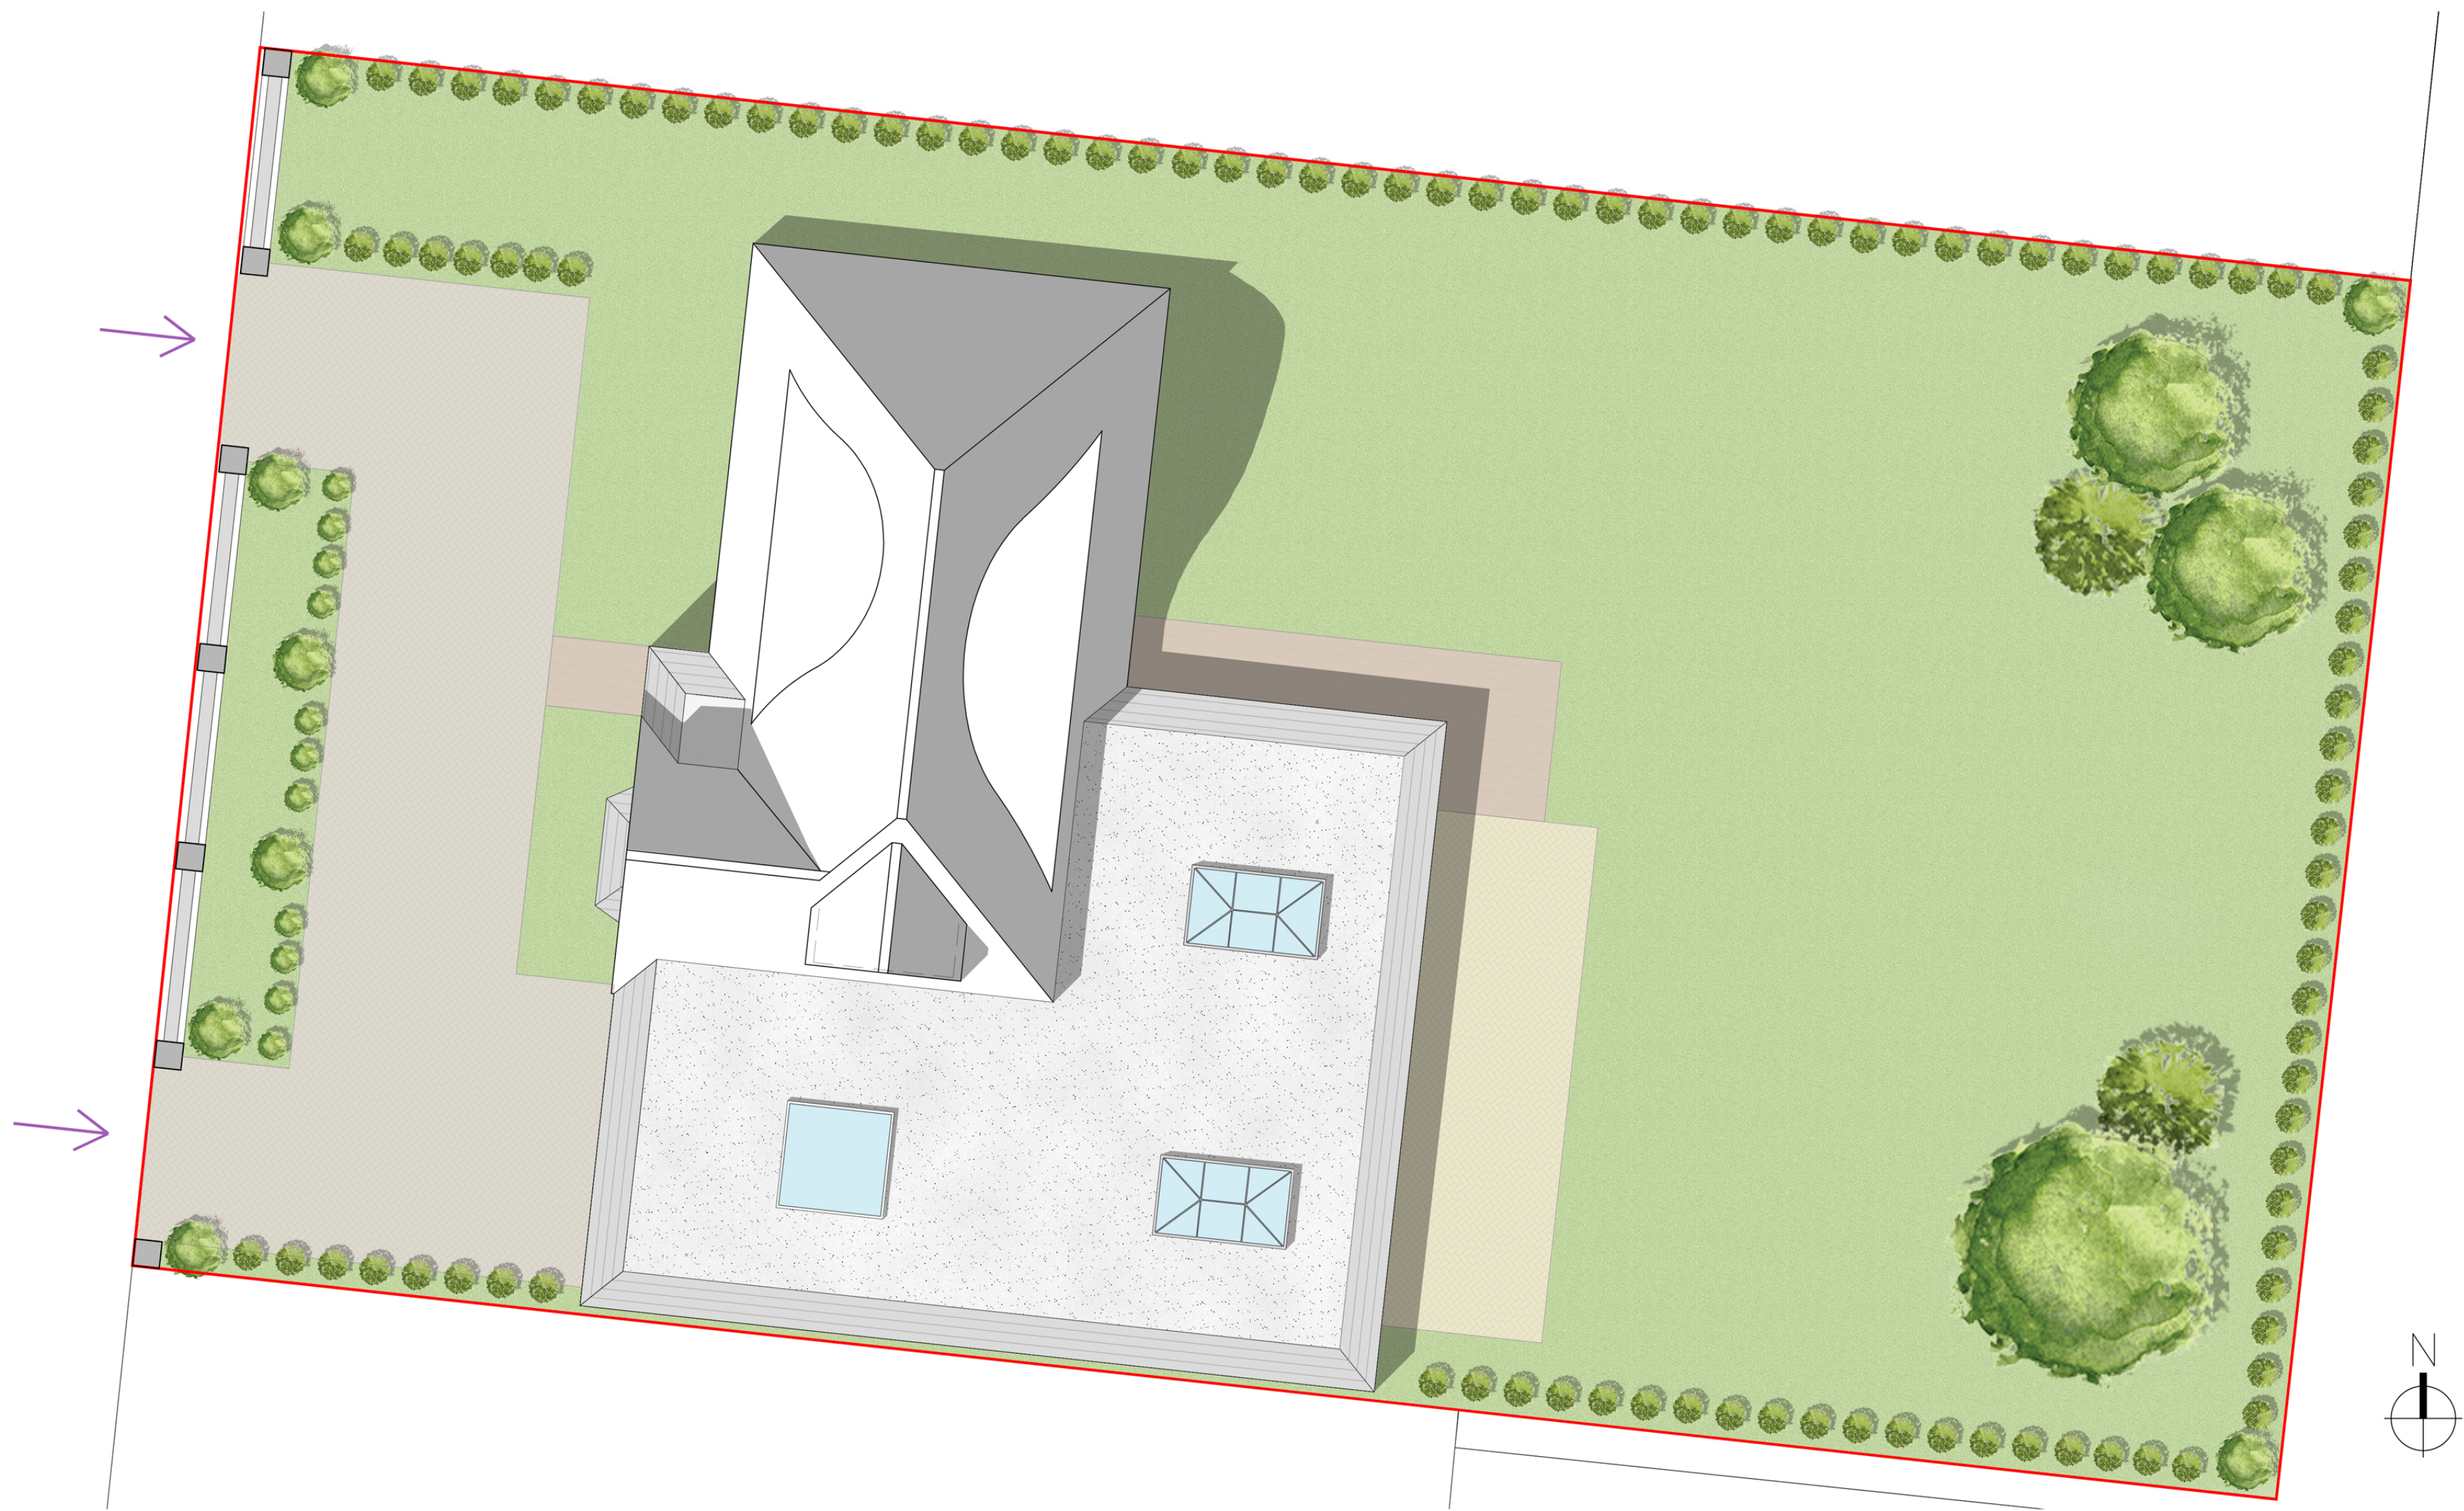

Front 3D Elevation
NTS

 

Notes:

New piers and walling arrangement are to be constructed as shown.

Materials to comprise facing brickwork with tile creasing course and brick on edge capping detail to walls, and stone caps to piers.

Red Lines - depicts boundary of subject property and forms application site.

This drawing is the property of Fuller Associates and is not to be copied reproduced, retained or disclosed to any unauthorised person either wholly or in part without prior consent. Do not scale from this drawing except for Planning purposes. Use all figured dimensions only. All figured dimensions to be checked on site prior to construction. All discrepancies, errors and omissions to be reported to Fuller Associates prior to construction. Layout and dimensions existing building to be checked on site.

Chartered Surveyors • Architectural Design

FULLER ASSOCIATES

10-11 The Parade, Willowhayne Crescent,
East Preston, West Sussex BN16 1NS

tel: 01903 774754

email: architectural@fuller-associates.co.uk
www.fuller-associates.co.uk

Job Title

113 Golden Avenue, East Preston

Client

Mr & Mrs Brighty

Drawing Name

Site Plan, Front Elevation and 3D Perspective - Proposed

Drawing Status

Planning

Drawn by BF Date Oct 21

Checked by DF Date Oct 21

Drawing Scale

1:100 at A1

Drawing No Status Revision

193040/ 09