





West Elevation –
Front



East Elevation –
Rear

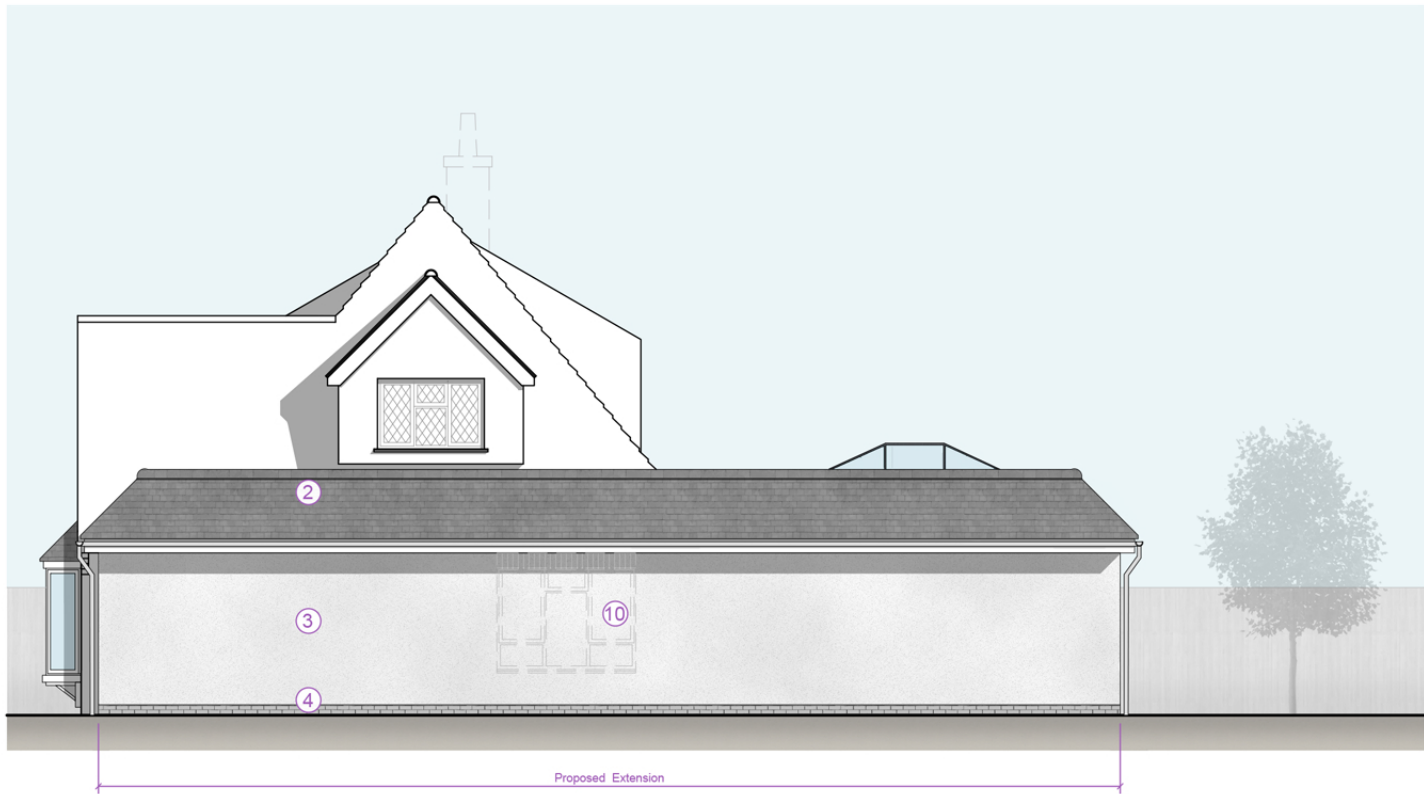


South Elevation –
Side

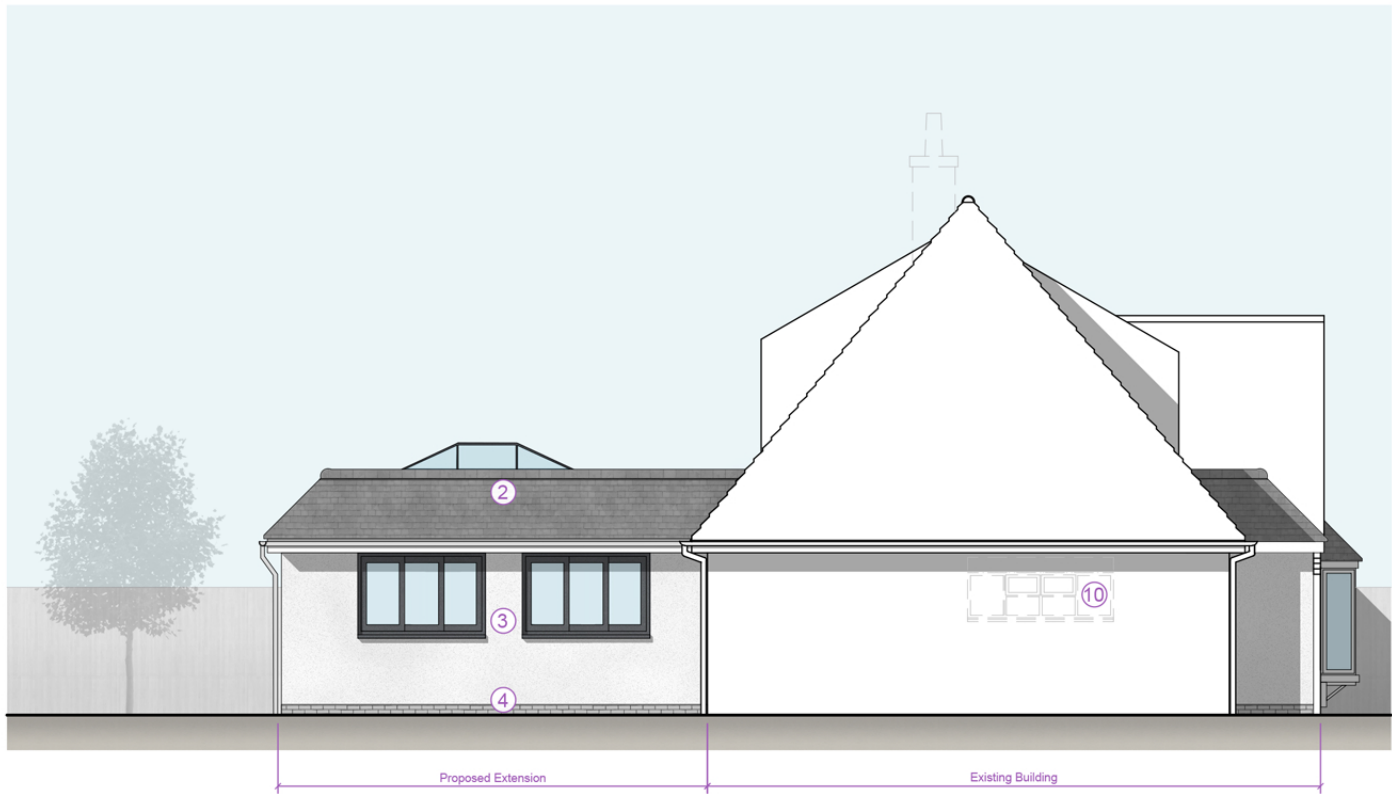

North Elevation –
Side

Elevations
Proposed
1:100

 

- Key:**
- ① Decorative timber framing with render infill
 - ② Plain tiles to match existing
 - ③ Render
 - ④ Brickwork Plinth
 - ⑤ Oriel Bay window with timber support brackets
 - ⑥ Render existing painted brick
 - ⑦ Block in existing garage door and relocate existing lounge window
 - ⑧ Demolish existing chimney
 - ⑨ Existing fence
 - ⑩ Block in existing window
- Other materials:**
- Flat roof - Single ply membrane
- Windows - PVCu
- Doors - Powder coated aluminium

This drawing is the property of Fuller Associates and is not to be copied reproduced, retained or disclosed to any unauthorised person either wholly or in part without prior consent. Do not scale from this drawing except for Planning purposes. Use all figured dimensions only. All figured dimensions to be checked on site prior to construction. All discrepancies, errors and omissions to be reported to Fuller Associates prior to construction. Layout and dimensions existing building to be checked on site.

Chartered Surveyors • Architectural Design

FULLER
ASSOCIATES

10-11 The Parade, Willowhayne Crescent,
East Preston, West Sussex BN16 1NS

tel: 01903 774754

email: architectural@fuller-associates.co.uk
www.fuller-associates.co.uk

Job Title
113 Golden Avenue, East Preston

Client
Mr & Mrs Brighty

Drawing Name
Elevations -
Proposed

Drawing Status
Planning

Drawn by BF Date Oct 21
Checked by DF Date Oct 21

Drawing Scale
1:100 at A2

Drawing No Status Revision
193040/07