



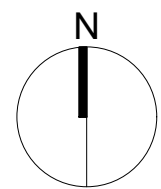

01 EXISTING SITE PLAN
Scale: 1:200

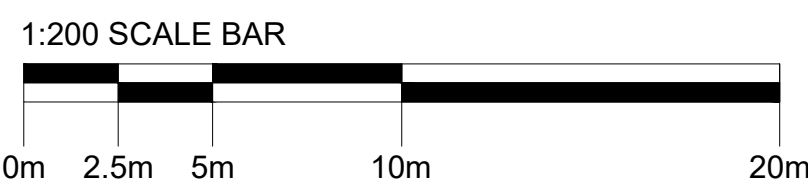

02 PROPOSED SITE PLAN
Scale: 1:200

- Notes**
- All dimensions must be checked on site and not scaled from this drawing, apart from the local authority.
 - Any works commencing on site prior to obtaining full planning and building regulation approval including full condition discharge, is entirely at the client's / contractor's risk.
 - The contractor is responsible for taking and checking all levels and dimensions prior to ordering materials and starting work on site.
 - Any discrepancies are to be reported to OM Architectural Design prior to commencing any works.
 - All building work is to be carried out in accordance with building regulations and to the satisfaction of the local authority and as such additional unforeseen building works may be required on site.
 - These drawings do not constitute full working drawings.
 - All drawings are copyright of OM Architectural Design and may not be copied or reproduced by any third party without prior written consent.

02	October 2021	SB	OM
Drawing updates			
01	August 2020	SB	OM
Planning submission			
00	4 June 2020	SB	OM
Information for minor material amendment application			
Rev	Date + notes	Drwn	Chkd

OM Architectural Design

Works House, Station Road, Angmering, BN16 3AA
Tel: 07590 508302
E-mail: info@olivermcgowan.co.uk

Project
**Flint Barn,
East Preston.**

Drawing
Existing & Proposed Site Plan

Job Ref	Dwg No	Revision		
BBX	1002	02		
Scale(s)	Size	Date	Drwn	Chkd
1:200	A1	Apr 2020	SB	OM

Status
Planning