




PROPOSED EAST ELEVATION

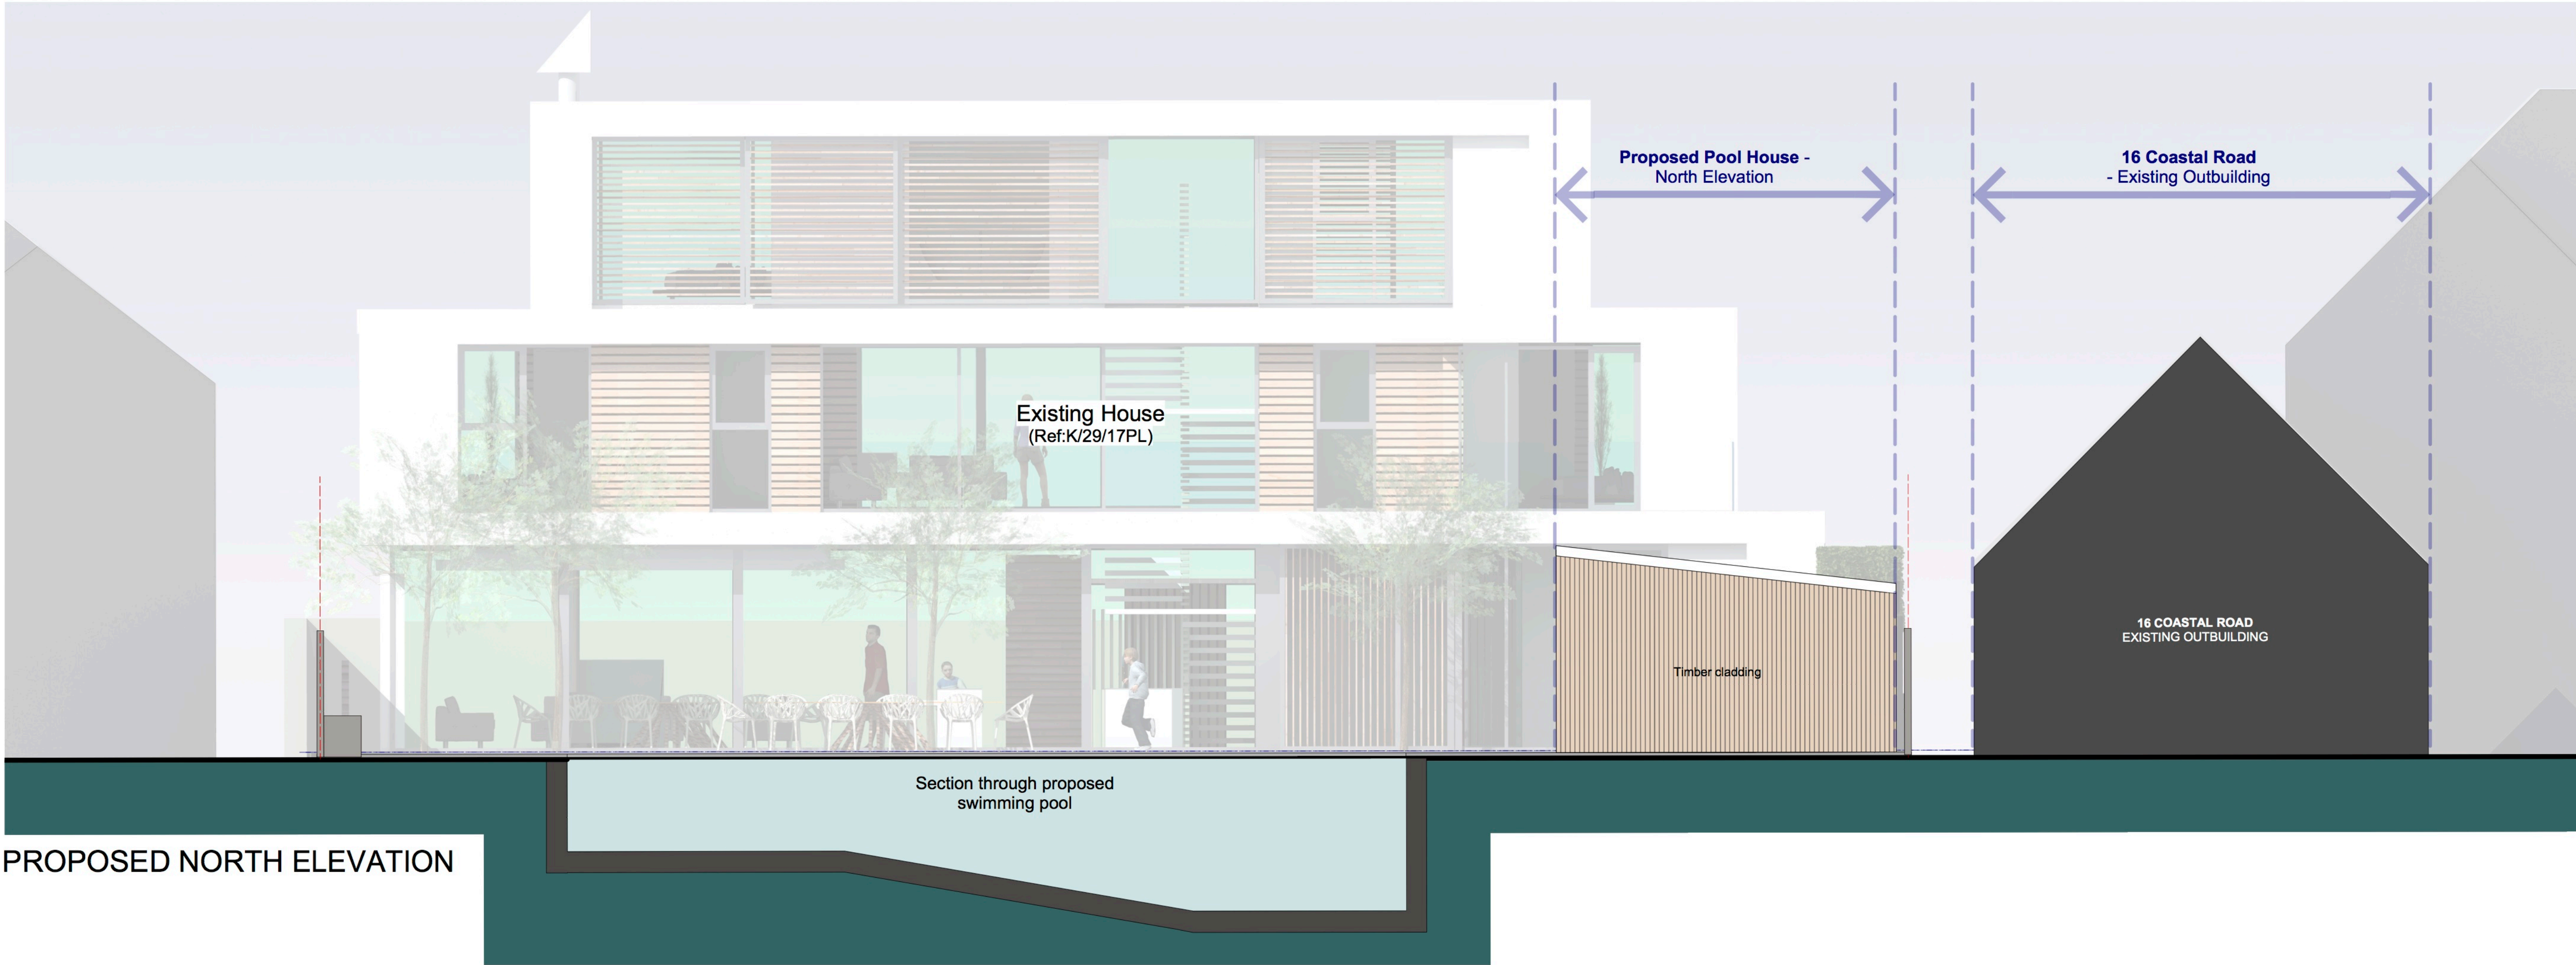

PROPOSED NORTH ELEVATION

PLANNING

REV.	DATE	DESCRIPTION
PROJECT		
14 COASTAL ROAD EAST PRESTON BN16 1SJ		
DRAWING		
PROPOSED EAST & NORTH ELEVATIONS POOL & POOL HOUSE		
CLIENT		
MRS & MR CLARKE		
SCALE	1:50 @ A1 / 1:100 @A3	DRAWN
DATE	JANUARY 2020	CHECK
DRAWING No.	1714- PL2-06	REVISION
		A
© copyright retained		